


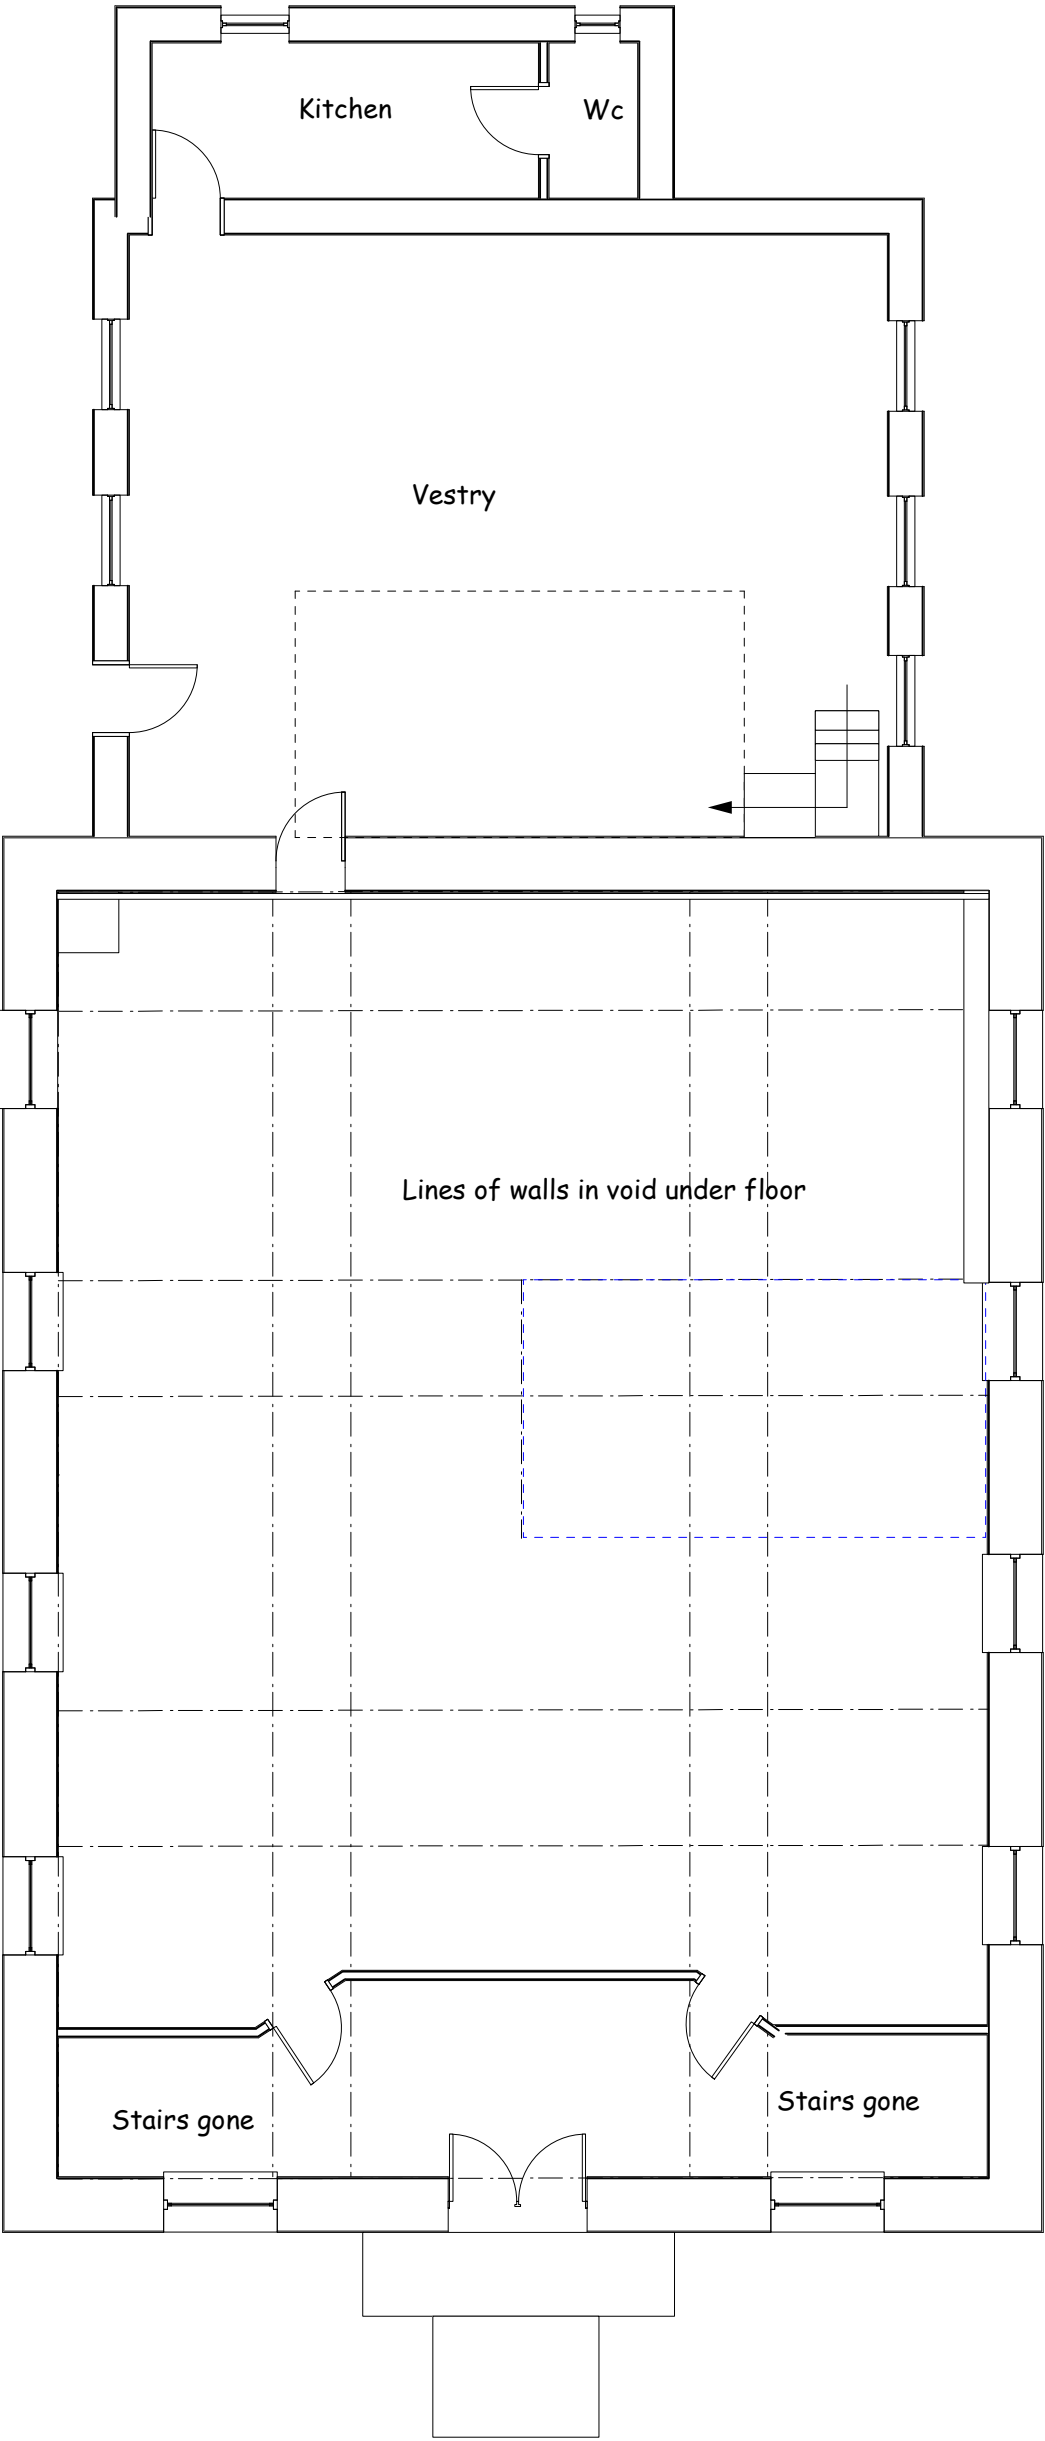

**SKERRYVORE
DESIGNS
LTD**

Skerryvore,
7 Court Crescent,
Bassaleg,
Tel 01633 894135.
Mob 07816934352.
Fax 01633894135.

**JOB
TITLE** *Brynhyfryd Chapel
Thomas Street
Treharris*

**DRAWING
TITLE** *Existing Layout*

DRAWING No. *RC 01 03*

SCALE *1/100@A3*

DATE *September 08*