


Amenity Area enclosed from surrounding gardens with 1.8m Close Boarded Fencing


200 sq meters of amenity space

Bin Storage
and
Recycling

Ground Floor Layout

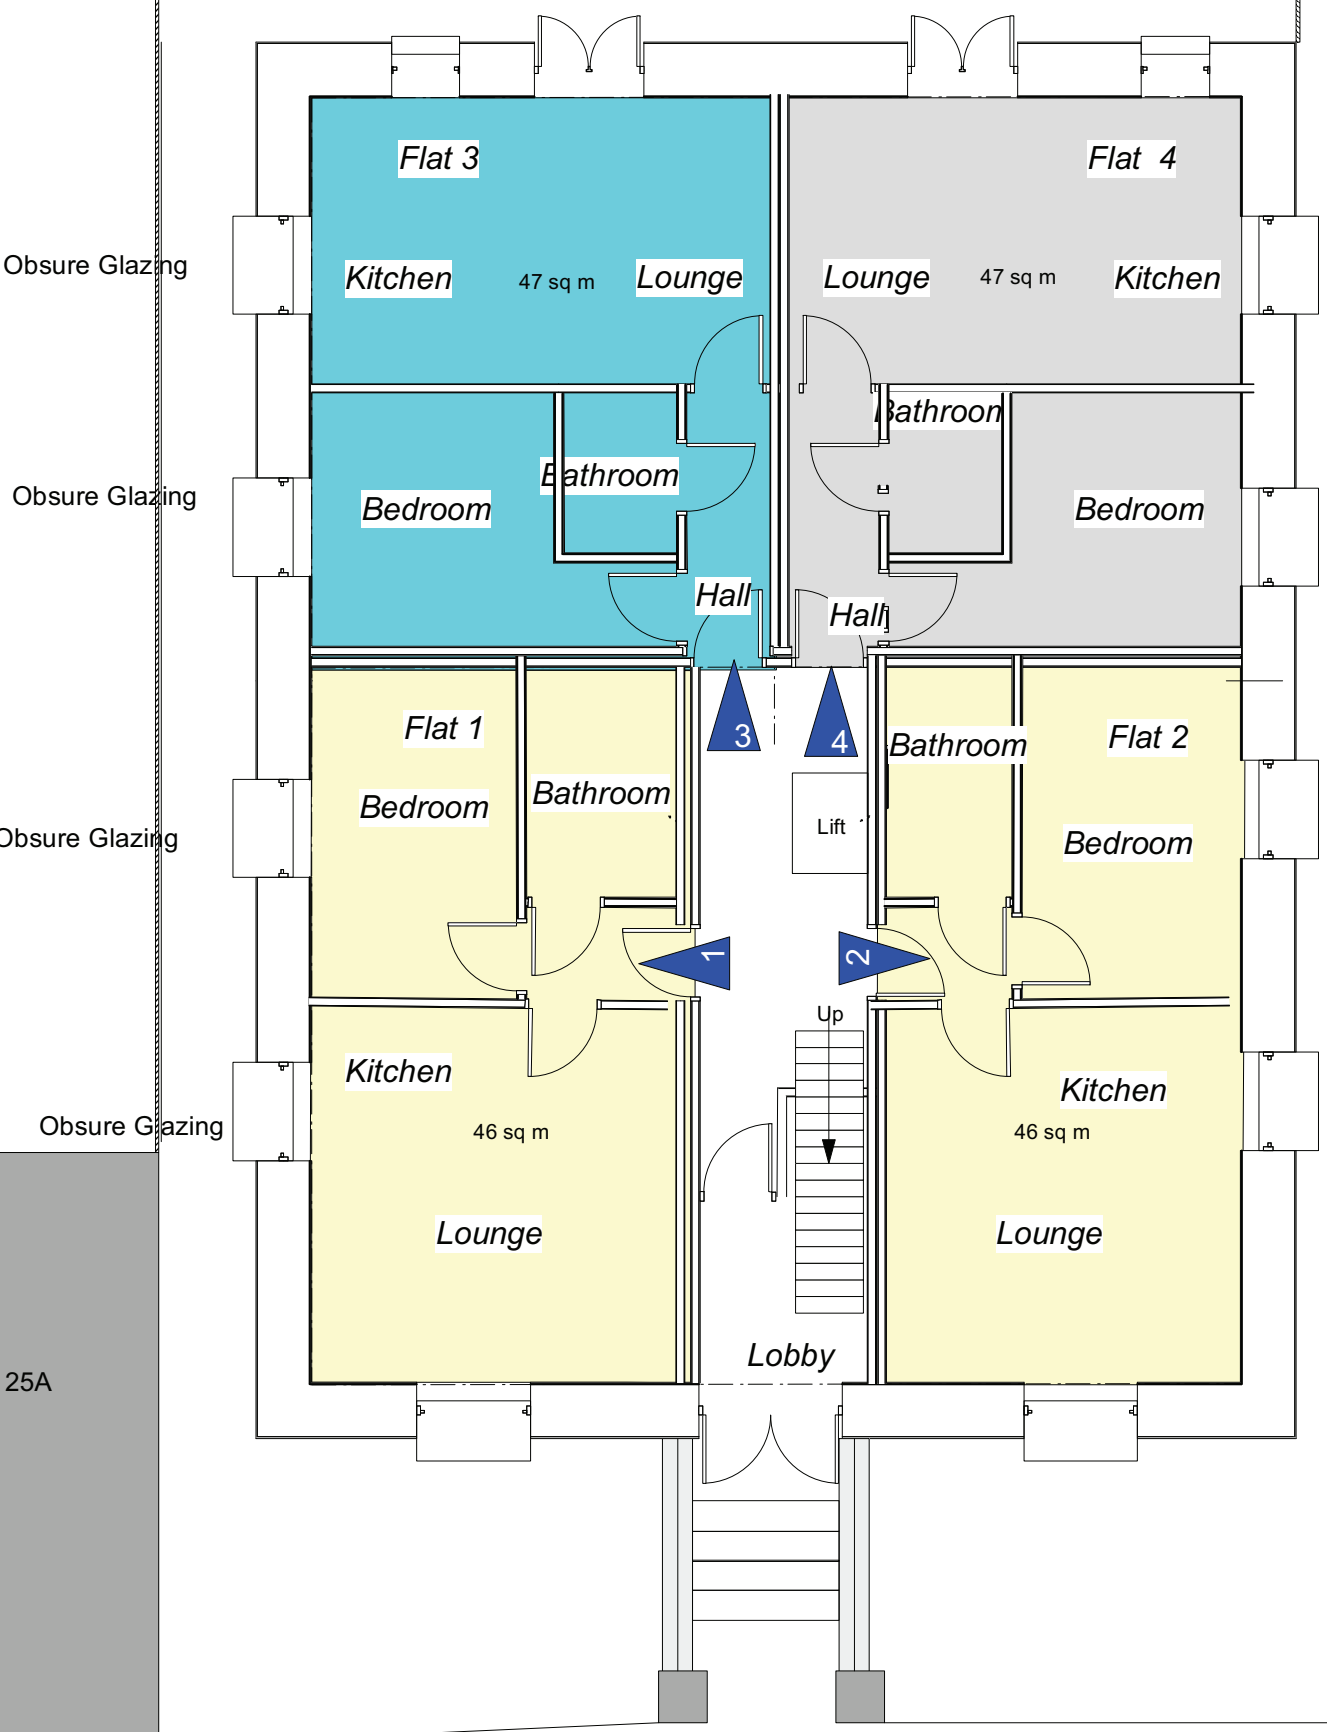

First Floor Layout

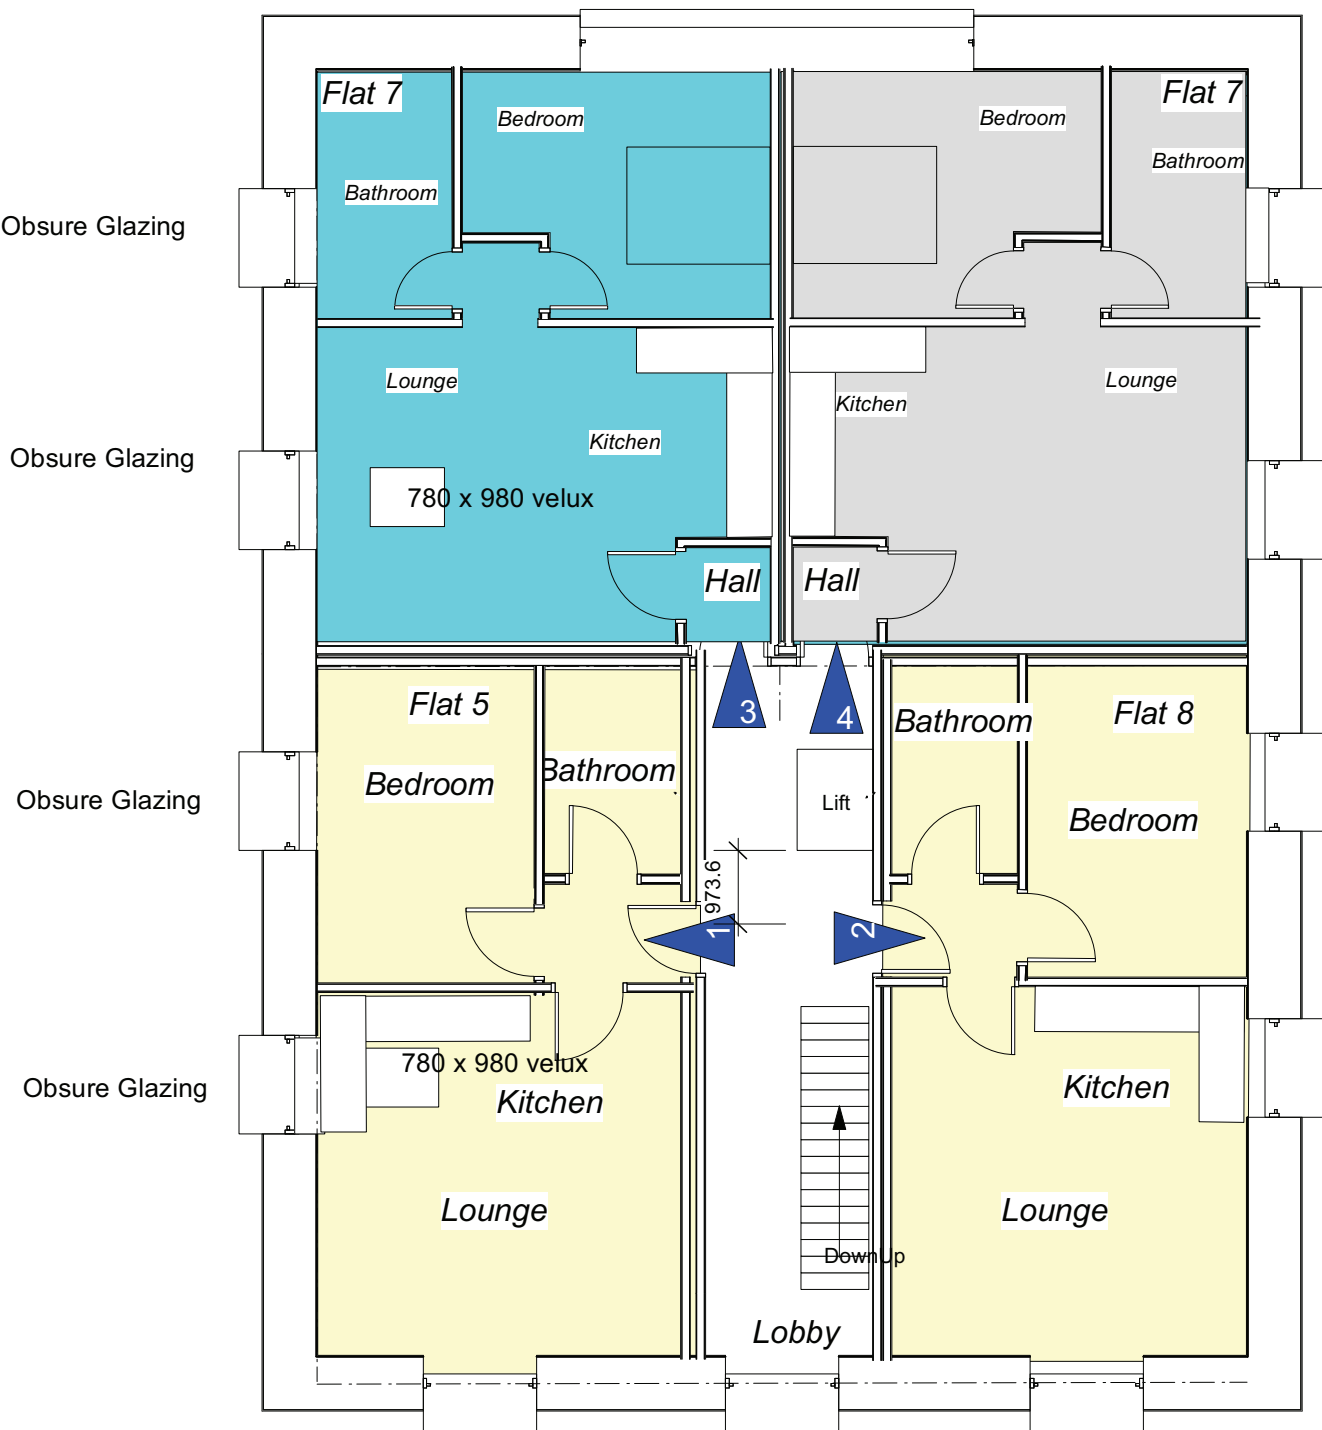

A. Obscure Glazing and Lifts added

 Skerryvore Designs Ltd Sexton's Tower 2 Caerphilly Road Bassaleg, Newport, NP10 9LE. Phone 01633 697922 Mobile 07816 934352 steve_groucott@hotmail.com	JOB TITLE <i>Brynhyfryd Chapel Thomas Street Treharris</i>	DRAWING TITLE <i>Proposed layouts</i>	DRAWING No. <i>SD481 05A</i>
	SCALE <i>1/100</i>		
	DATE <i>Sept 2021</i>		