


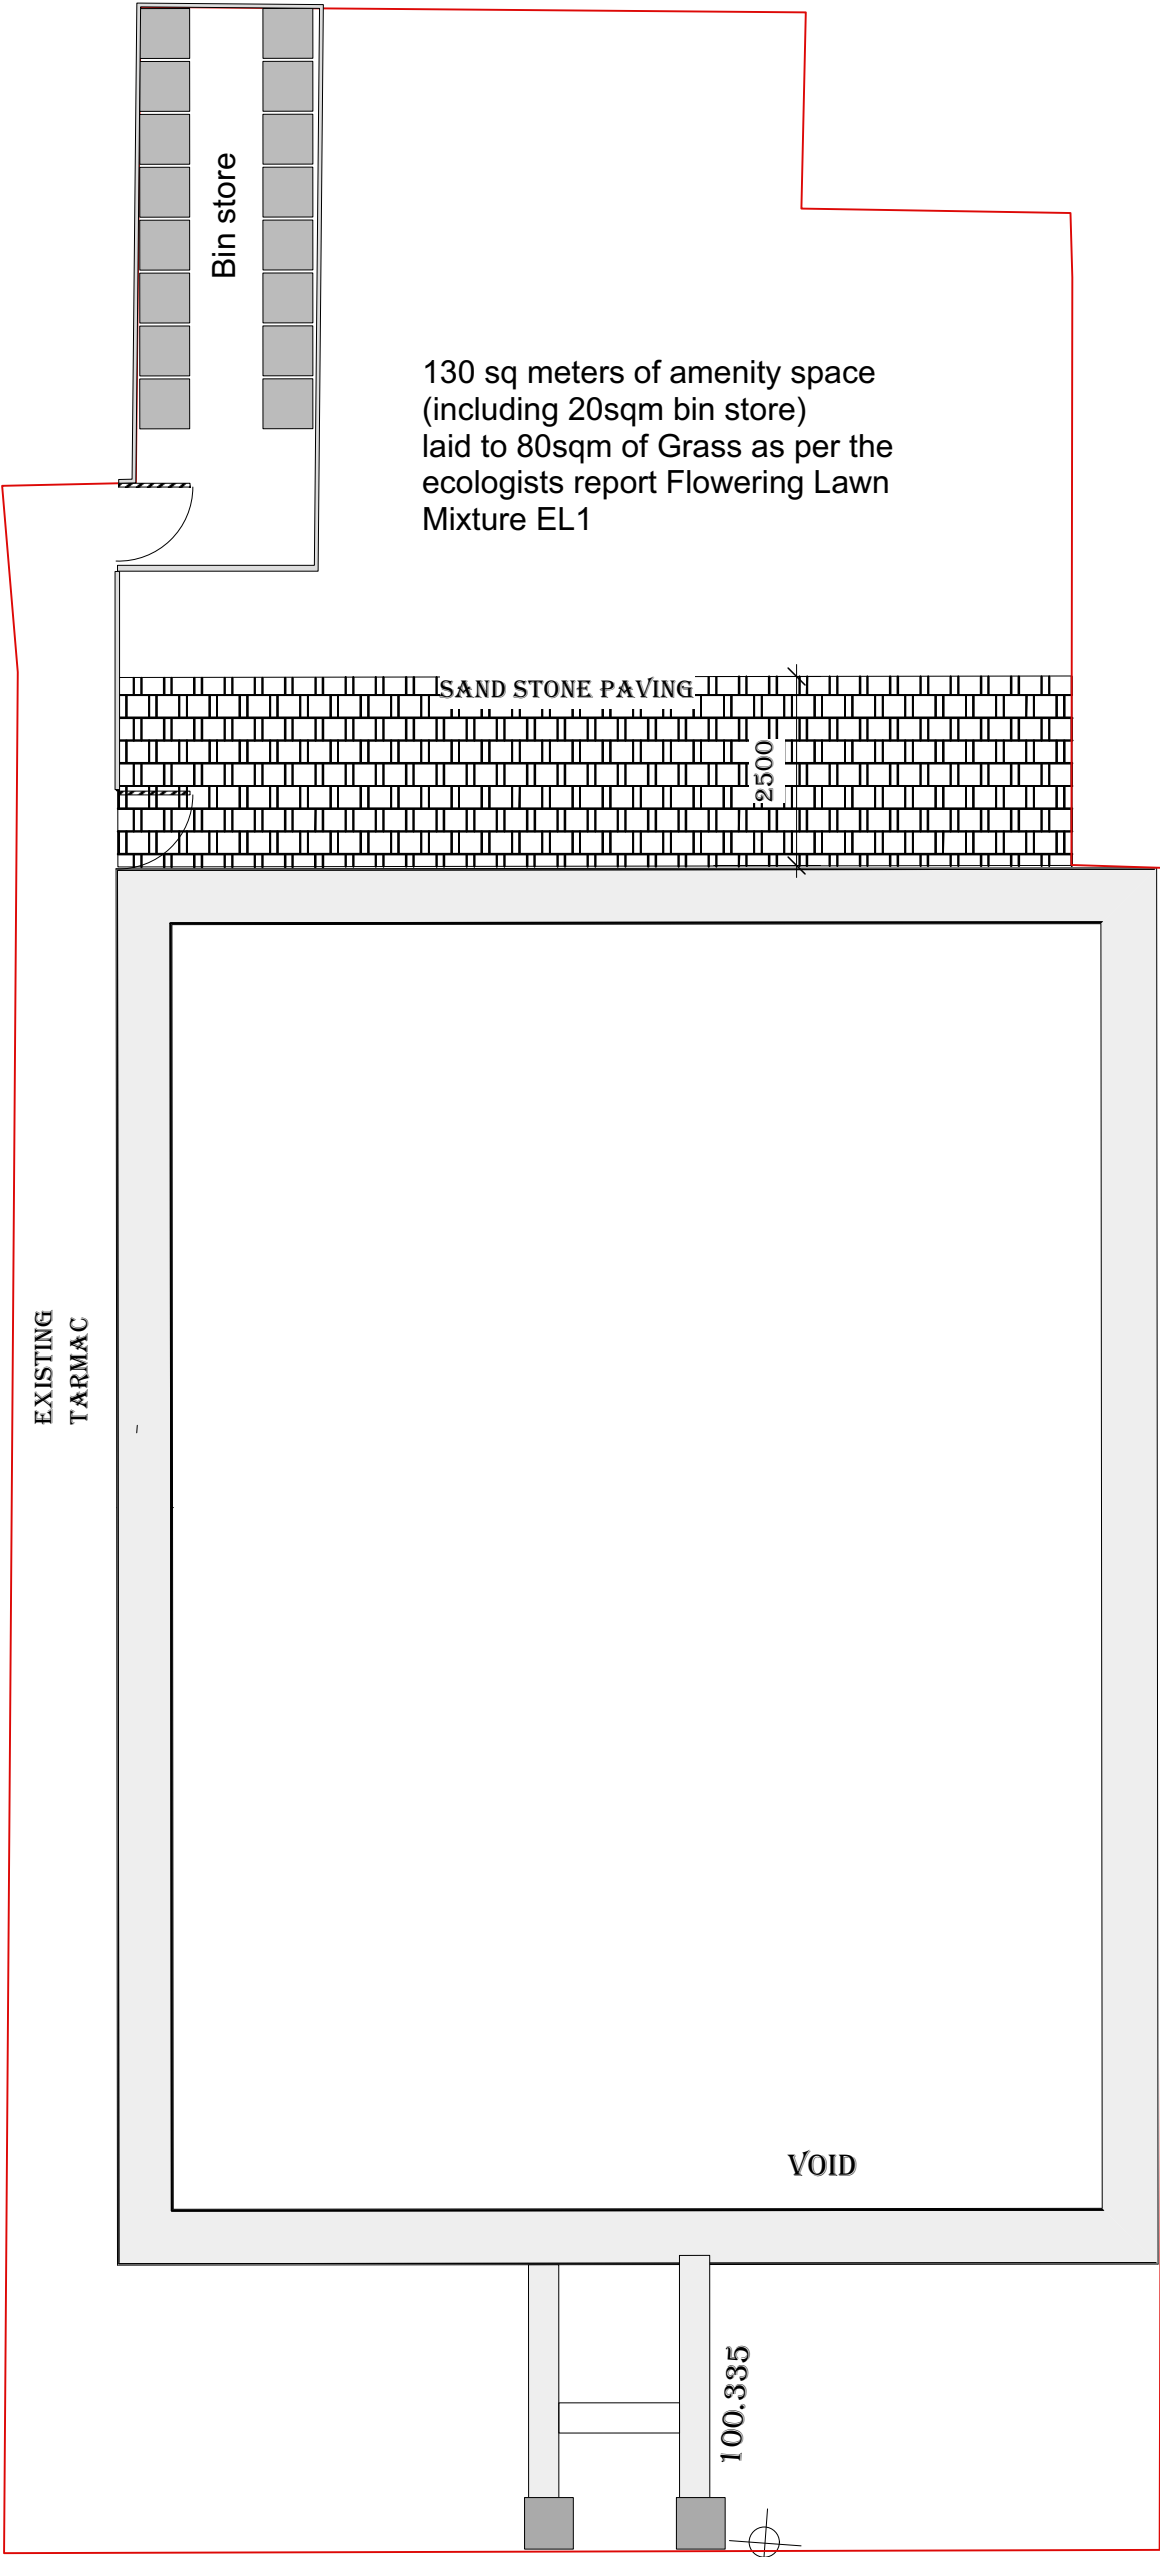



Skerryvore Designs Ltd
skerryvoredesigns.co.uk

Phone **01633 897922**
Mobile **07816 934352**
contact@skerryvoredesigns.co.uk

JOB
TITLE BRYNHYFRYD CHAPEL

DRAWING
TITLE PROPOSED PLANS
EXTERNAL PLAN

DRAWING No. SD983 VAR 03

SCALE 1:100 @ A3

DATE APR 2025