


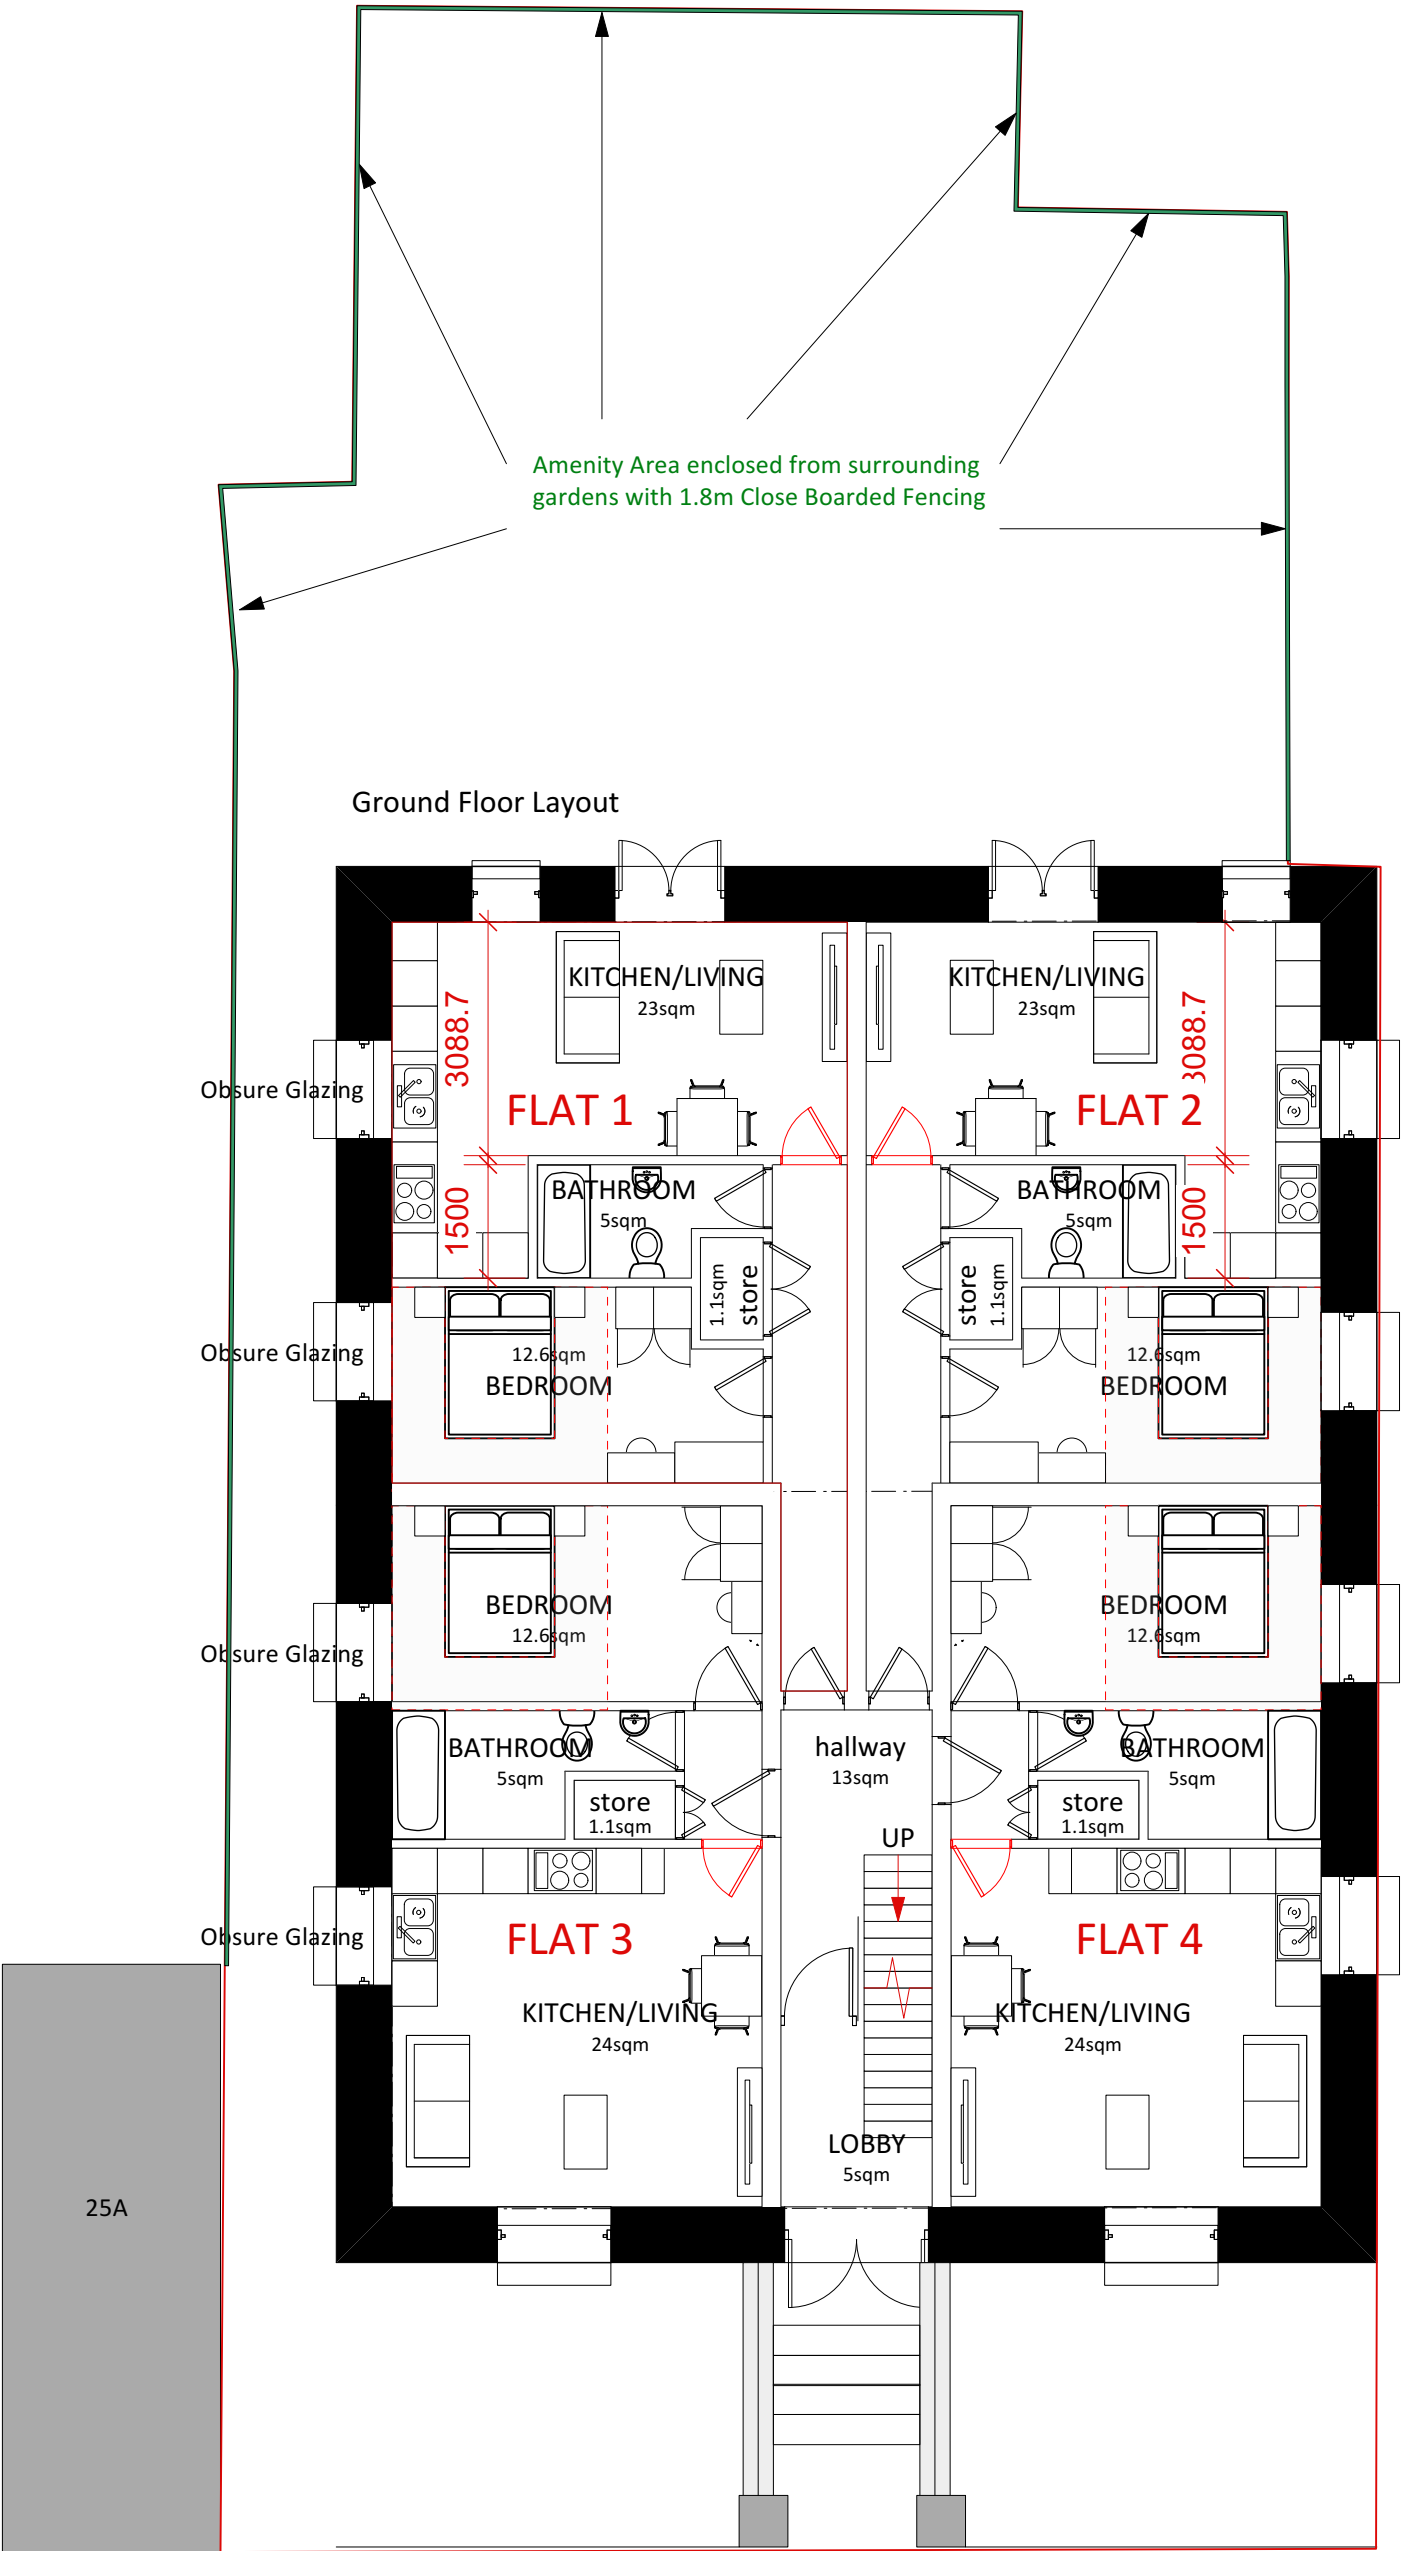

- FLAT SIZES (Net sizes):**
- Flat 1 - 47sqm
 - Flat 2 - 47sqm
 - Flat 3 - 45.6sqm
 - Flat 4 - 45.6sqm
 - Flat 5 - 45.6sqm
 - Flat 6 - 45.6sqm
 - Flat 7 - 45.3sqm
 - Flat 8 - 45.3sqm

 Skerryvore Designs Ltd skerryvoredesigns.co.uk Phone 01633 897922 Mobile 07816 934352 contact@skerryvoredesigns.co.uk	JOB TITLE BRYNHYFRYD CHAPEL	DRAWING TITLE PROPOSED PLANS GROUND FLOOR	DRAWING No. SD983 VAR 04
			SCALE 1:100 @ A3
			DATE APR 2025