


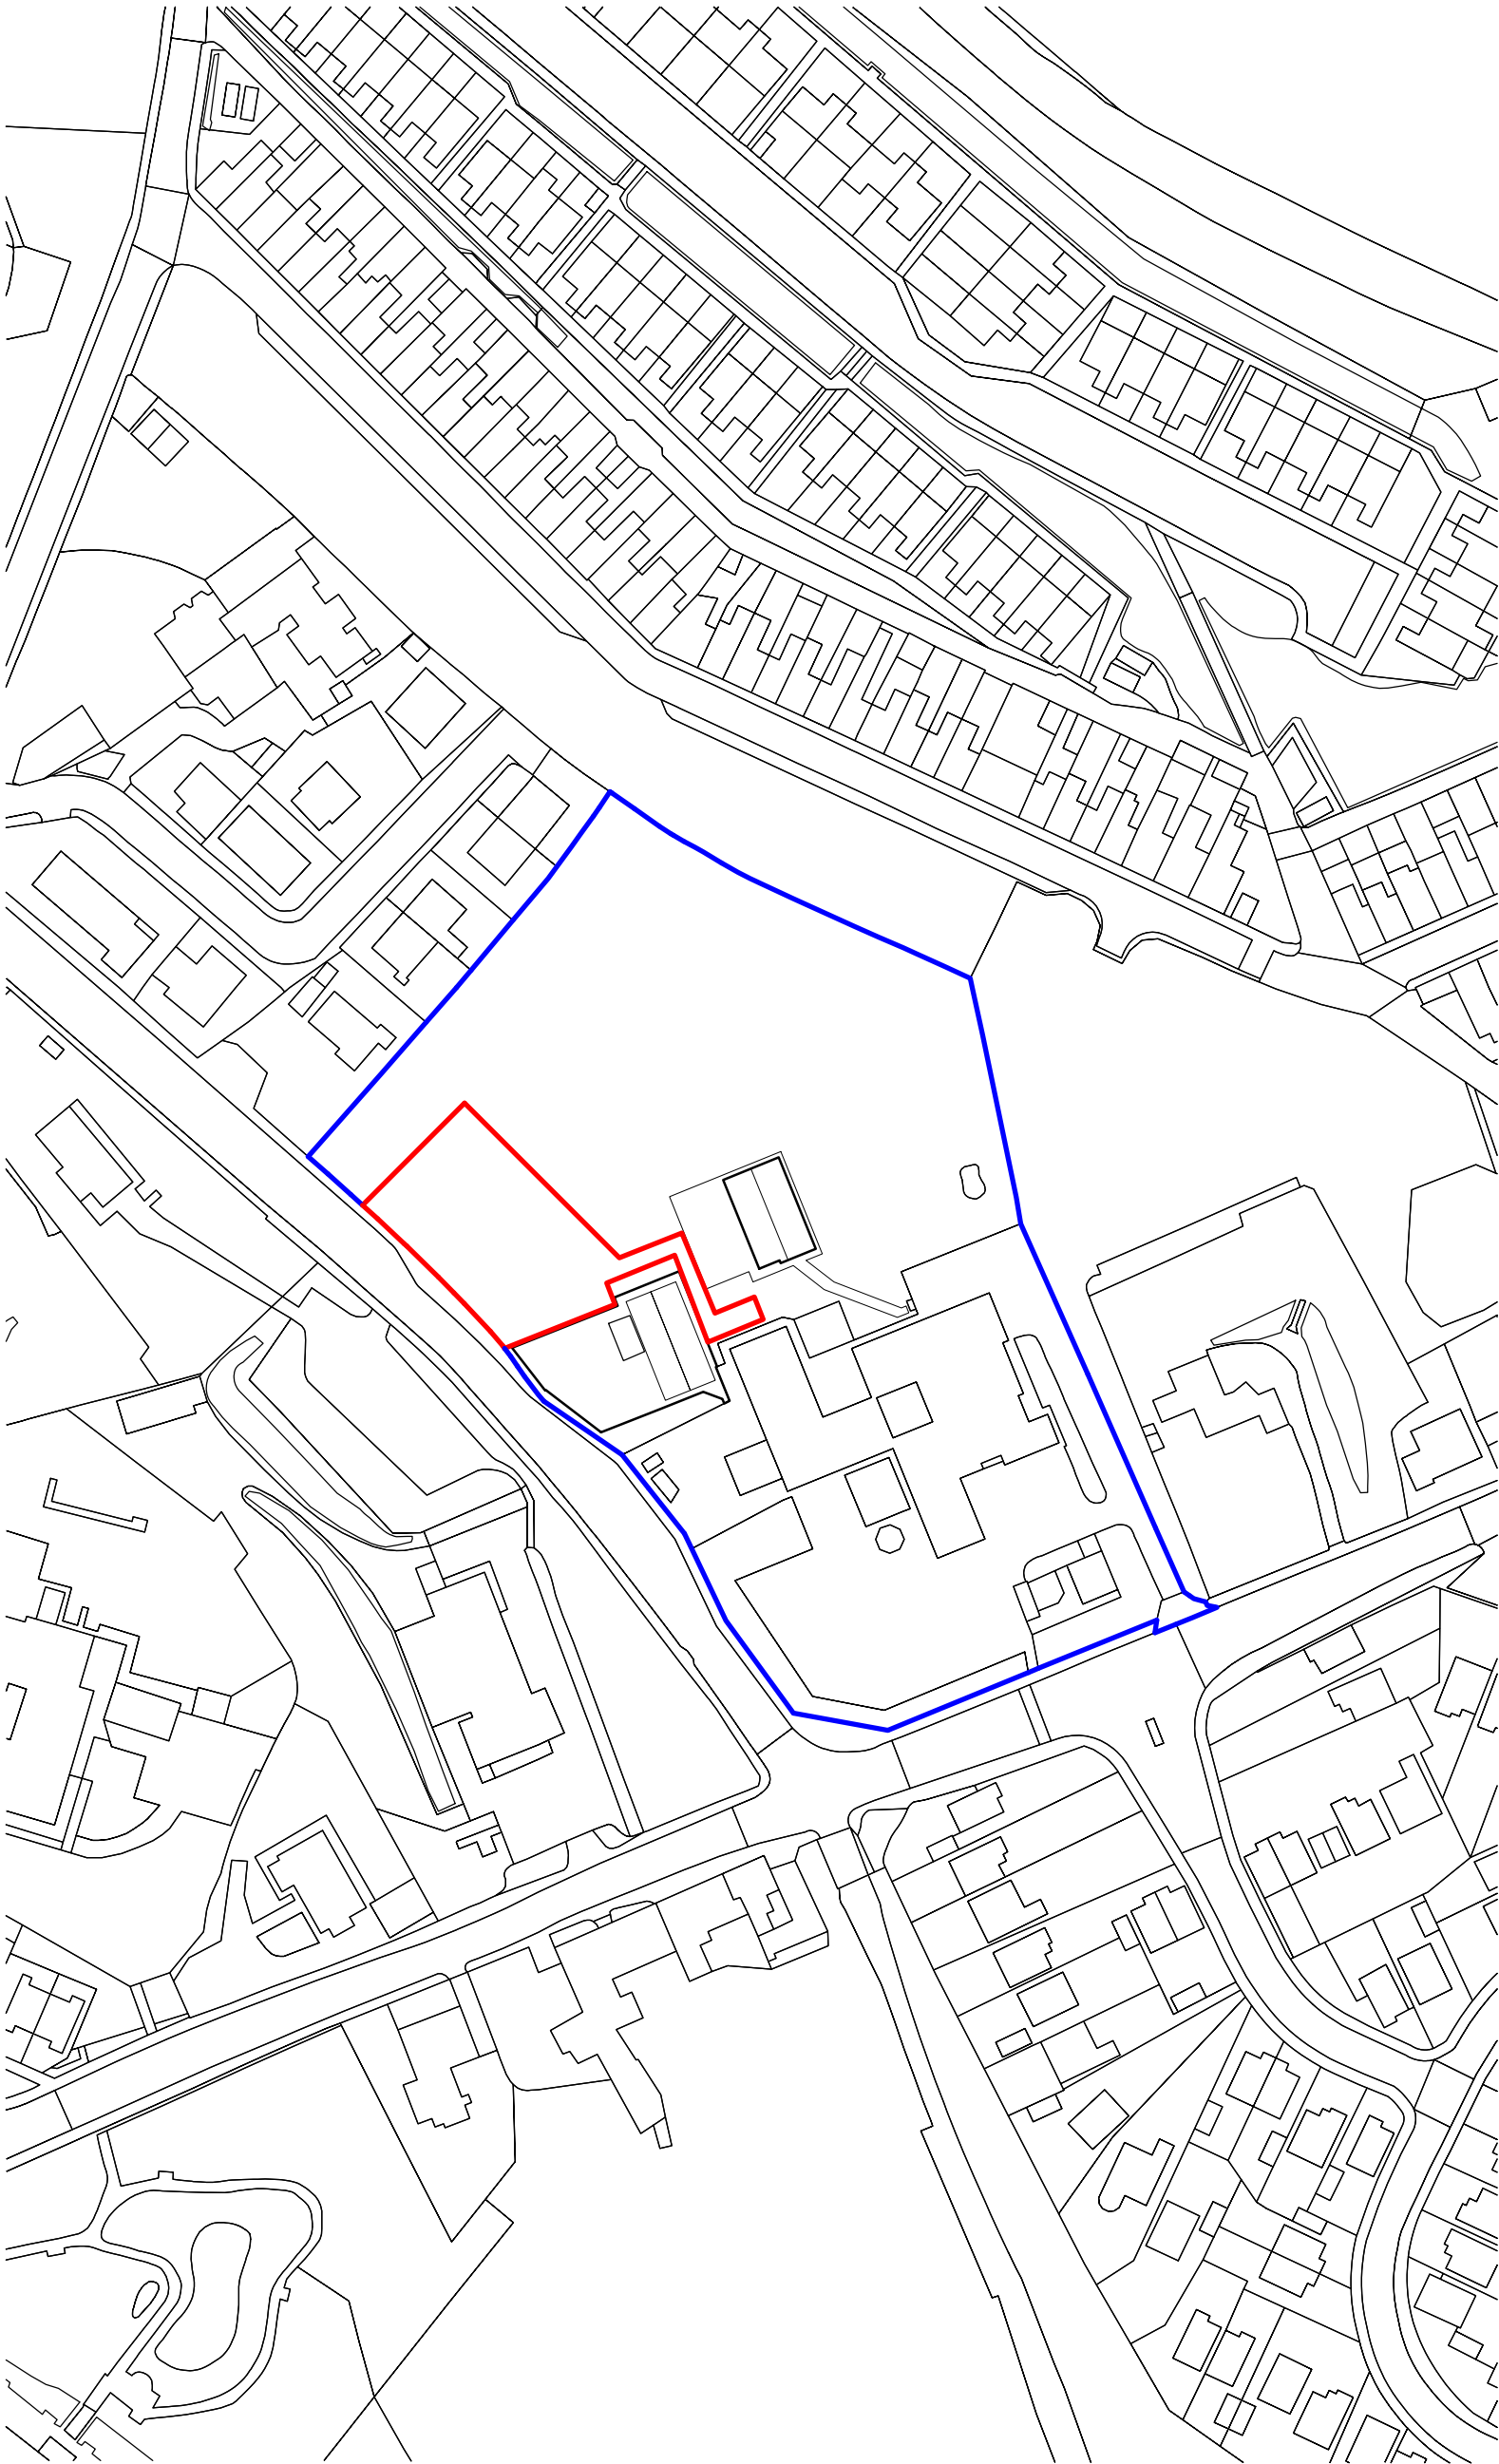

Construction (Design and Management) Regulations

Design risk assessments are carried out throughout the design stage of this project in accordance with company procedures and manuals. Where reasonably possible all areas of risk applicable to design and end use of the construction have been identified and then eliminated, mitigated or recorded as a residual risk. Note that general risks of which a competent designer or contractor should be aware are not included. This drawing is to be read in conjunction with the Pre-construction Information and all related documents prepared in accordance with the current Construction (Design and Management) Regulations 2015 and all applicable Health and Safety legislation as currently amended.

P00	RIBA Stage 3 Issue RE KJ KJ.	24/05/2024
REV	DESCRIPTION DRAWN BY CHECKED BY APPROVED BY	DATE
RIBA PLAN OF WORK WORKSTAGE	LEVEL OF MODEL DEFINITION (LoD)	
Stage 3 - Spatial Coordination	LoD 2 - Conceptual Model	
PURPOSE OF ISSUE - SUITABLE FOR ...	STATUS or SUITABILITY	
Planning Submission	Status S2 - Delivery Team Information	



CARDIFF 029 2052 8140
LONDON 0207 138 3560
WREXHAM 01978 357 887
www.lawray.co.uk

CLIENT

Merthyr Tydfil County Borough Council

PROJECT TITLE

Dowlais Infant School External Works

DRAWING TITLE

Location Plan

PROJECT No	SCALE @ A3
19949	1 : 1250
DRAWING No	REVISION
BS1192:2007	1950: Project - Originator - Functional - Spatial - Form - Discipline - Number
A2:2016) &	Breakdown Breakdown
BS EN ISO19650	
DIS-LAW-X-X-DR-A-039002	P00
DO NOT SCALE	Any discrepancy or query concerning this drawing should be referred to the Architect
Copyright © LAWRAY LIMITED	
Registered Office: Greenmeadow Springs, 1 Cae Cerydd, Tongwynlais, CARDIFF CF15 7AB	
Reg. Co. No. 2724178, VAT Reg. No. 134 2146 06	

Location Plan

1 : 1250