



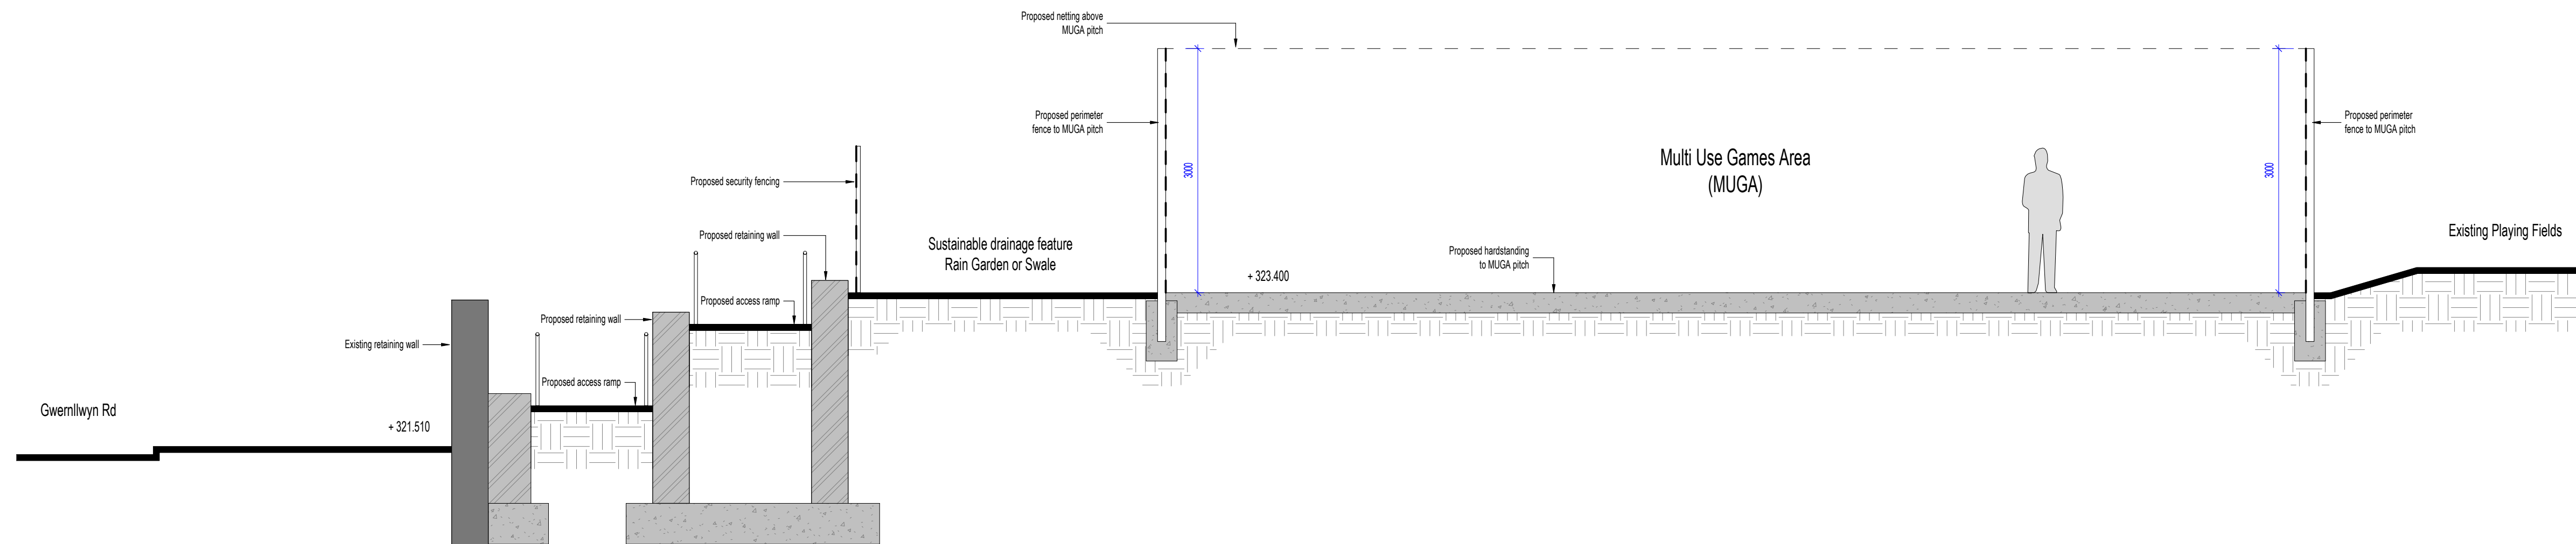

Proposed Section A-A
1:50

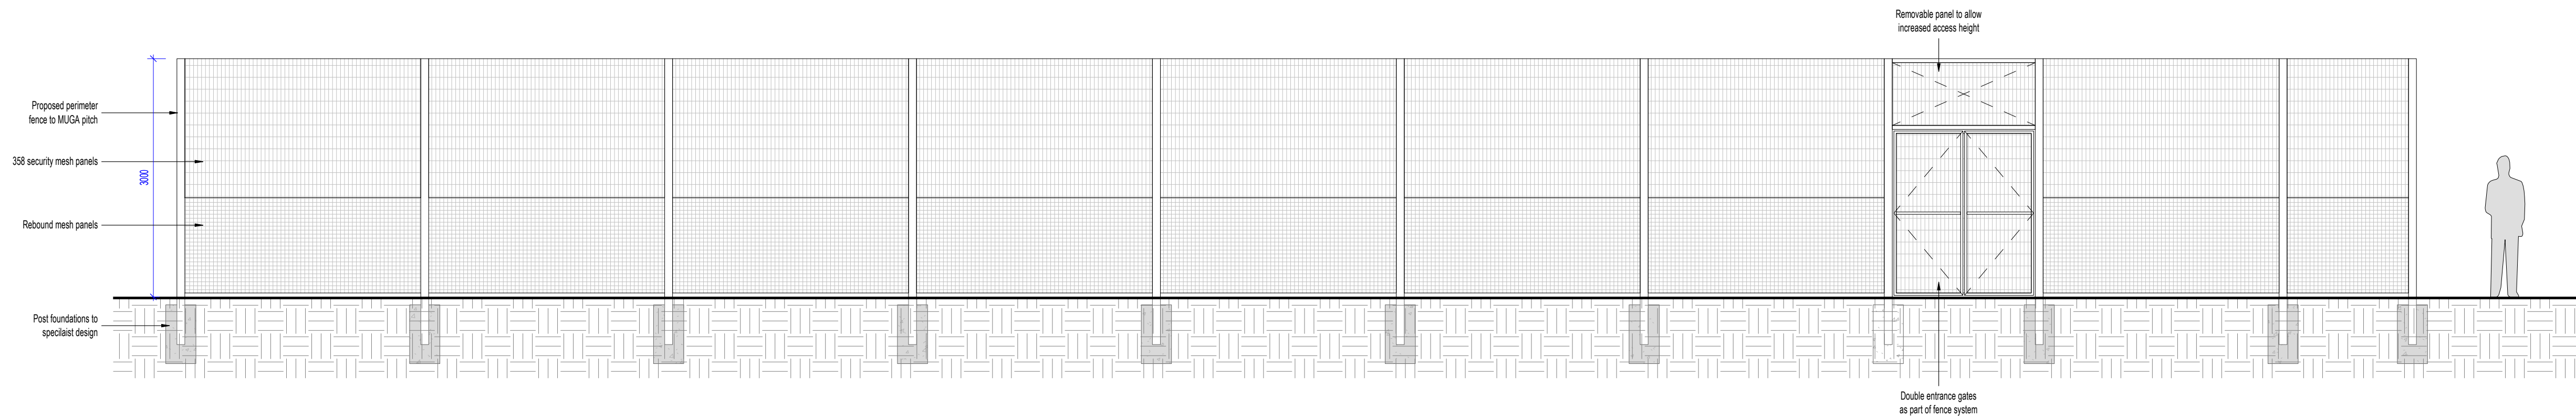

Typical Elevation - MUGA Fence
1:50

000	RIBA Stage 3 Issue	RE	KJ	KJ.	24/05/2024
REV	DESCRIPTION	DRAWN BY	CHECKED BY	APPROVED BY	DATE
	RIBA PLAN OF WORK WORKSTAGE				LEVEL OF MODEL DEFINITION (LoD)
	Stage 3 - Spatial Coordination				LoD 2 - Conceptual Model
	PURPOSE OF ISSUE - SUITABLE FOR ...				STATUS or SUITABILITY
	Planning Submission				Status S2 - Delivery Team Information



CARDIFF 029 2052 8140
LONDON 0207 138 3560
WREXHAM 01978 357 887
www.lawray.co.uk

CLIENT
Merthyr Tydfil County Borough Council

PROJECT TITLE
Dowlais Infant School External Works

DRAWING TITLE
Proposed MUGA Pitch Details

PROJECT No 19949		SCALE @ A1 1 : 50	
DRAWING No SI 1923007 SI 229610 SI EN 195650	1192: Project - Originator - Volume - Level - Type - Rate - Number	REVISION	
	1950: Project - Originator - Breakdown - Spatial - Form - Discipline - Number		
DIS-LAW-X-X-DR-A-900001		P00	
DO NOT SCALE Any discrepancy or query concerning this drawing should be referred to the Architect Copyright © LAWRAY LIMITED Registered Office: Greenmeadow Services, 1 Cae Gwynyd, Tongwynlais, CARDIFF CF15 7AB Reg Co. No. 2724178, VAT Reg No. 134 2146 06			