


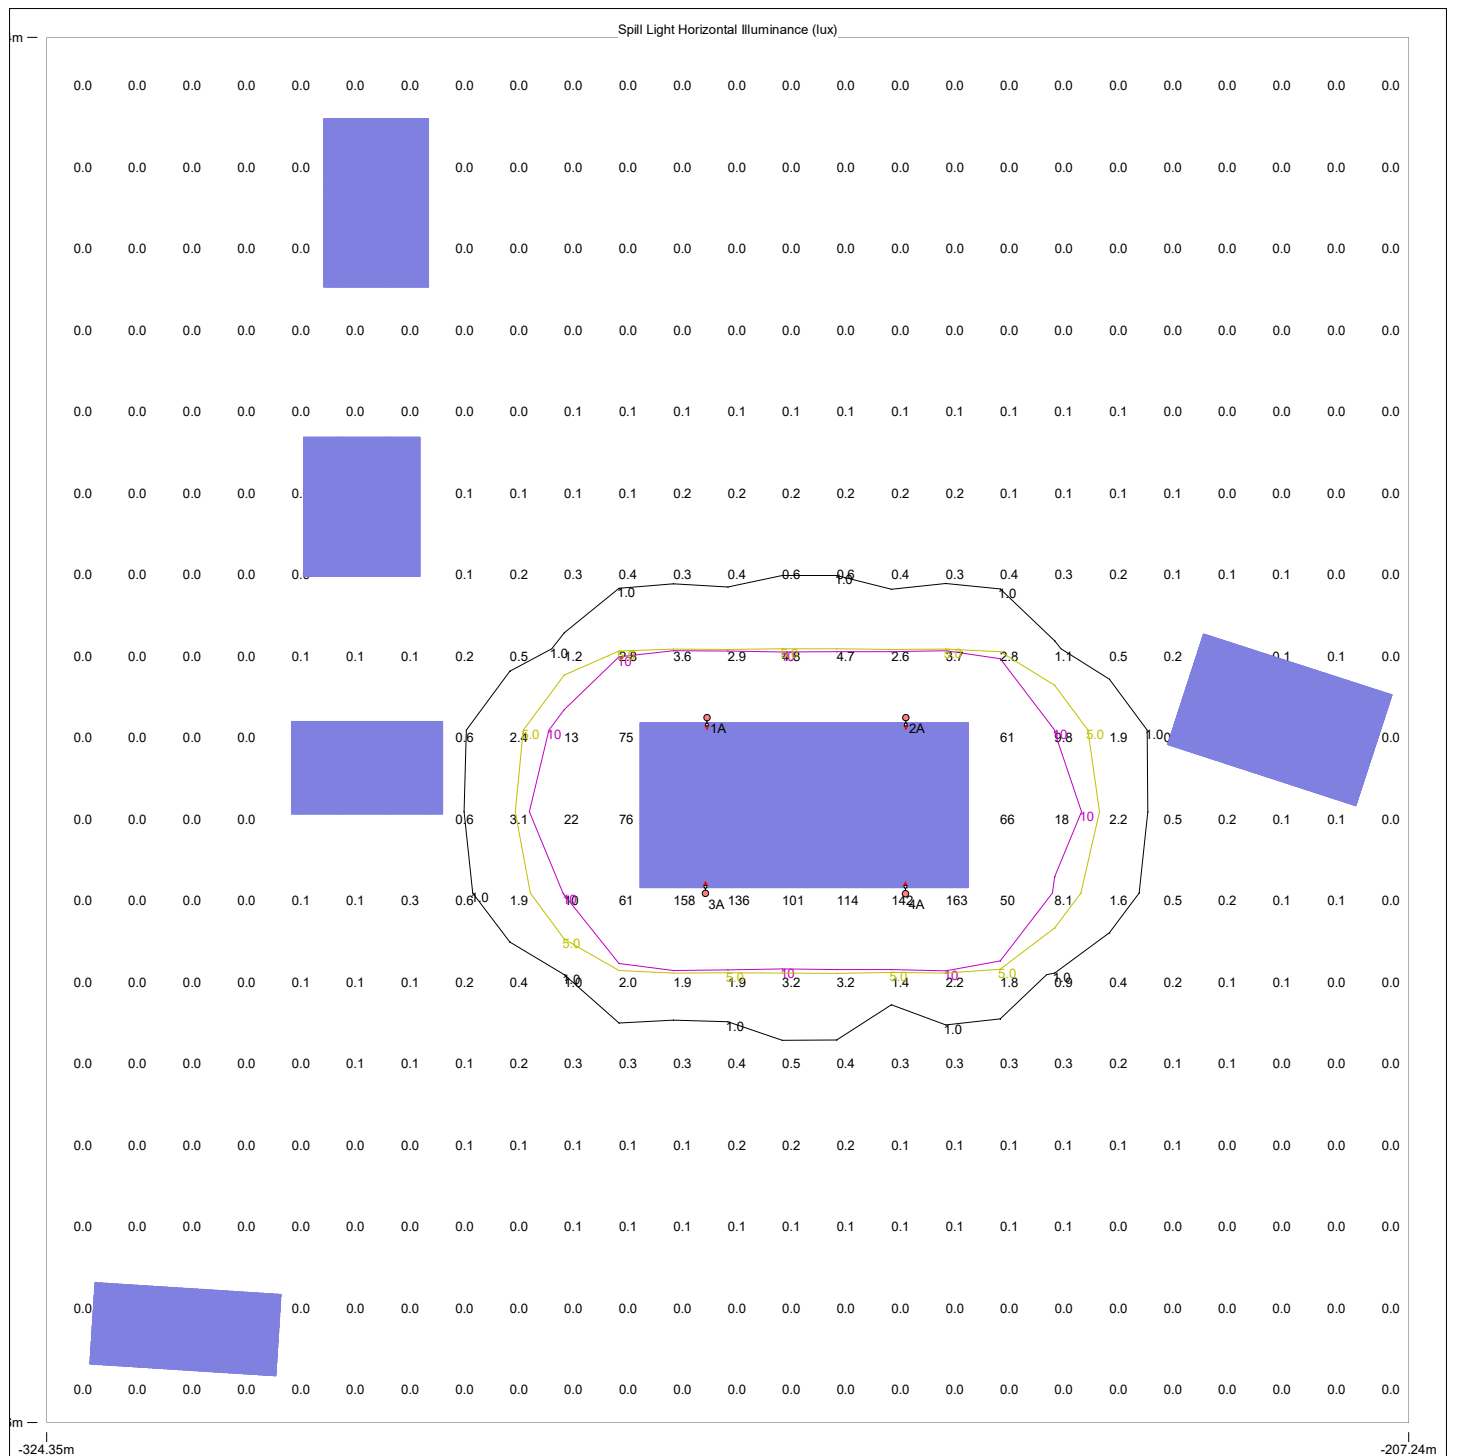

-324.35m

-207.24m

ARK

LIGHTING

PROJECT NAME:

Dowlais MUGA

SCALE:
1:650

DATE:
3 May 2024

CALCULATION:
Horizontal Illuminance (lux)

DESIGNER:
AS

PREPARED BY:

ARK Lighting
McGann House
Chesham Road
Barnsley
S70 2NT

8514008301