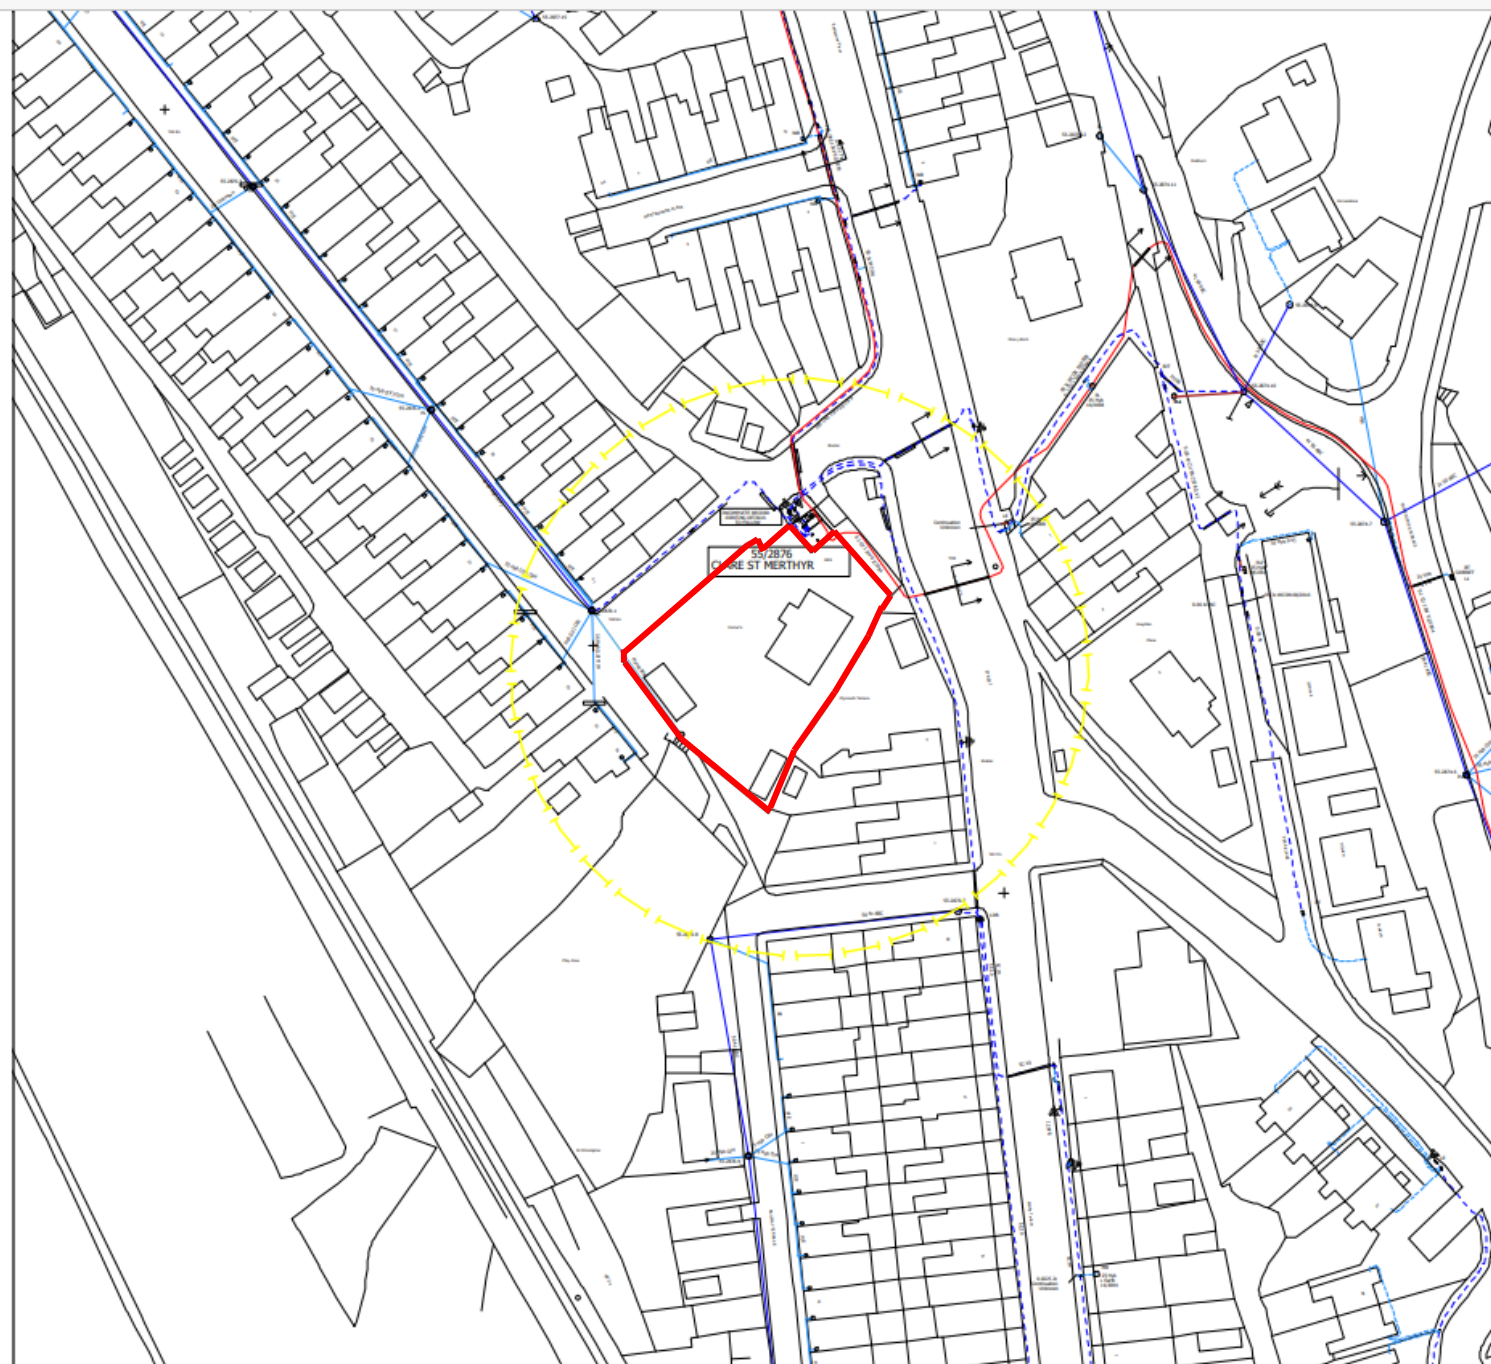


Location Plan for....

Corner Ways, Clare Street, Merthyr Tydfil, CF47 0YN

Scale – 1:1250

Paper - A4