




Front Elevation



Side Elevation

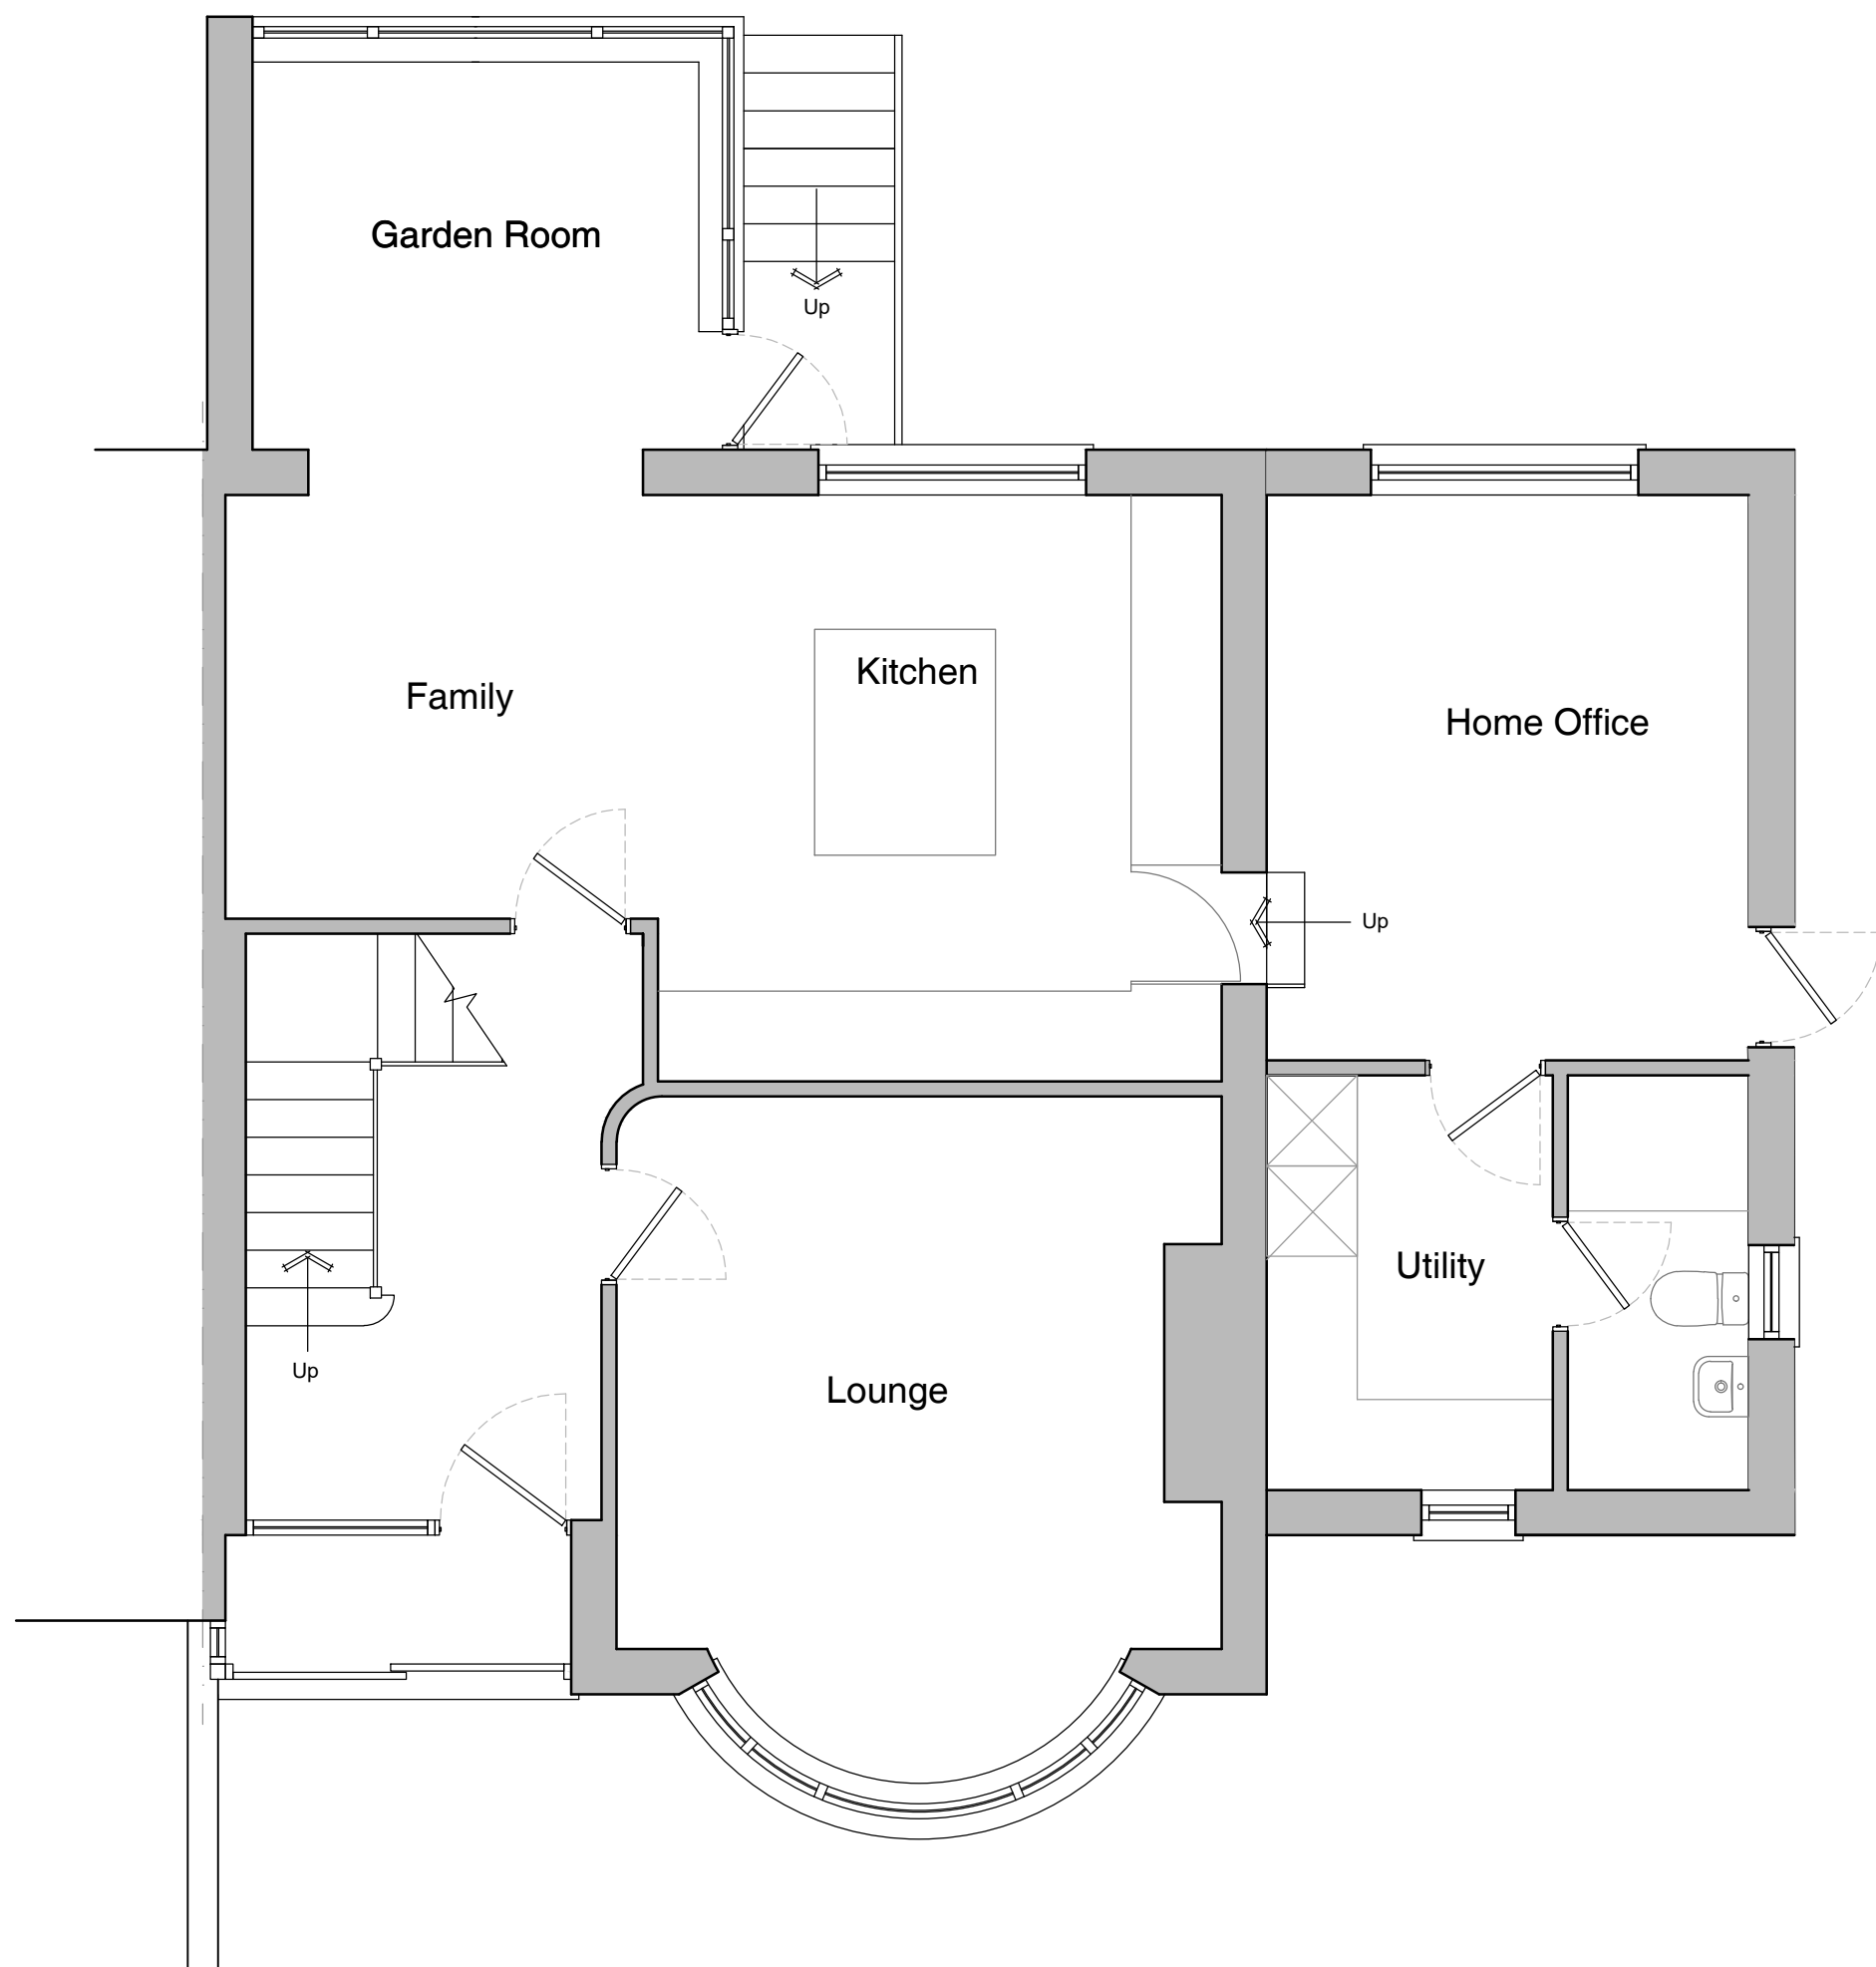

Ground Floor Plan



First Floor Plan



Rear Elevation