



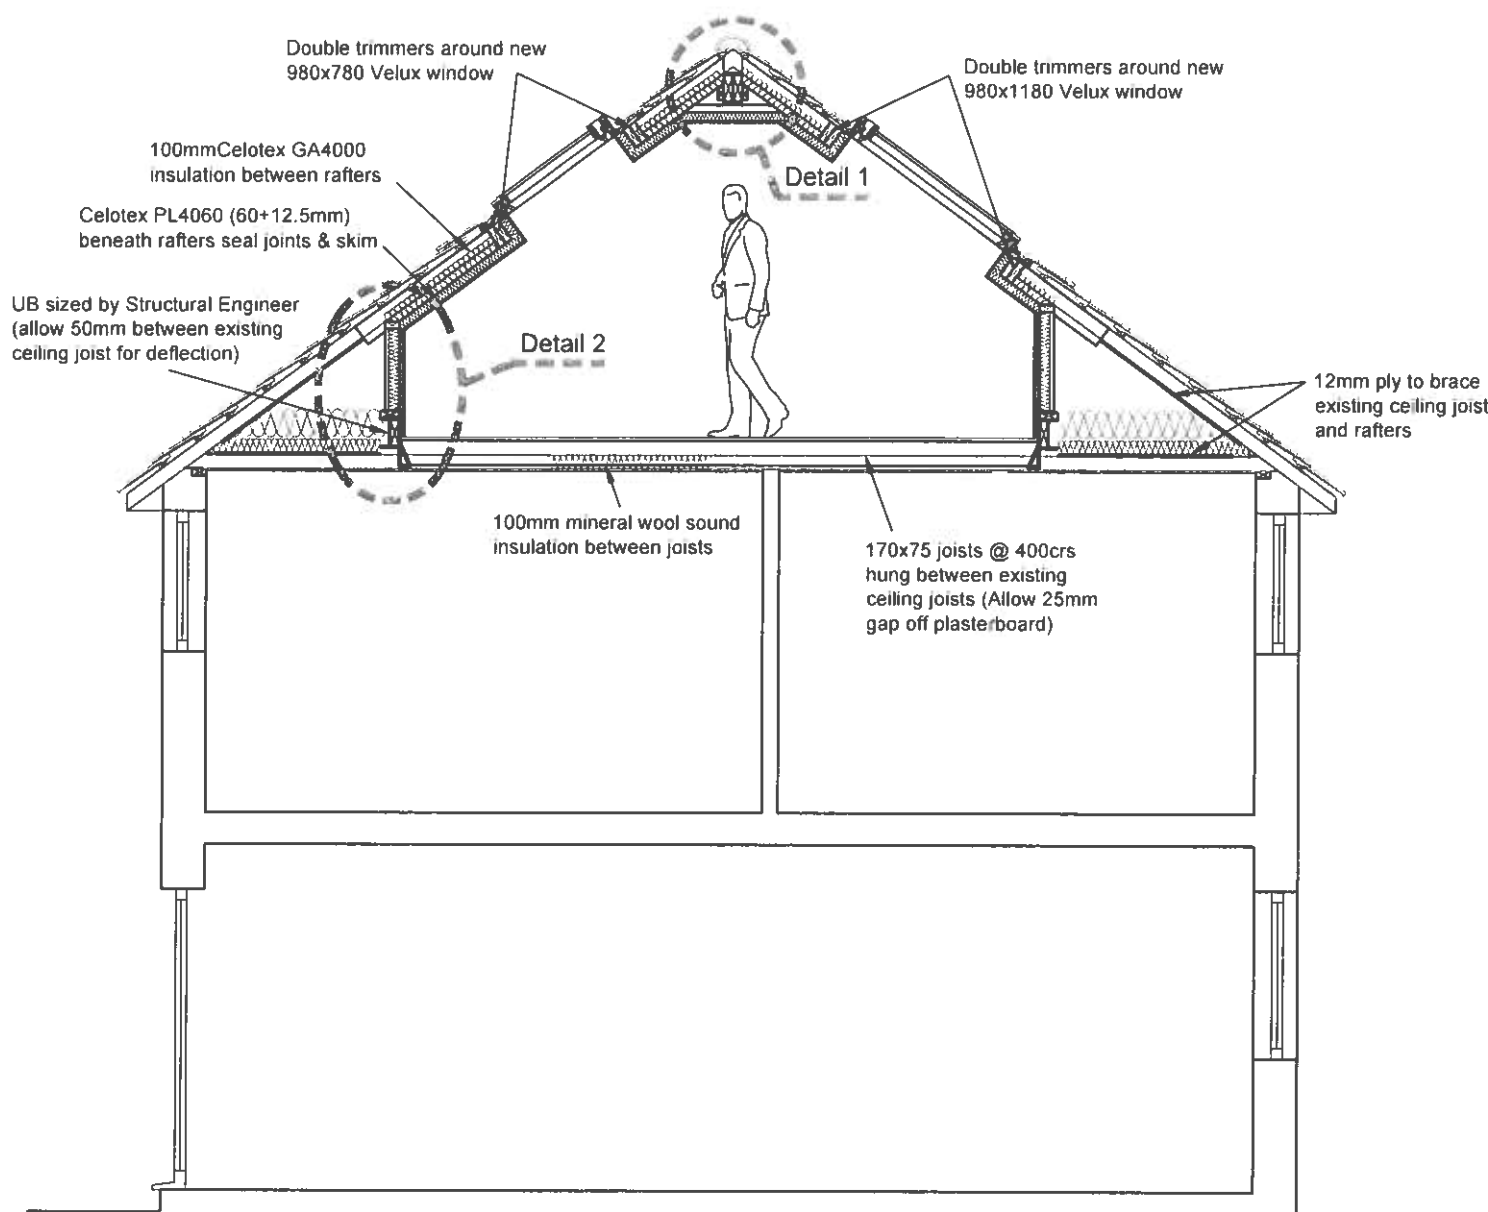

SECTION A-A

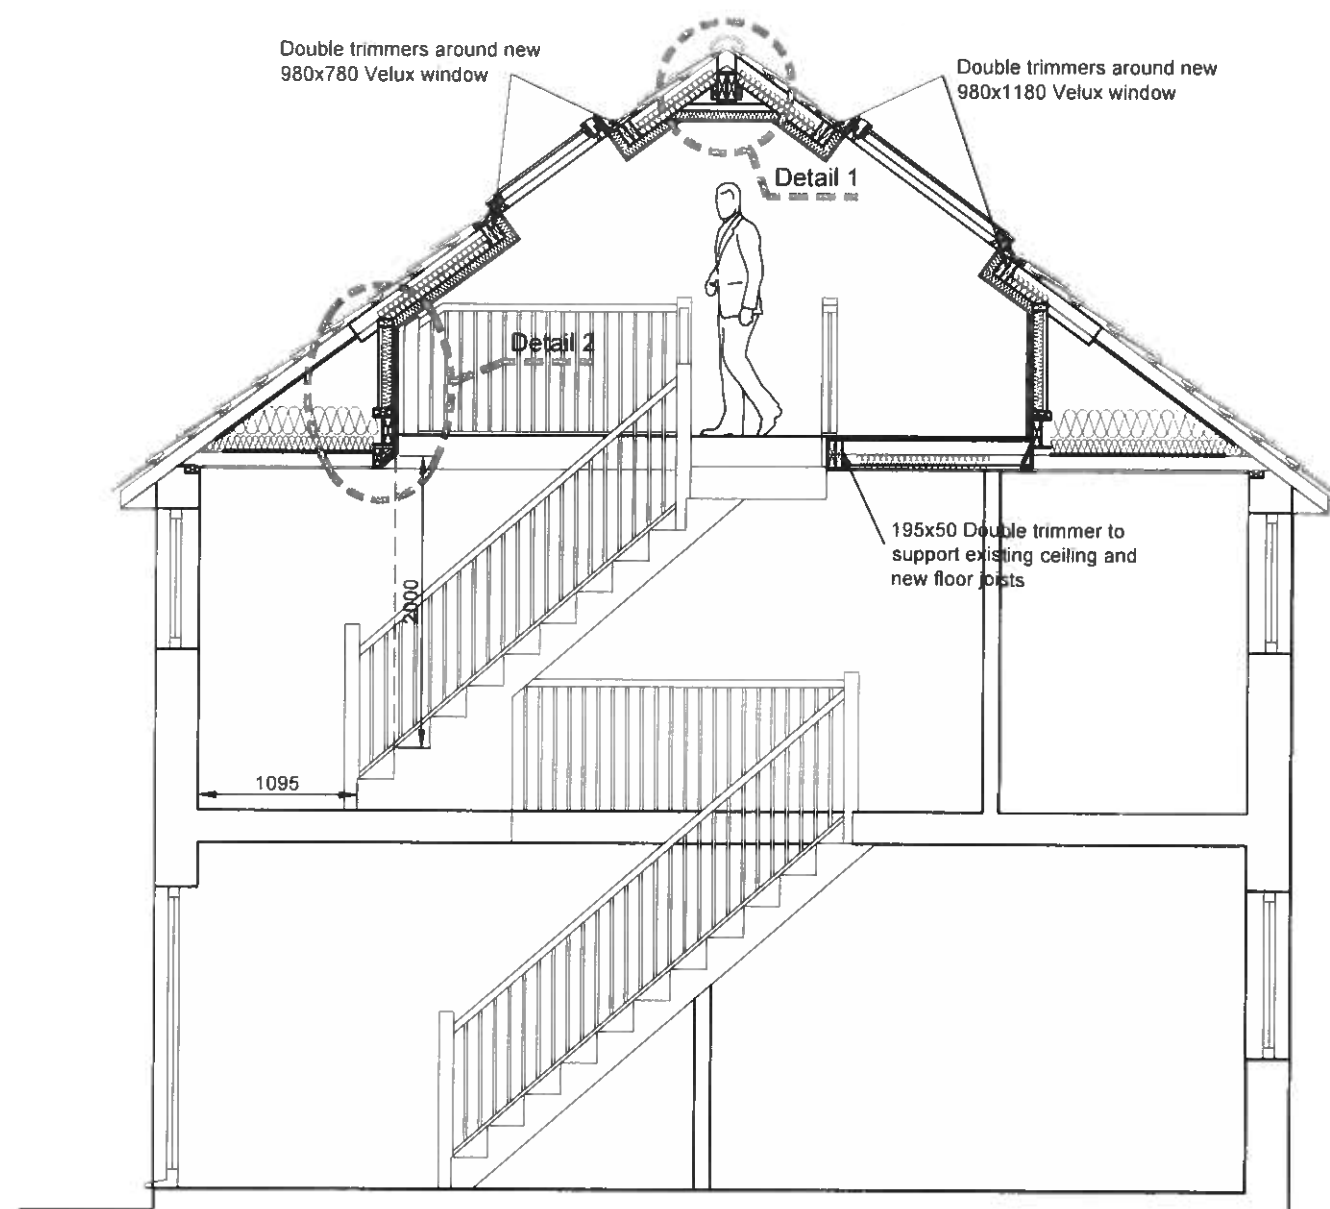

SECTION B-B

200134

PTCEC
BUILDING DEPARTMENT
15 JUN 2020

Proposed Attic Conversion to
9 Saint John's Grove, Penydarren
Merthyr Tydfil CF47 9AL

471-005

Proposed Cross Sections

Building Control Mar 20 1:50@A3

Do not scale off this drawing.

