


NOTES:

All dimensions must be checked on site and not scaled from this drawing.


This plan has been prepared for Planning and /or Building Regulation purposes only.

Some forms of building works may require action by the owners under The Party Wall Act 1996. The adjoining owners are to be informed of the proposals at least one month before commencement of works and their written approvals obtained.


EXISTING  
FORECOURT  
PLAN  
1:50 m

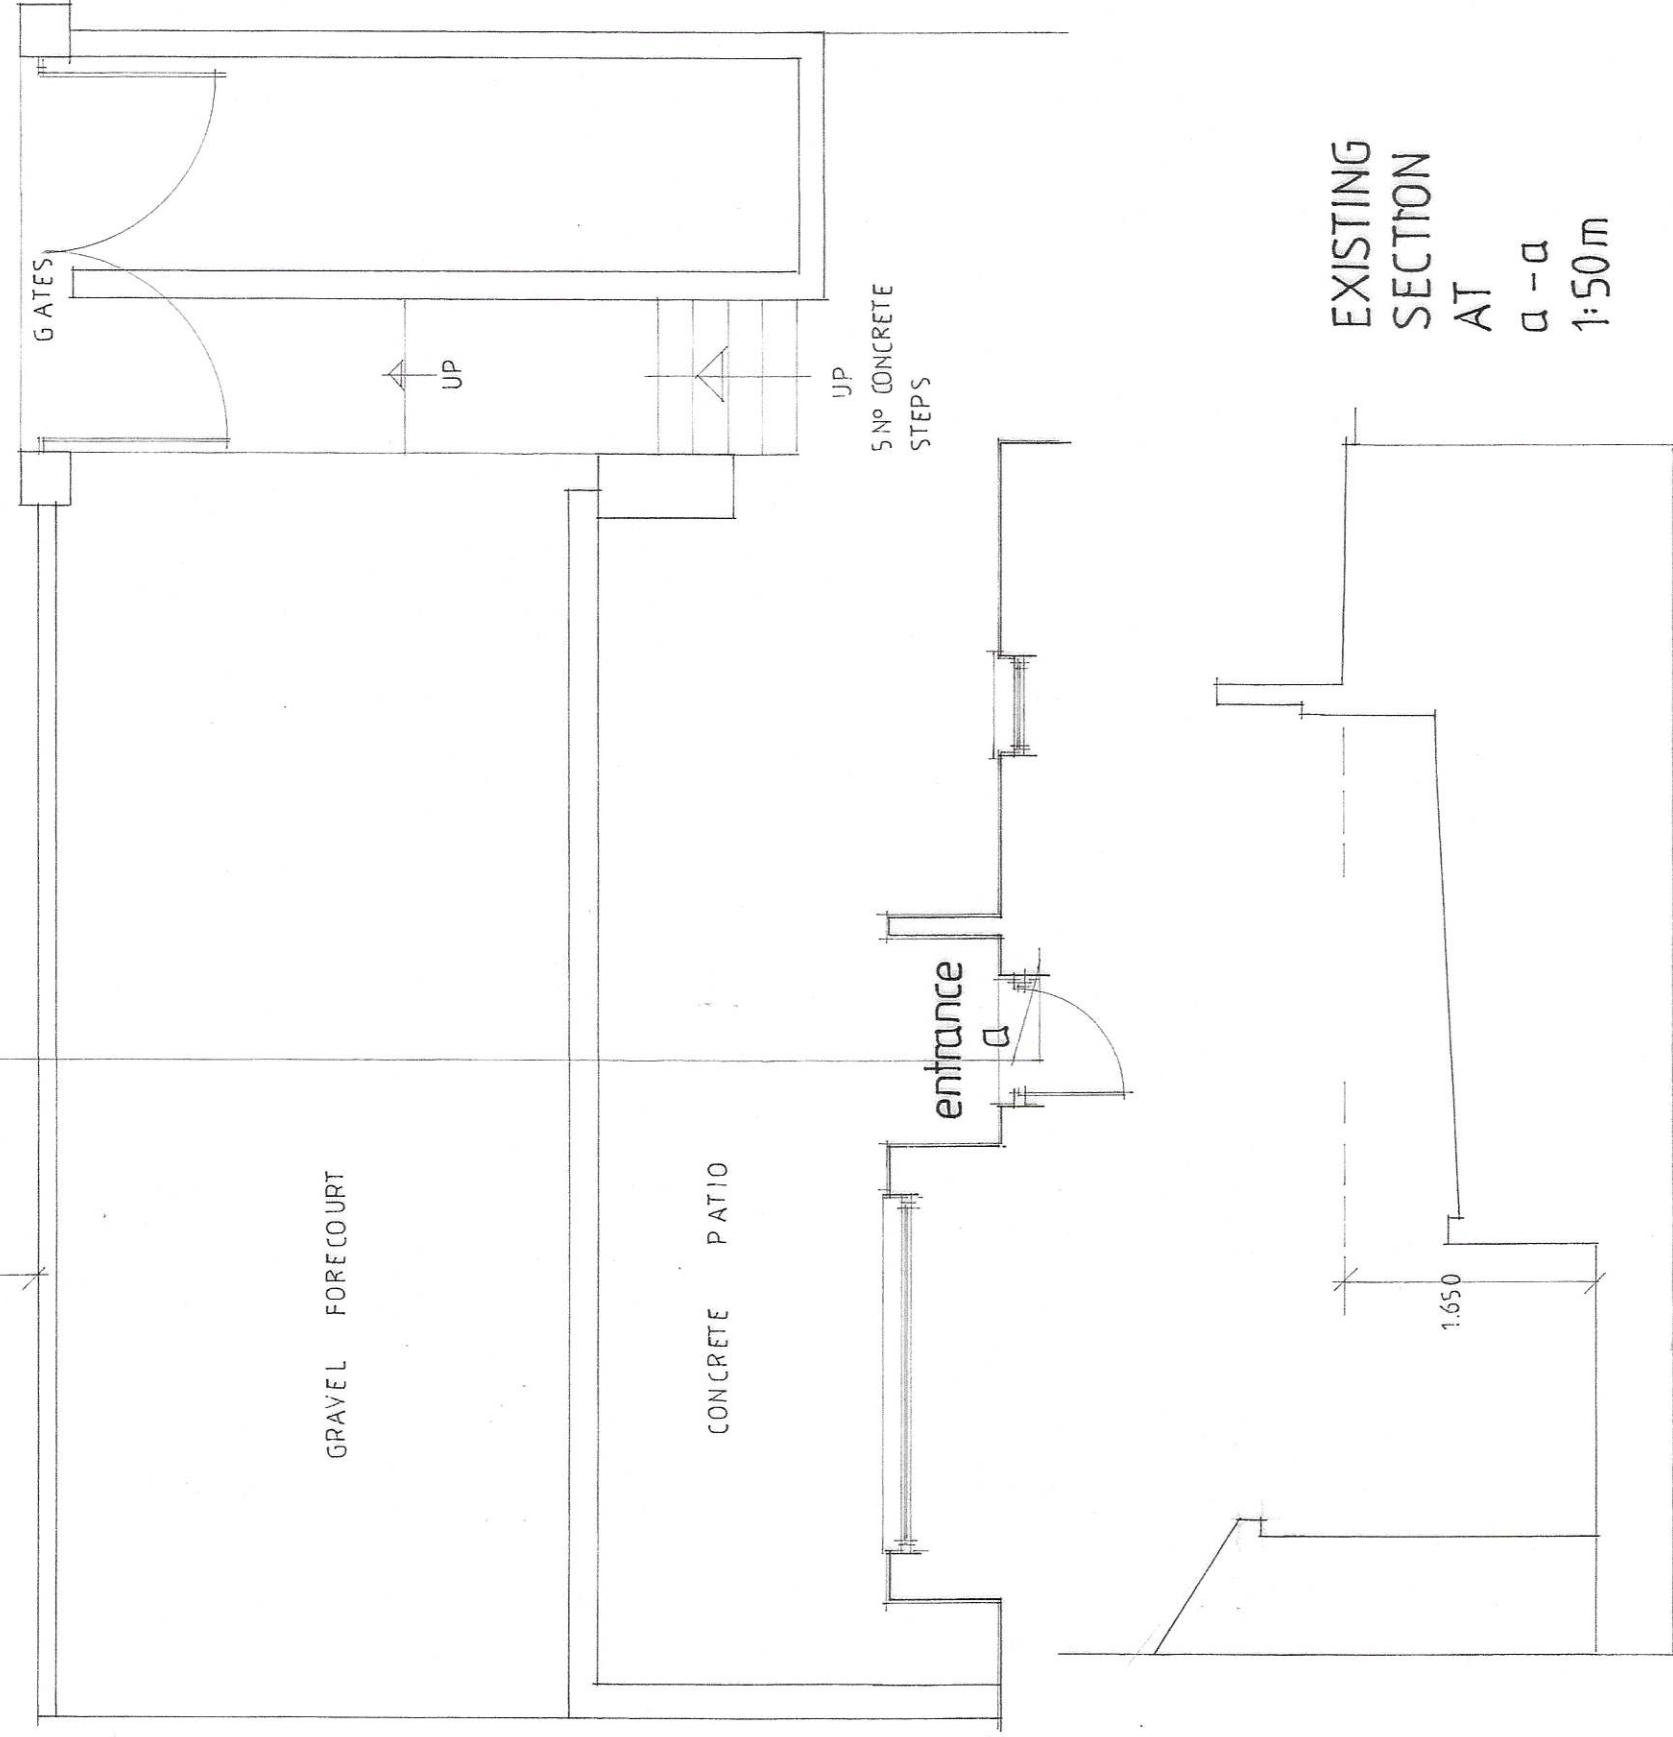


EXISTING  
SECTION  
AT  
a - a  
1:50 m

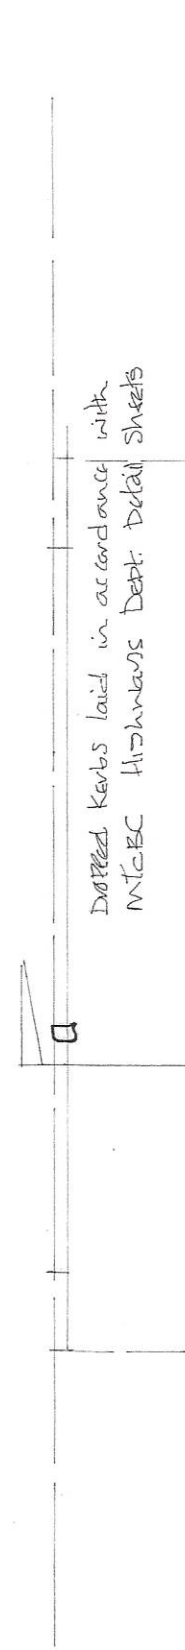

proposed off street parking

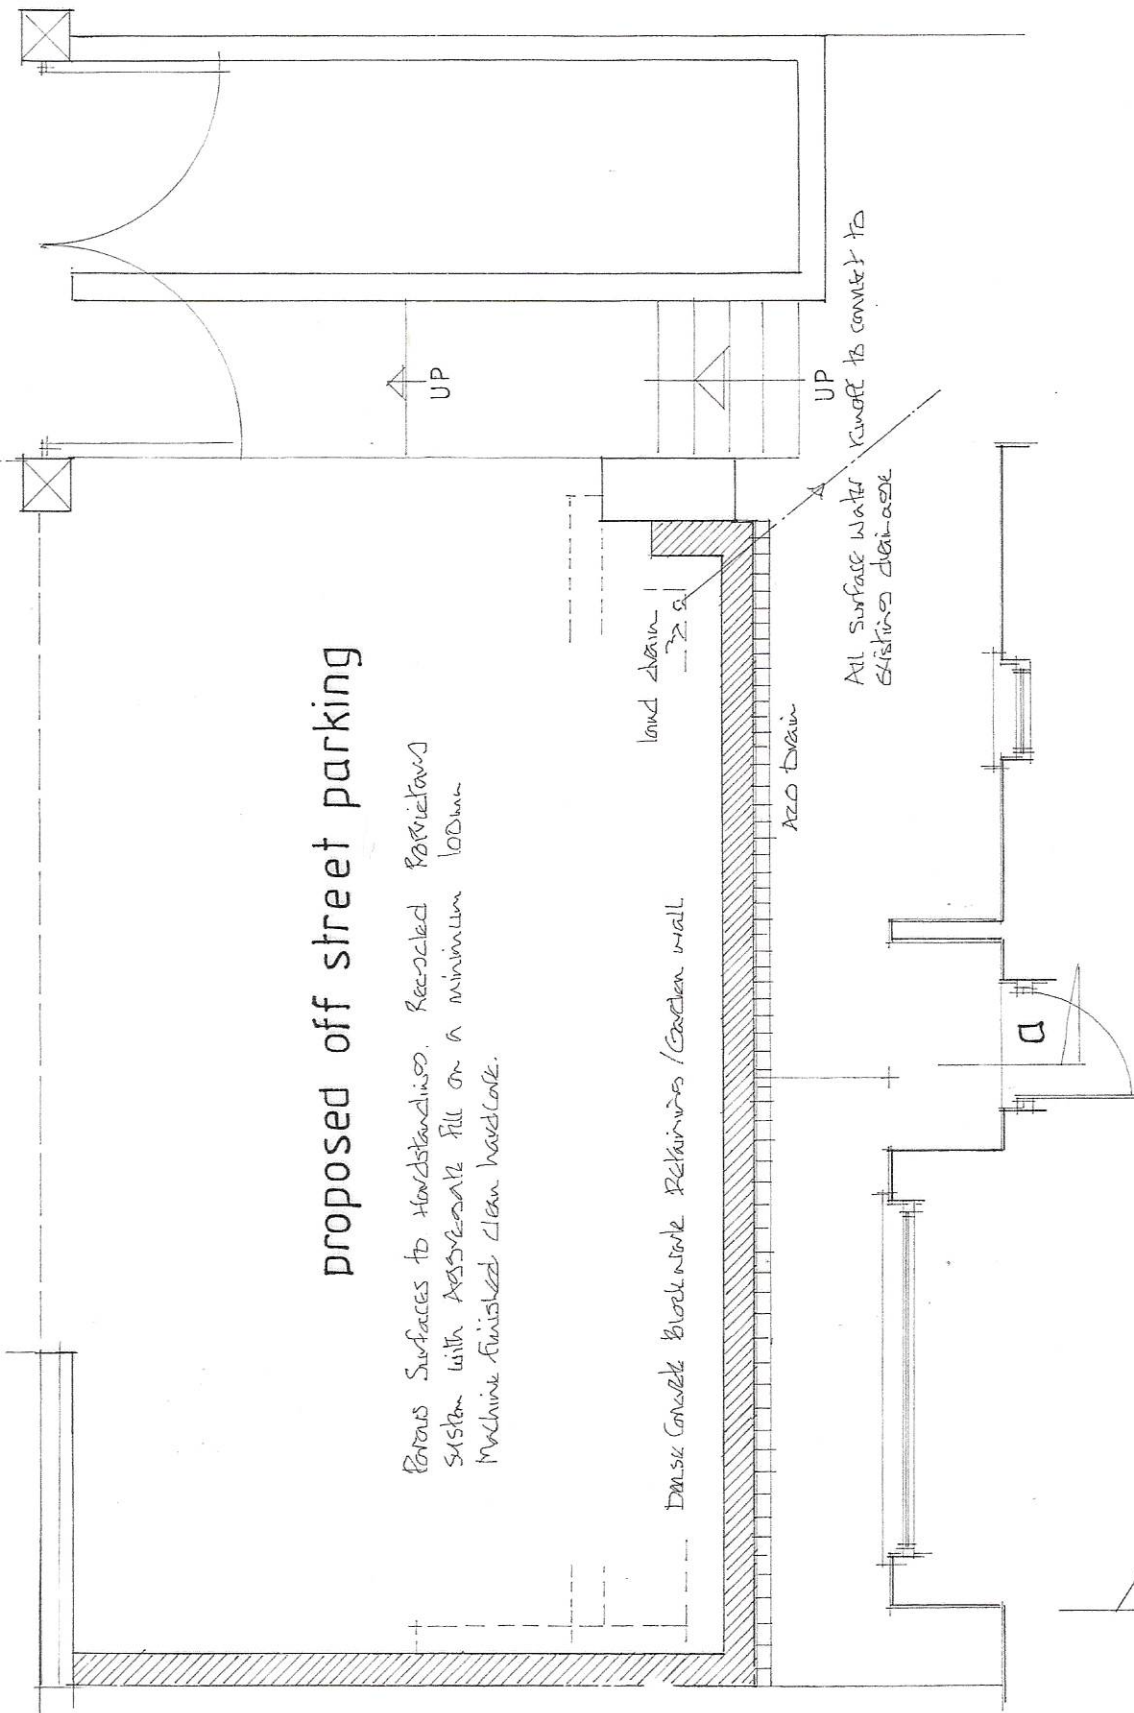

PROPOSED SECTION AT  
a - a

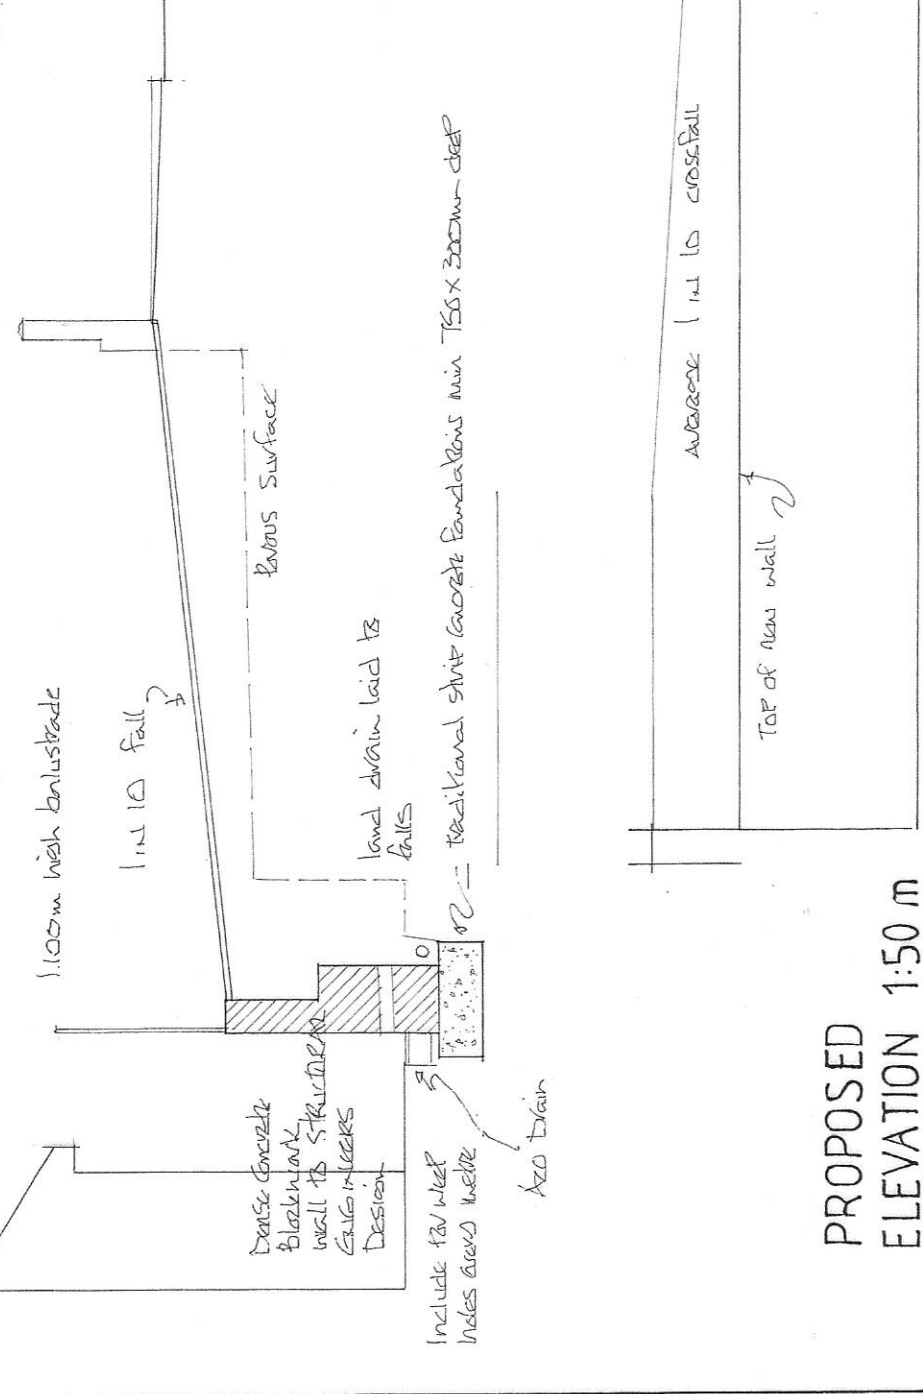

PROPOSED  
ELEVATION 1:50 m



LOCATION  
PLAN

scale 1:1250

| Revisions   |      |
|-------------|------|
| A           | Date |
| © copyright |      |

D. Vivian Jones AssocRICS  
Building Design Services

114, Brecon Road,  
HIRWAUN,  
Rhondda Cynon Taff,  
CF44 9NS



Tel. 01685 812069  
Mobile 07702 380869  
Email: vivjonesdesign@yahoo.co.uk

Client

Mr. P Matthews.

Job Title

Proposed Car Parking  
to Front Forecourt.

Drawing Title

26 Wingfield Terrace  
Quakers Yard Treharris  
MERTHYR TYDFIL  
CF46 5DB

Scale 1:50 m 1:1250

Date 22.04.2024

Drawn by J.

Drg. No.

2984. CP.

Rev.