
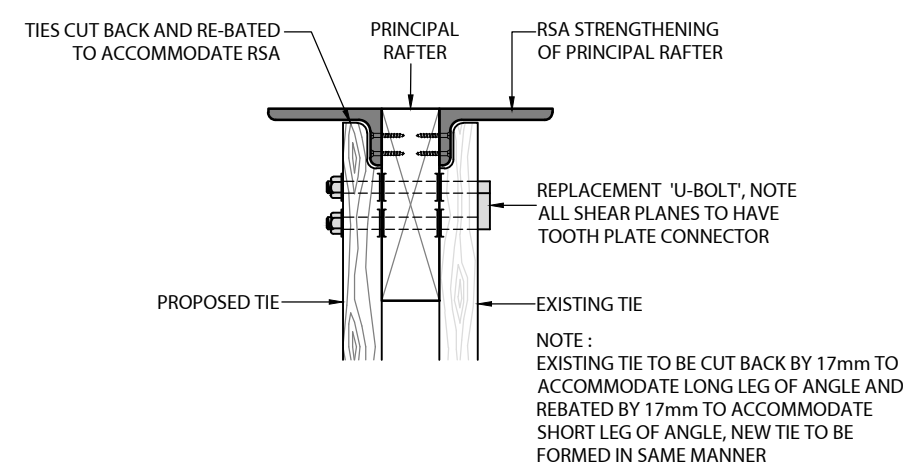
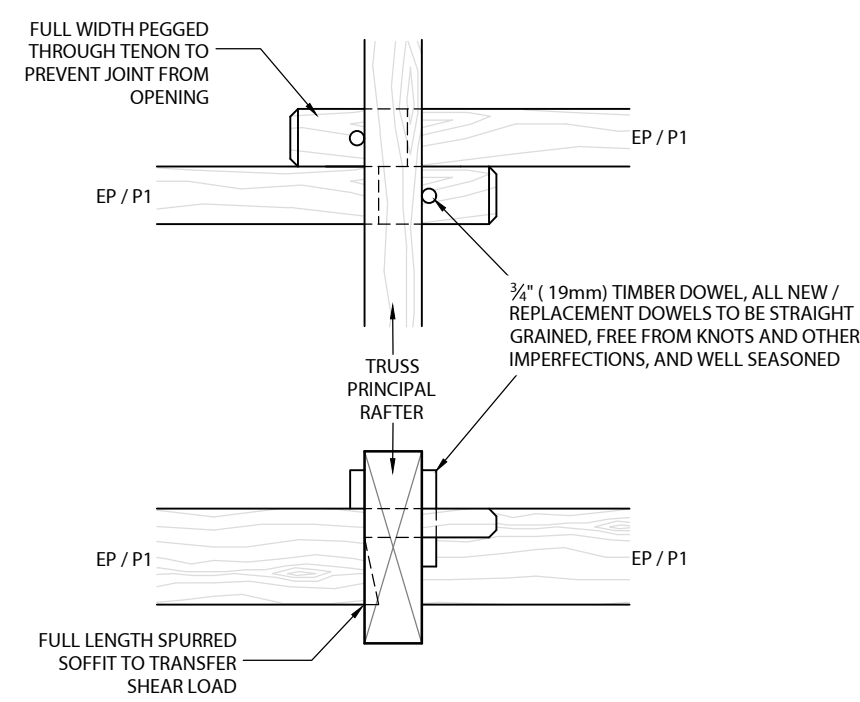


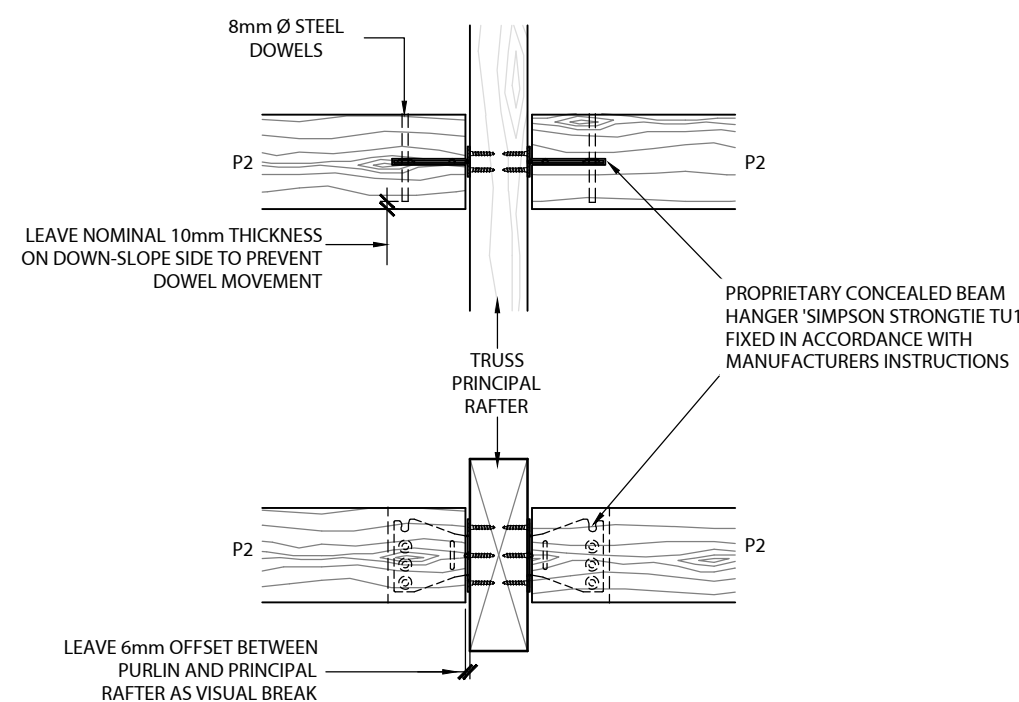


DETAIL 2 P2 CONNECTION
1:10 102 DETAIL


DETAIL 3 EP / P1 CONNECTION
1:10 102 DETAIL

SECTION
1:10


C-C
102

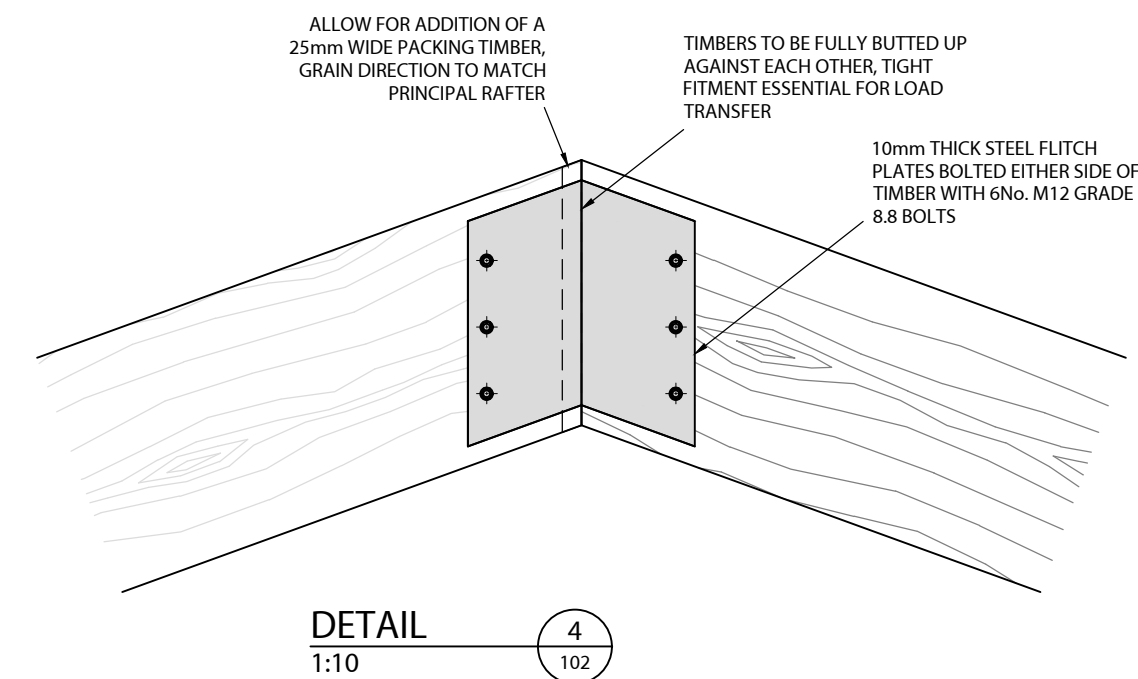

DETAIL 1:10 4
102

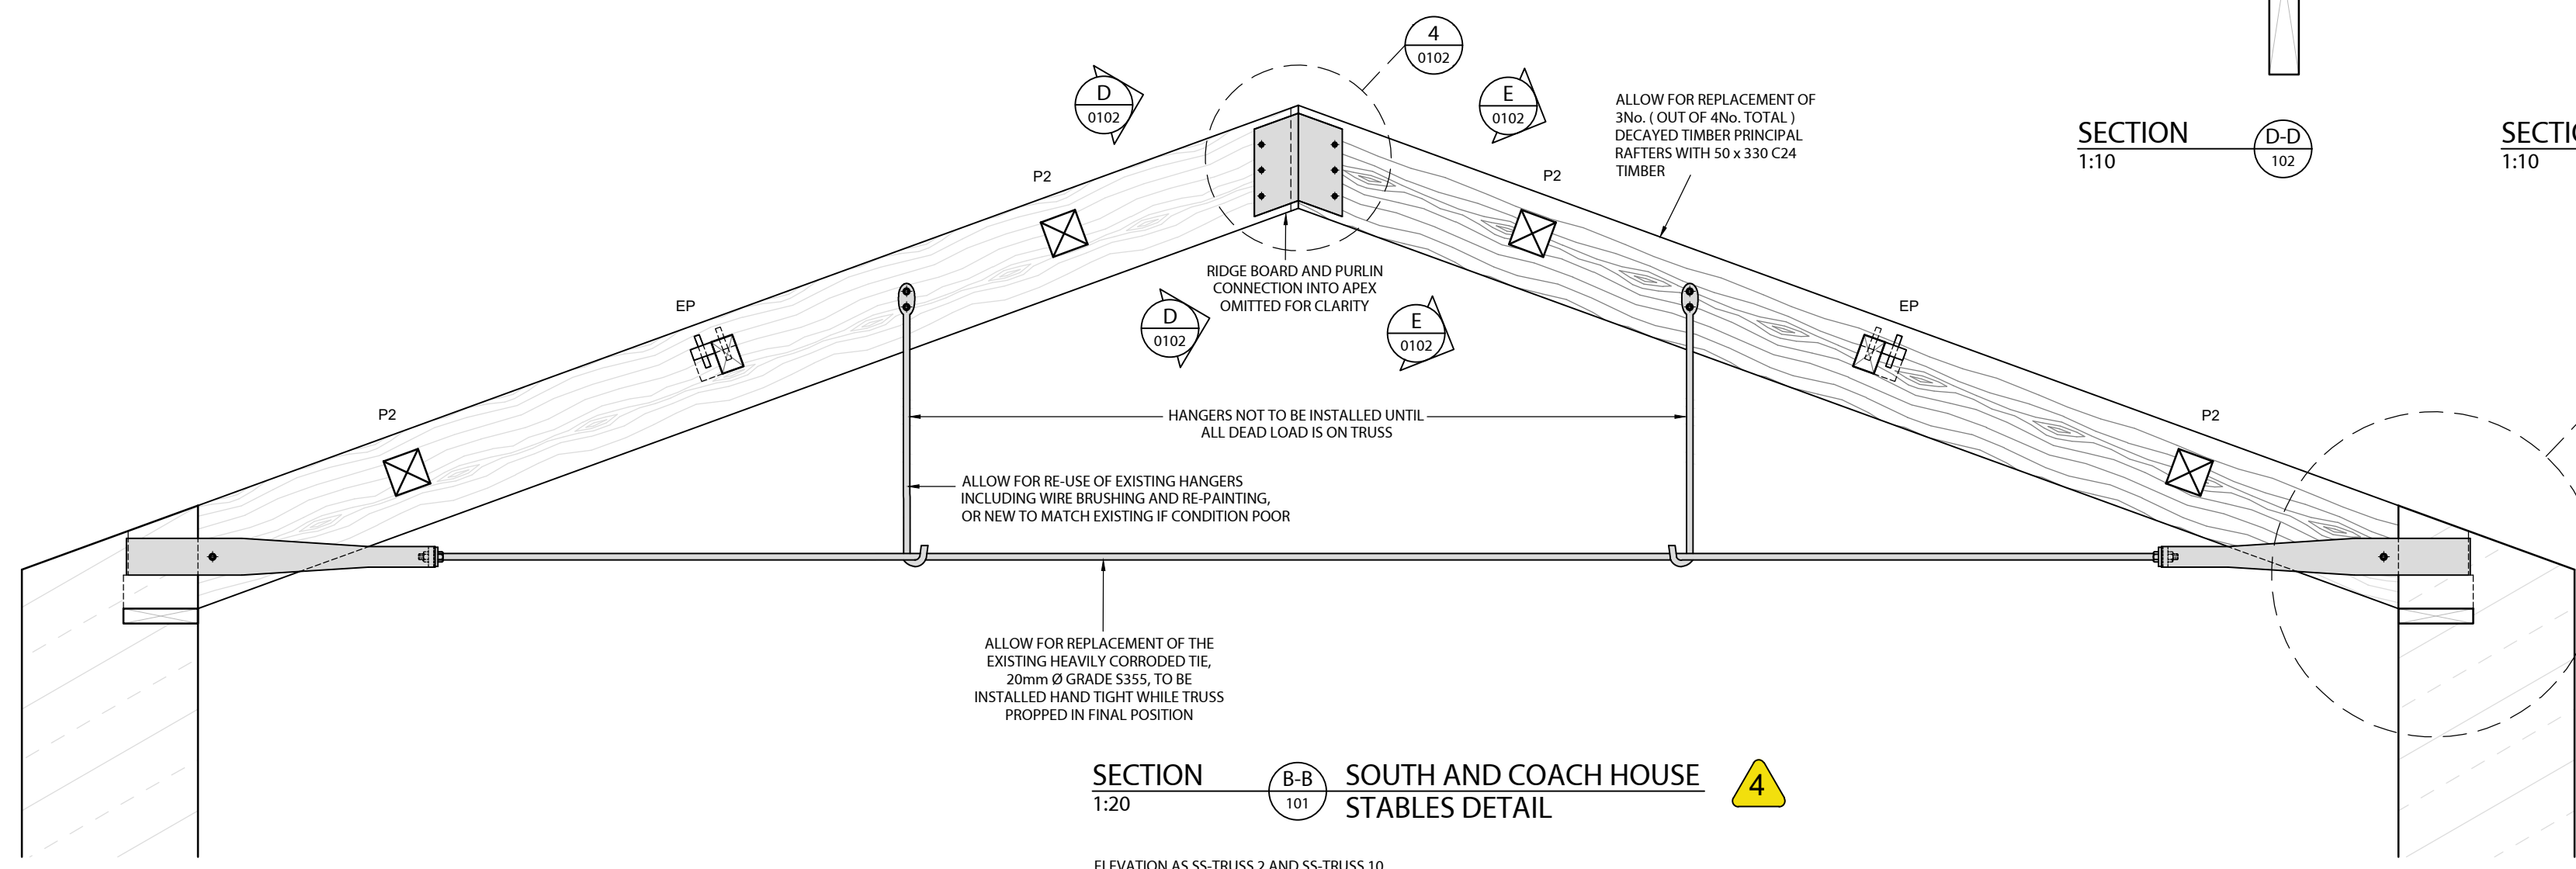


SECTION 1:20  SOUTH AND COACH HOUSE
STABLES DETAIL

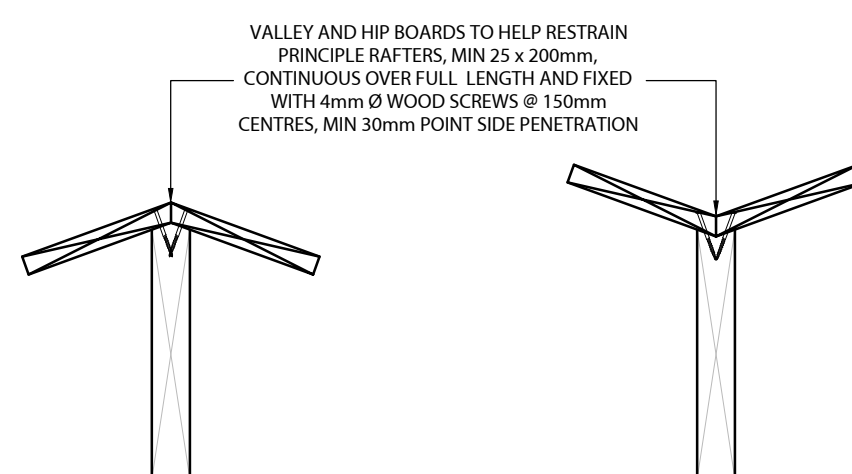

SECTION 1:10 D-D
102

SECTION 1:10

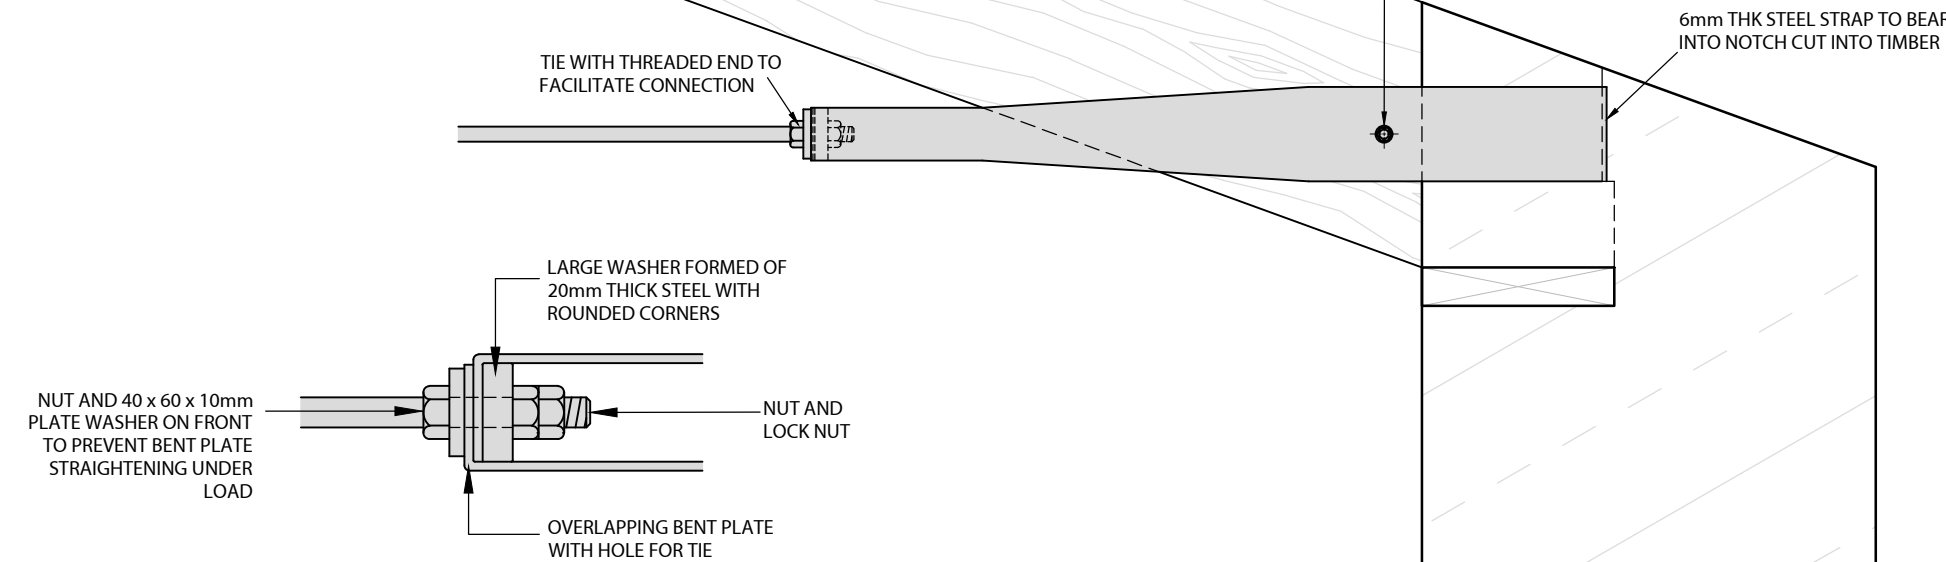

CONNECTION PLAN VIEW

DETAIL 1:5

6
102

DETAIL 5
1:10 102

- CDM RESIDUAL STRUCTURAL AND ENVIRONMENTAL RISKS



- IN ACCORDANCE WITH THE CONTRACTORS (DESIGN & MANAGEMENT) REGULATIONS 2015, MANN WILLIAMS HAS UNDERTAKEN A DESIGN RISK ASSESSMENT FOR THE ELEMENTS OF WORK SHOWN ON THIS DRAWINGS, RESIDUAL RISKS ARE IDENTIFIED ABOVE.

REV	DESCRIPTION	BY	DATE
P1	PRELIMINARY ISSUE	MH	25.11.22
P2	PRELIMINARY ISSUE	MH	05.12.22

P-PRELIMINARY T-TENDER CONSTRUCTION

PANDY FARM

TITLE

PROPOSED
SOUTH AND COACH HOUSE
STABLES
SECTIONS AND DETAILS



DRAWN MH	CHKD CR	SIZE A1	SCALE AS NOTED	DATE 23.11.22
STATUS				
PRELIMINARY				
PROJECT 11239		DRAWING 102		REV P2