




North



Scale bar 1:500 @ A3

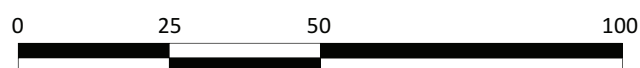

Scale bar 1:1250 @ A3

Skerryvore Designs Ltd
Sexton's Tower
2 Caerphilly Road
Bassaleg,
Newport,
NP10 8LE.
Phone **01633 897922**
Mobile **07816 934352**
steve_groucott@hotmail.com

JOB
TITLE

2 Berry Square,
Dowlais,
CF48 3AL

DRAWING
TITLE

Block and location plan

DRAWING No. SD779-00


SCALE 1:500 / 1:1250 @ A3

DATE Dec 2022

Streetwise™



SITE LOCATION PLAN
AREA 2 HA
SCALE: 1:1250 on A4
CENTRE COORDINATES: 306422 , 207991

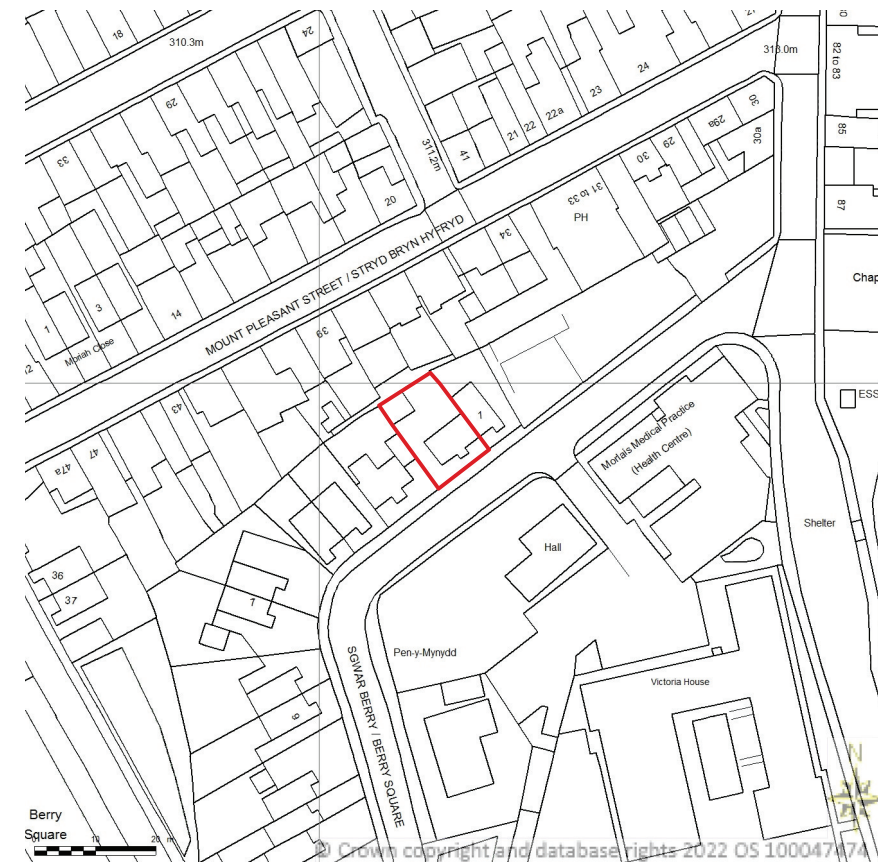

Supplied by Streetwise Maps Ltd
www.streetwise.net
Licence No: 100047474
12:24:39 02/12/2022