



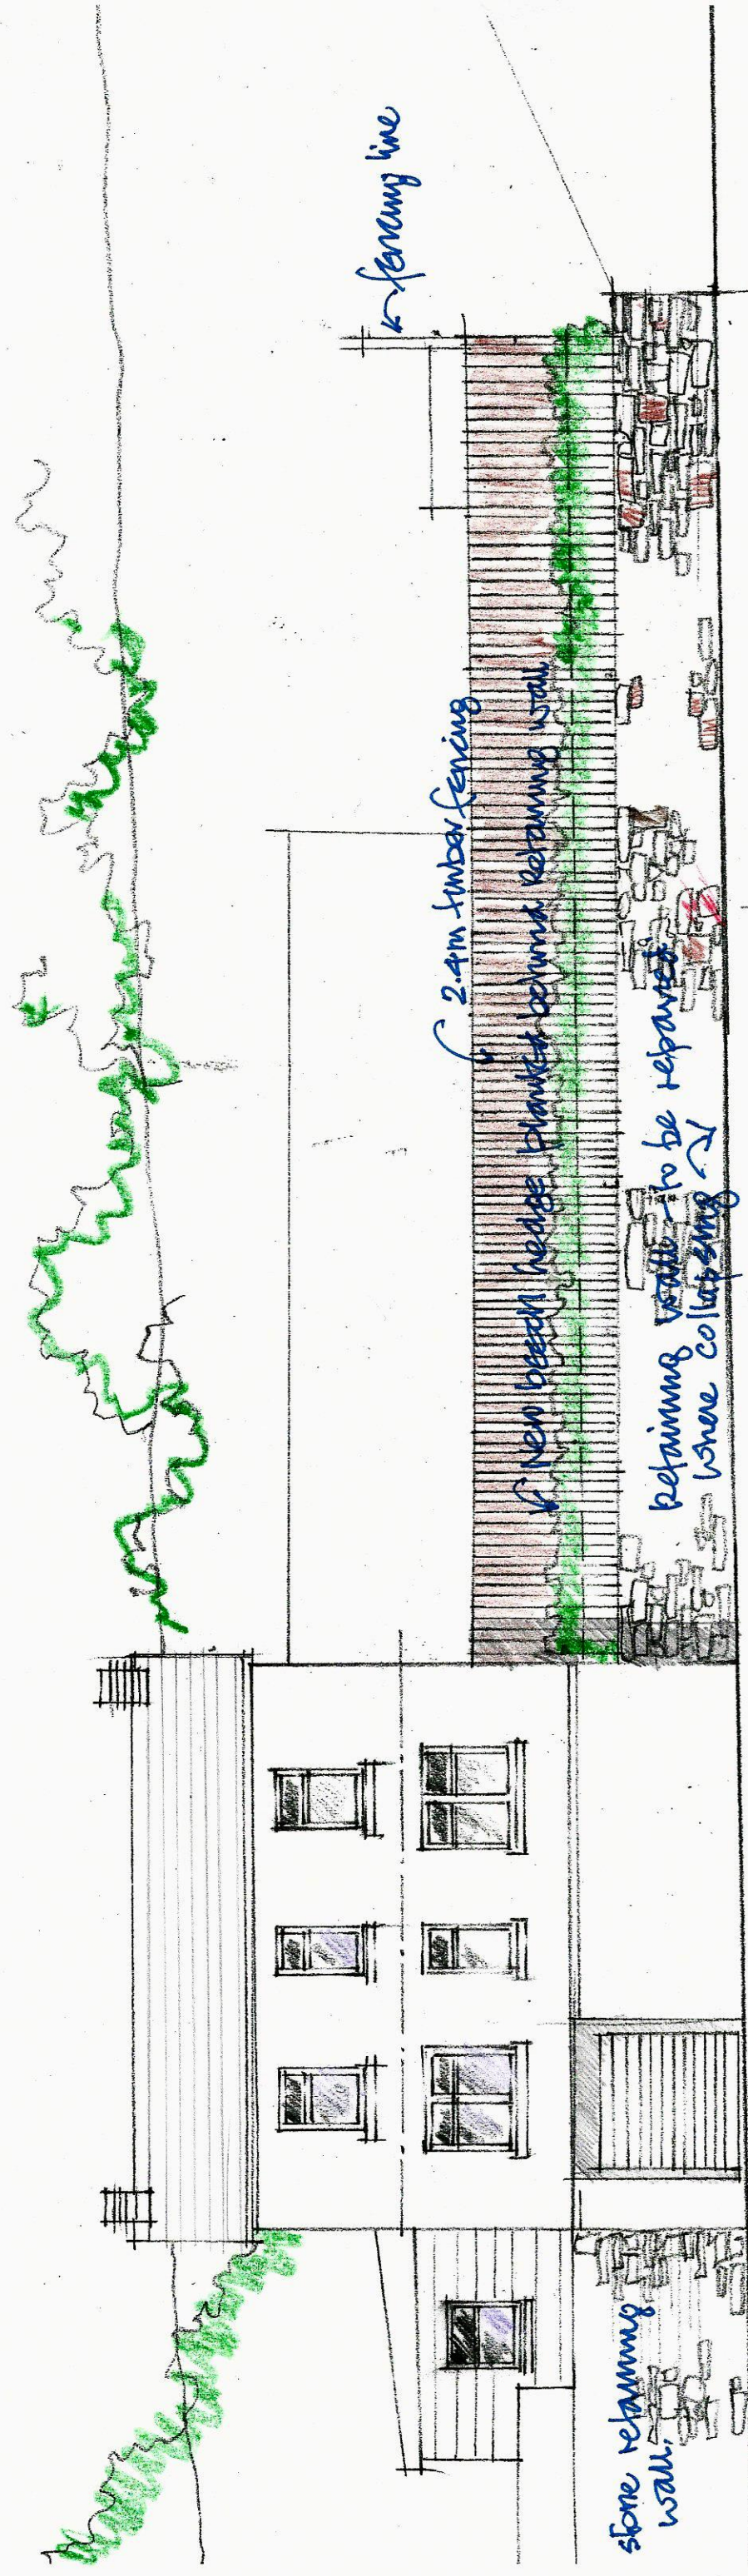

ROAD ELEVATION 1:100

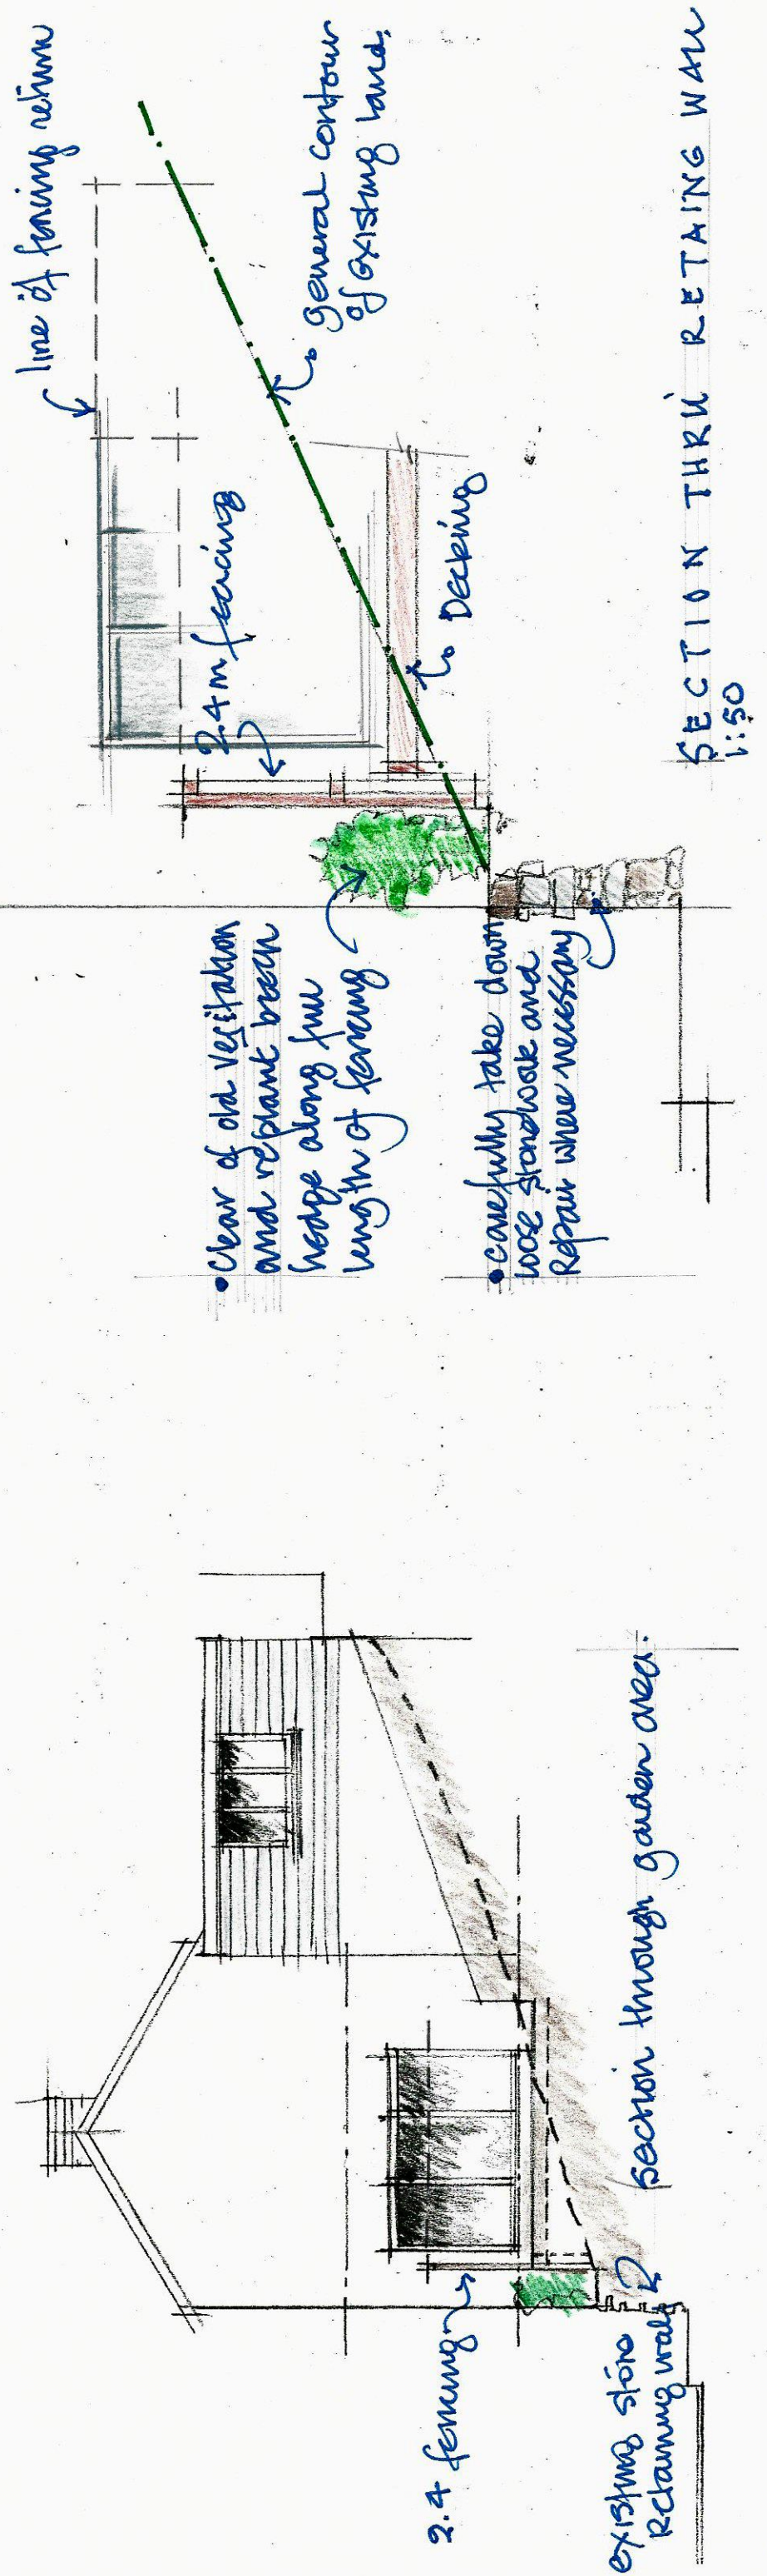

PROPOSED FENCING & REPAIRS TO STONEWORK scale 100

11 BRYN-Y-DERN, OAKLAND ST. BEDDING for James Whiteley