


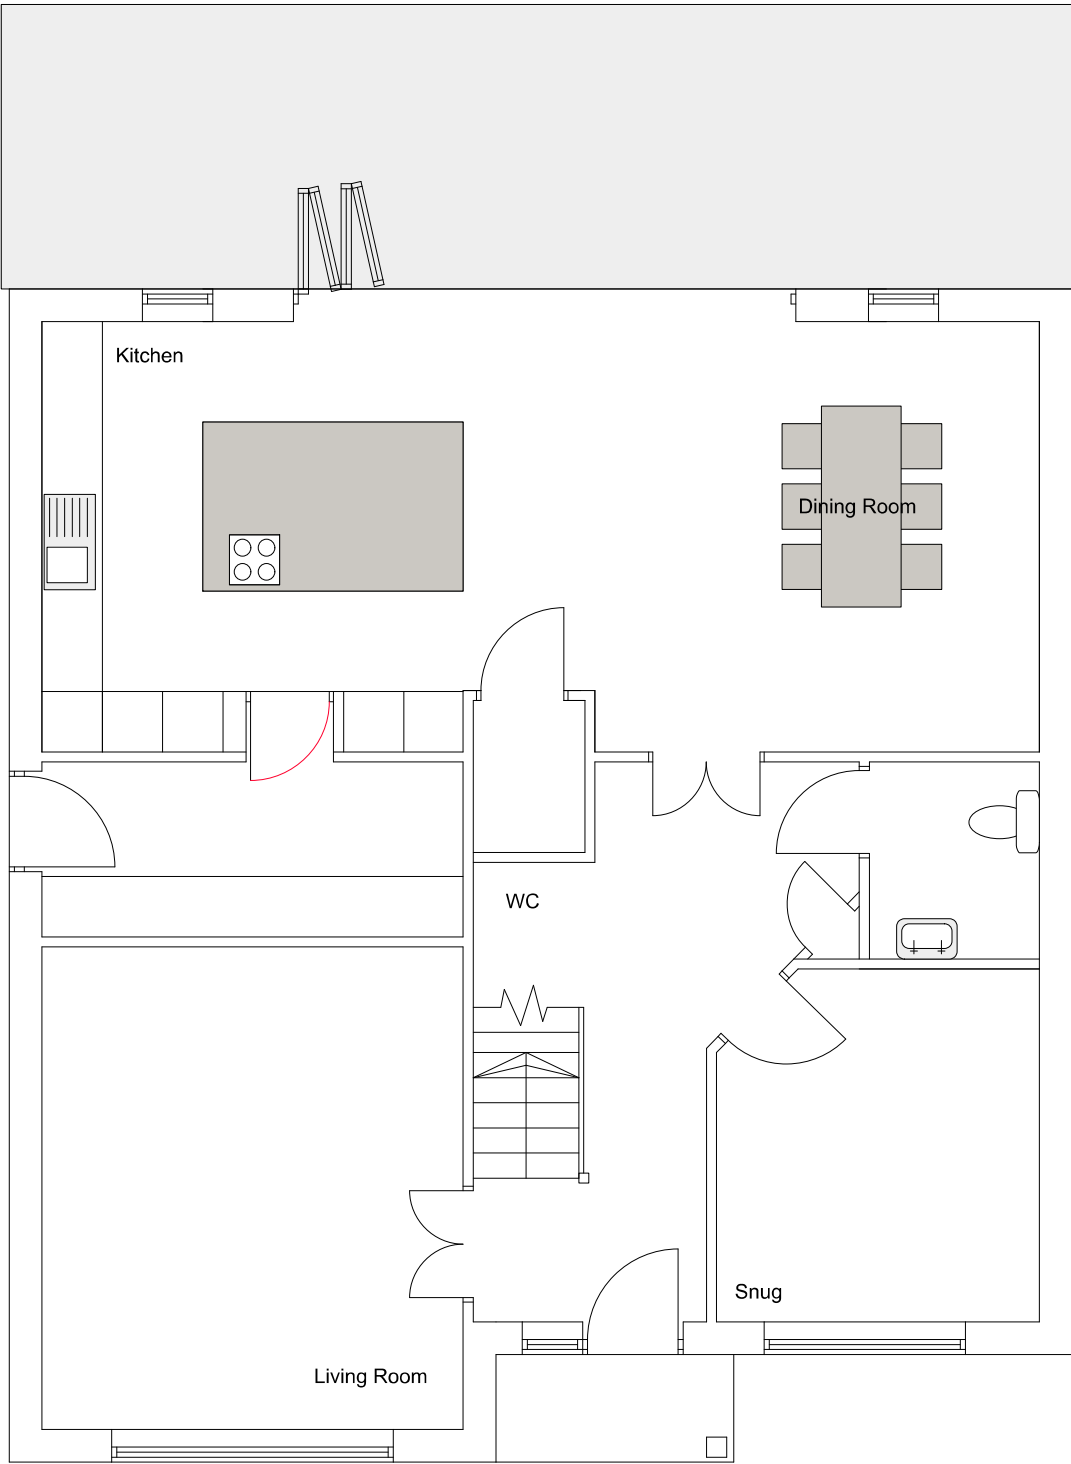


GROUND FLOOR PLAN


 George and Co.

Proposed New Build
Land Off Upper Colliers
Row, Heolgerig,
Merthyr Tydfil
CF48 1UN


947.01	Proposed Floor Plan		
sketch	1:50@A3	Jun '23	CG
George + Co Crownford House, Swan Street, Merthyr Tydfil, Mid Glamorgan, Wales, CF47 8EU TEL 07830328652 hello@georgeandco.studio			
DO NOT SCALE THIS DRAWING		©George and Co.	

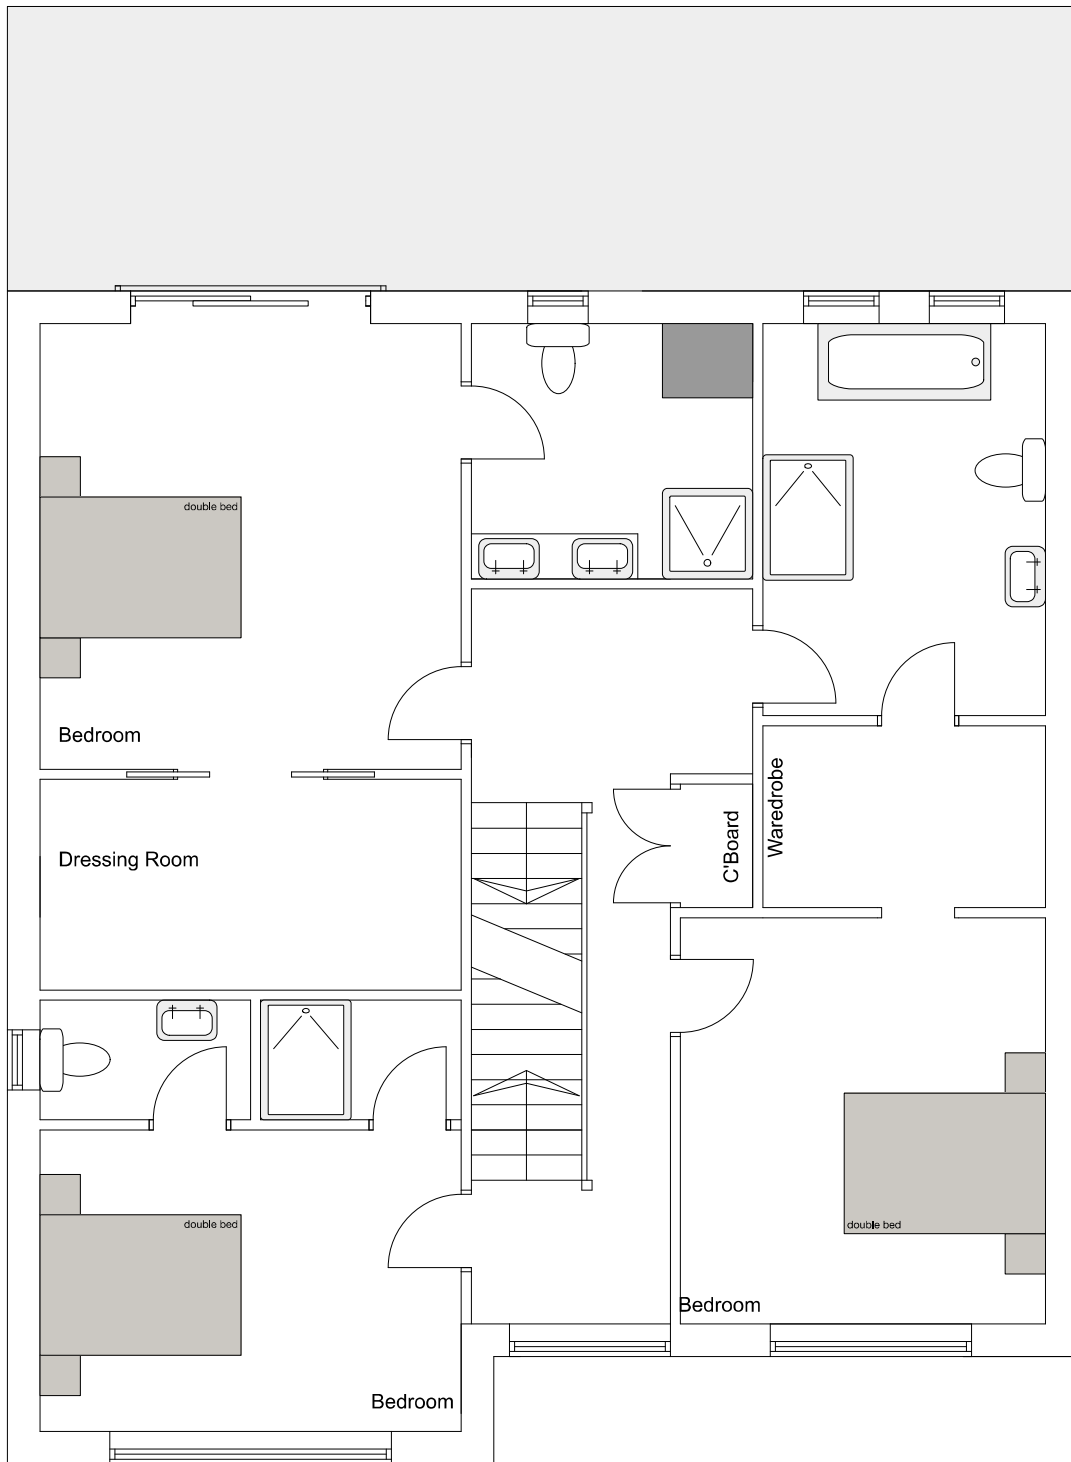

FIRST FLOOR PLAN

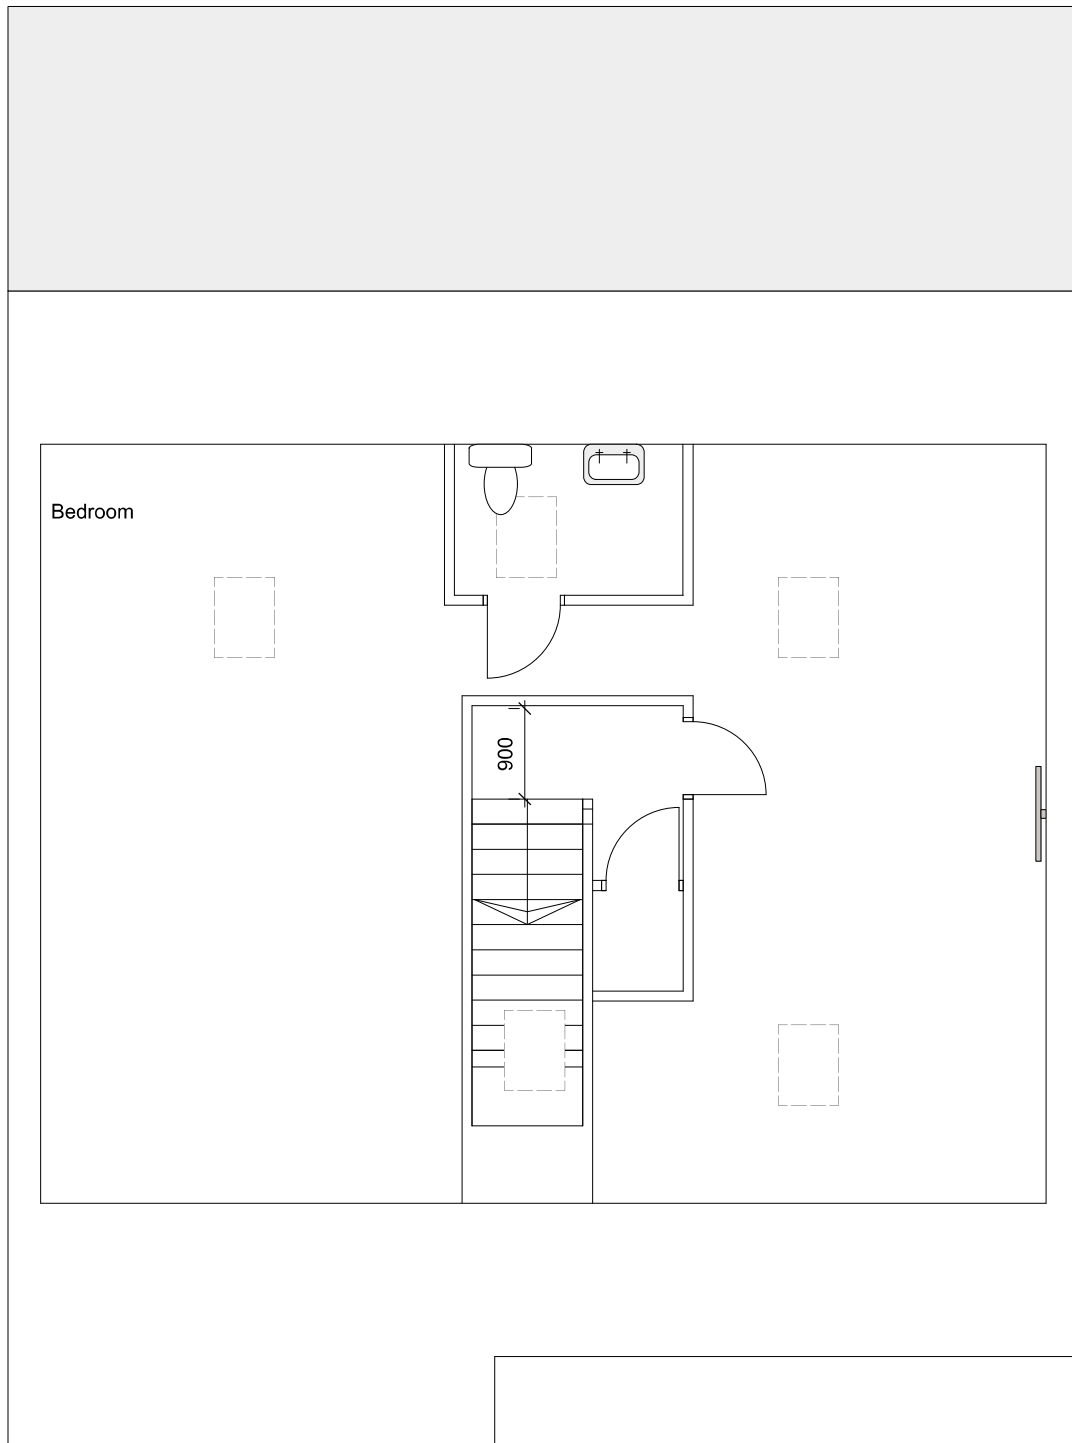

SECOND FLOOR PLAN

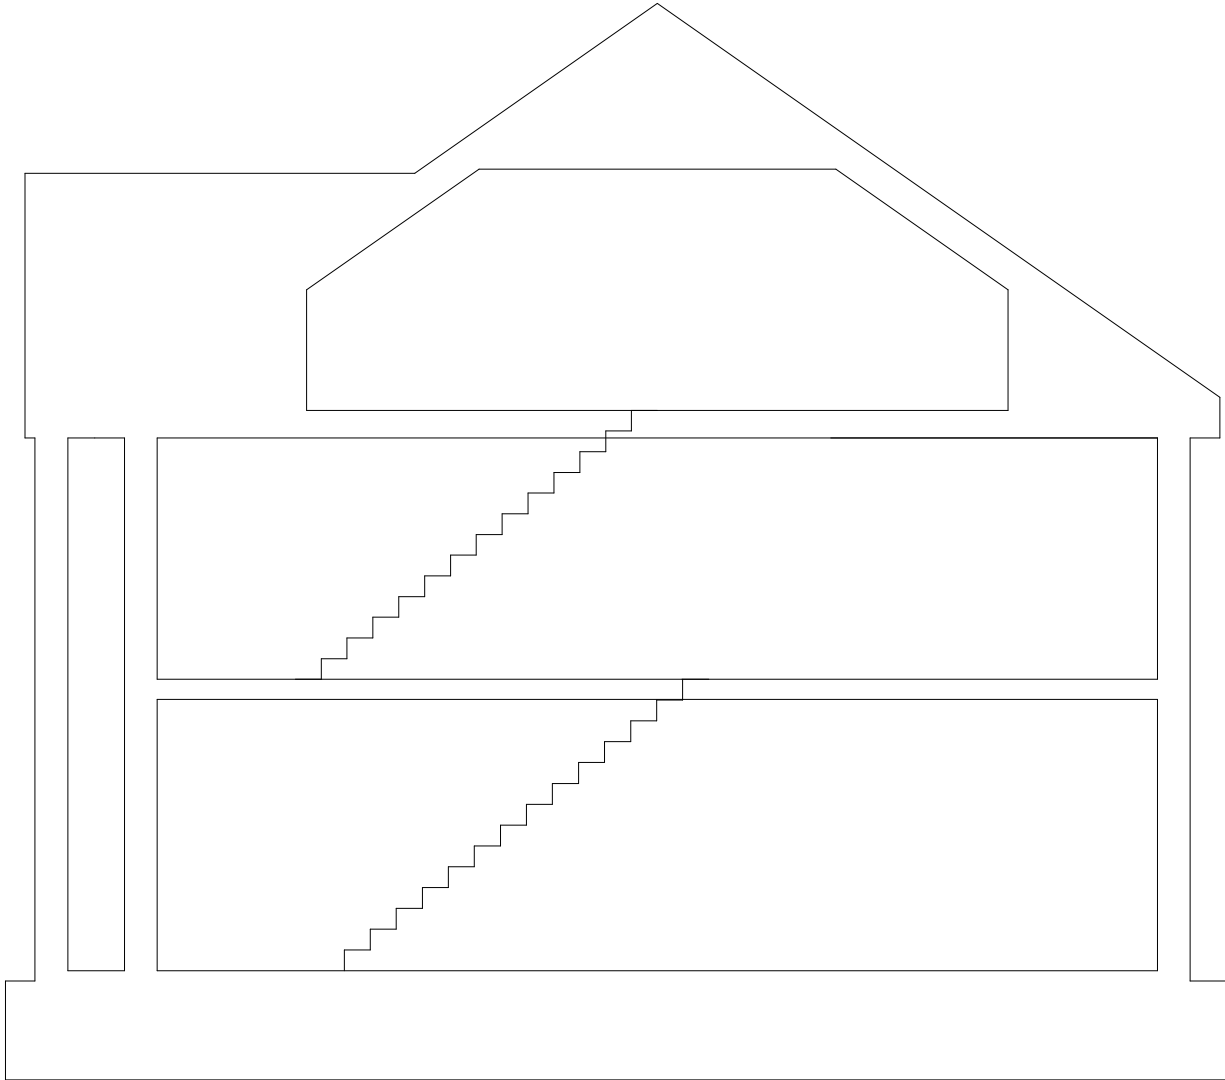

SECTION



George and Co.

Proposed New Build
Land Off Upper Colliers
Row, Heolgerrig,
Merthyr Tydfil
CF48 1UN

947.04		Proposed Section	
sketch	1:50@A3	Jun '23	CG
George + Co Crownford House, Swan Street, Merthyr Tydfil, Mid Glamorgan, Wales, CF47 8EU TEL 07530328652 hello@georgeandco.studio			
DO NOT SCALE THIS DRAWING		©George and Co.	



ELEVATION

 George and Co.

Proposed New Build
Land Off Upper Colliers
Row, Heolgerig,
Merthyr Tydfil
CF48 1UN

947.05	Proposed Elevation		
sketch	1:50@A3	Jun '23	CG
George + Co Crownford House, Swan Street, Merthyr Tydfil, Mid Glamorgan, Wales, CF47 8EU TEL 07830328652 hello@georgeandco.studio			
DO NOT SCALE THIS DRAWING		©George and Co.	



ELEVATION


 George and Co.

Proposed New Build
Land Off Upper Colliers
Row, Heolgerrig,
Merthyr Tydfil
CF48 1UN

947.06		Proposed Elevation	
sketch	1:50@A3	Jun '23	CG
George + Co Crownford House, Swan Street, Merthyr Tydfil, Mid Glamorgan, Wales, CF47 9EU TEL 07830328652 hello@georgeandco.studio			
DO NOT SCALE THIS DRAWING		©George and Co.	



Vivara Pro WoodStone
House Sparrow Nest Box

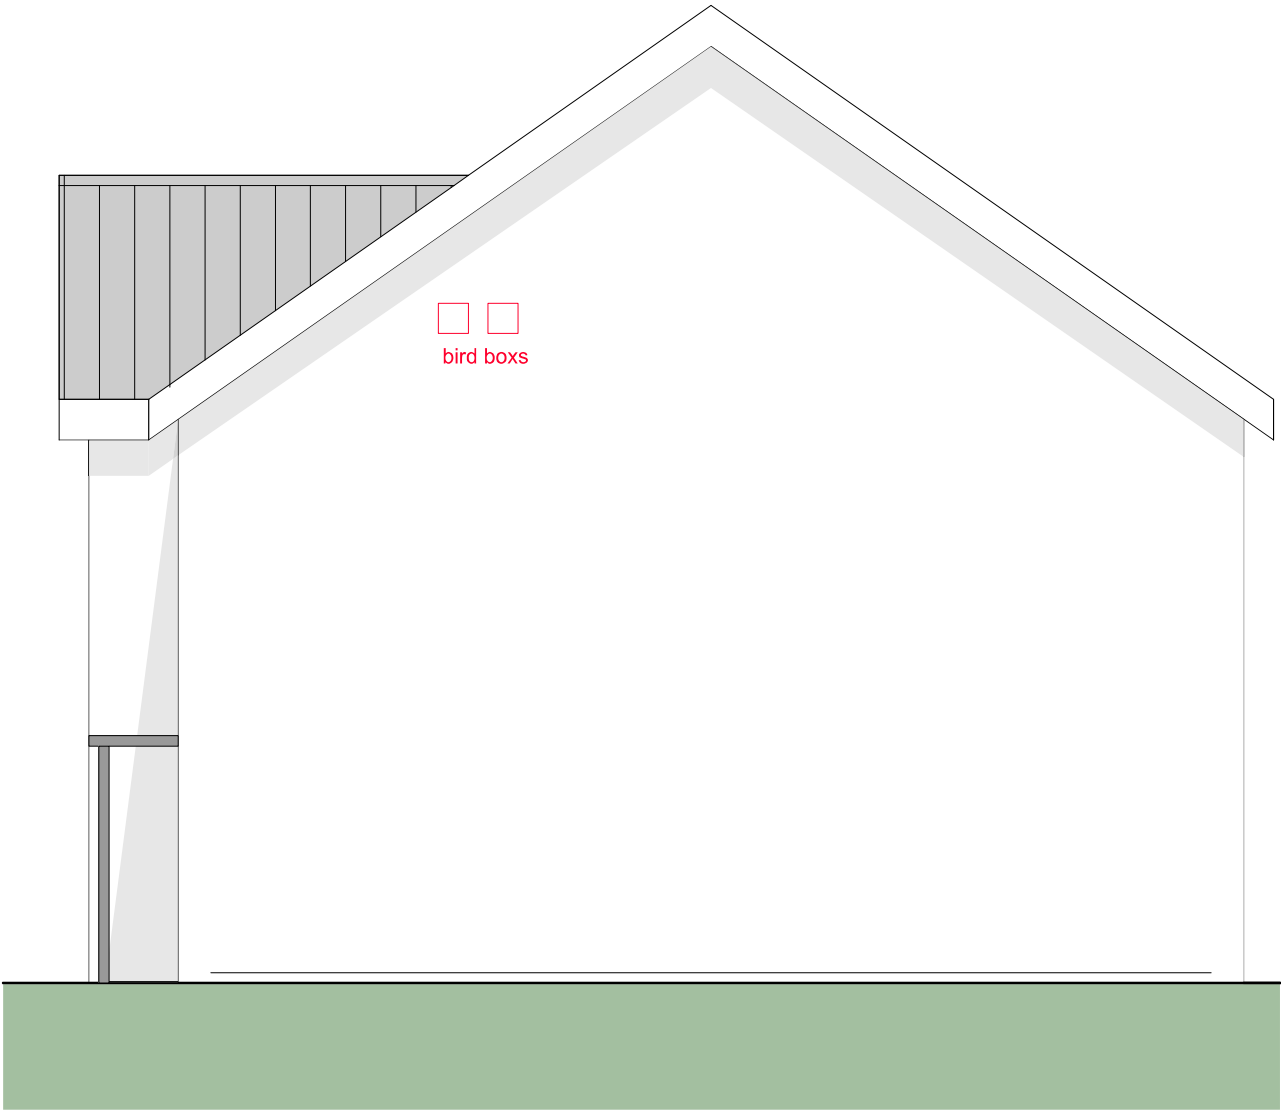

ELEVATION




George and Co.

Proposed New Build
Land Off Upper Colliers
Row, Heolgerrig,
Merthyr Tydfil
CF48 1UN

947.07	Proposed Elevation		
sketch	1:50@A3	Jun '23	CG
George + Co Crownford House, Swan Street, Merthyr Tydfil, Mid Glamorgan, Wales, CF47 8EU TEL 07830328652 hello@georgeandco.studio			
DO NOT SCALE THIS DRAWING		©George and Co.	

Bat Block

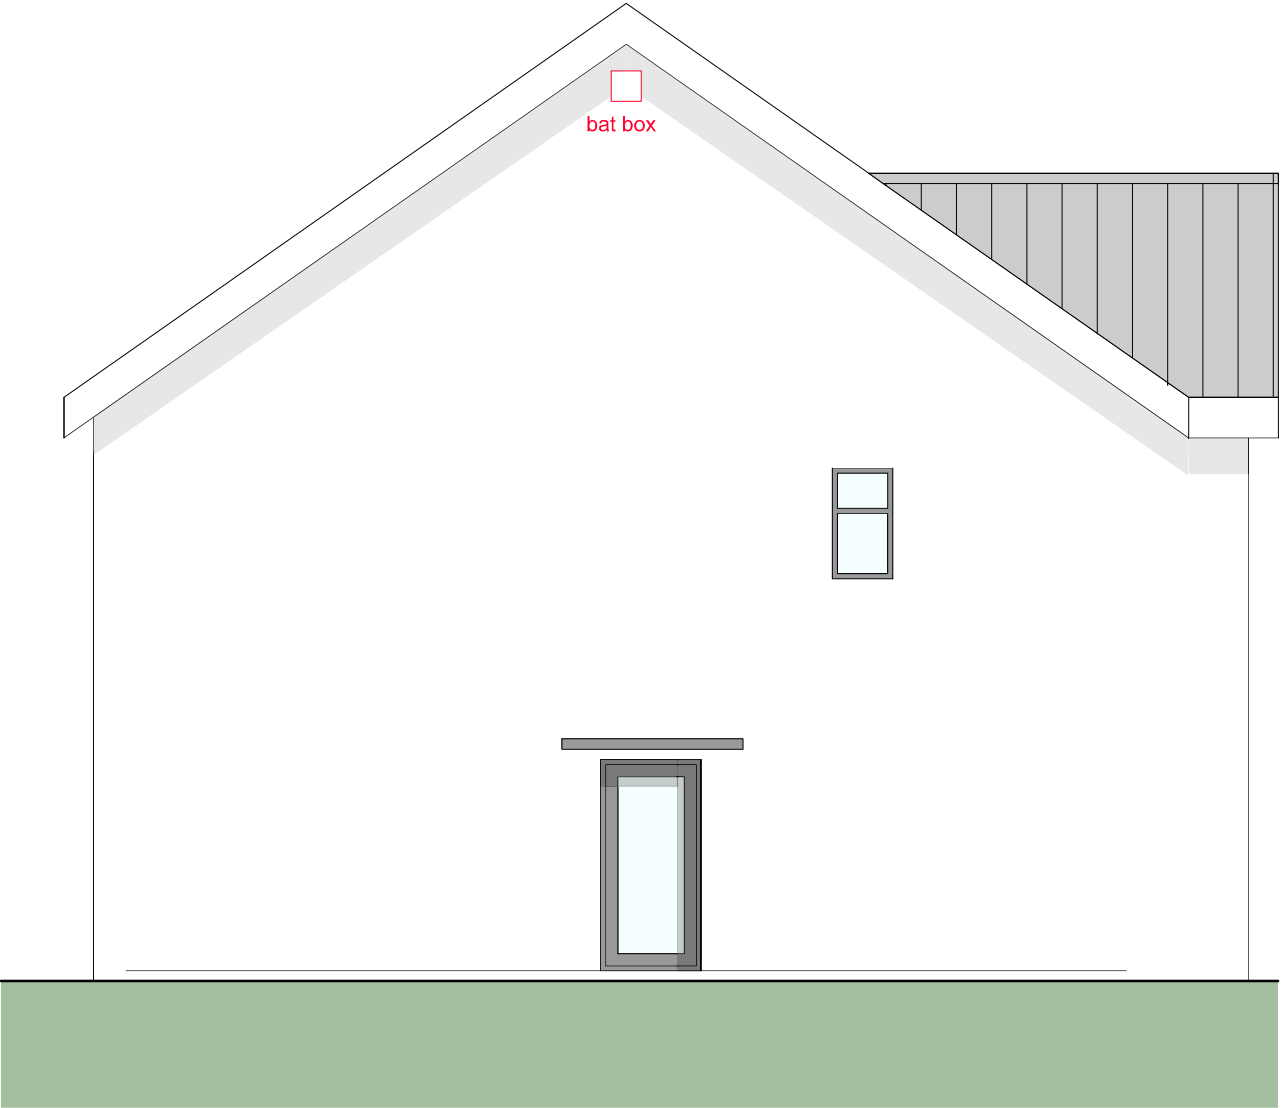

ELEVATION

 George and Co.

Proposed New Build
Land Off Upper Colliers
Row, Heolgerrig,
Merthyr Tydfil
CF48 1UN

947.08		Proposed Elevation	
sketch	1:50@A3	Jun '23	CG
George + Co Crownford House, Swan Street, Merthyr Tydfil, Mid Glamorgan, Wales. CF47 8EU TEL 07830328652 hello@georgeandco.studio			
DO NOT SCALE THIS DRAWING		©George and Co.	



George and Co.

Proposed New Build
Land Off Upper Colliers
Row, Heolgerig,
Merthyr Tydfil
CF48 1UN

947.09	Block Plan
sketch	1:500@A Jun '23 CG
George + Co Grownford House, Swan Street, Merthyr Tydfil, Mid Glamorgan, Wales, CF47 8EU TEL 07830328652 hello@georgeandco.co.uk	
DO NOT SCALE THIS DRAWING	©George and Co.




 George and Co.

Proposed New Build
Land Off Upper Colliers
Row, Heolgerig,
Merthyr Tydfil
CF48 1UN

947.10	OS MAP
sketch	1:1250@A Jun '23 CG
George + Co Crownford House, Swan Street, Merthyr Tydfil Mid Glamorgan, Wales, CF47 8EU TEL 07830328652 hello@georgeandco.studio	
DO NOT SCALE THIS DRAWING	©George and Co.

M/H

section a

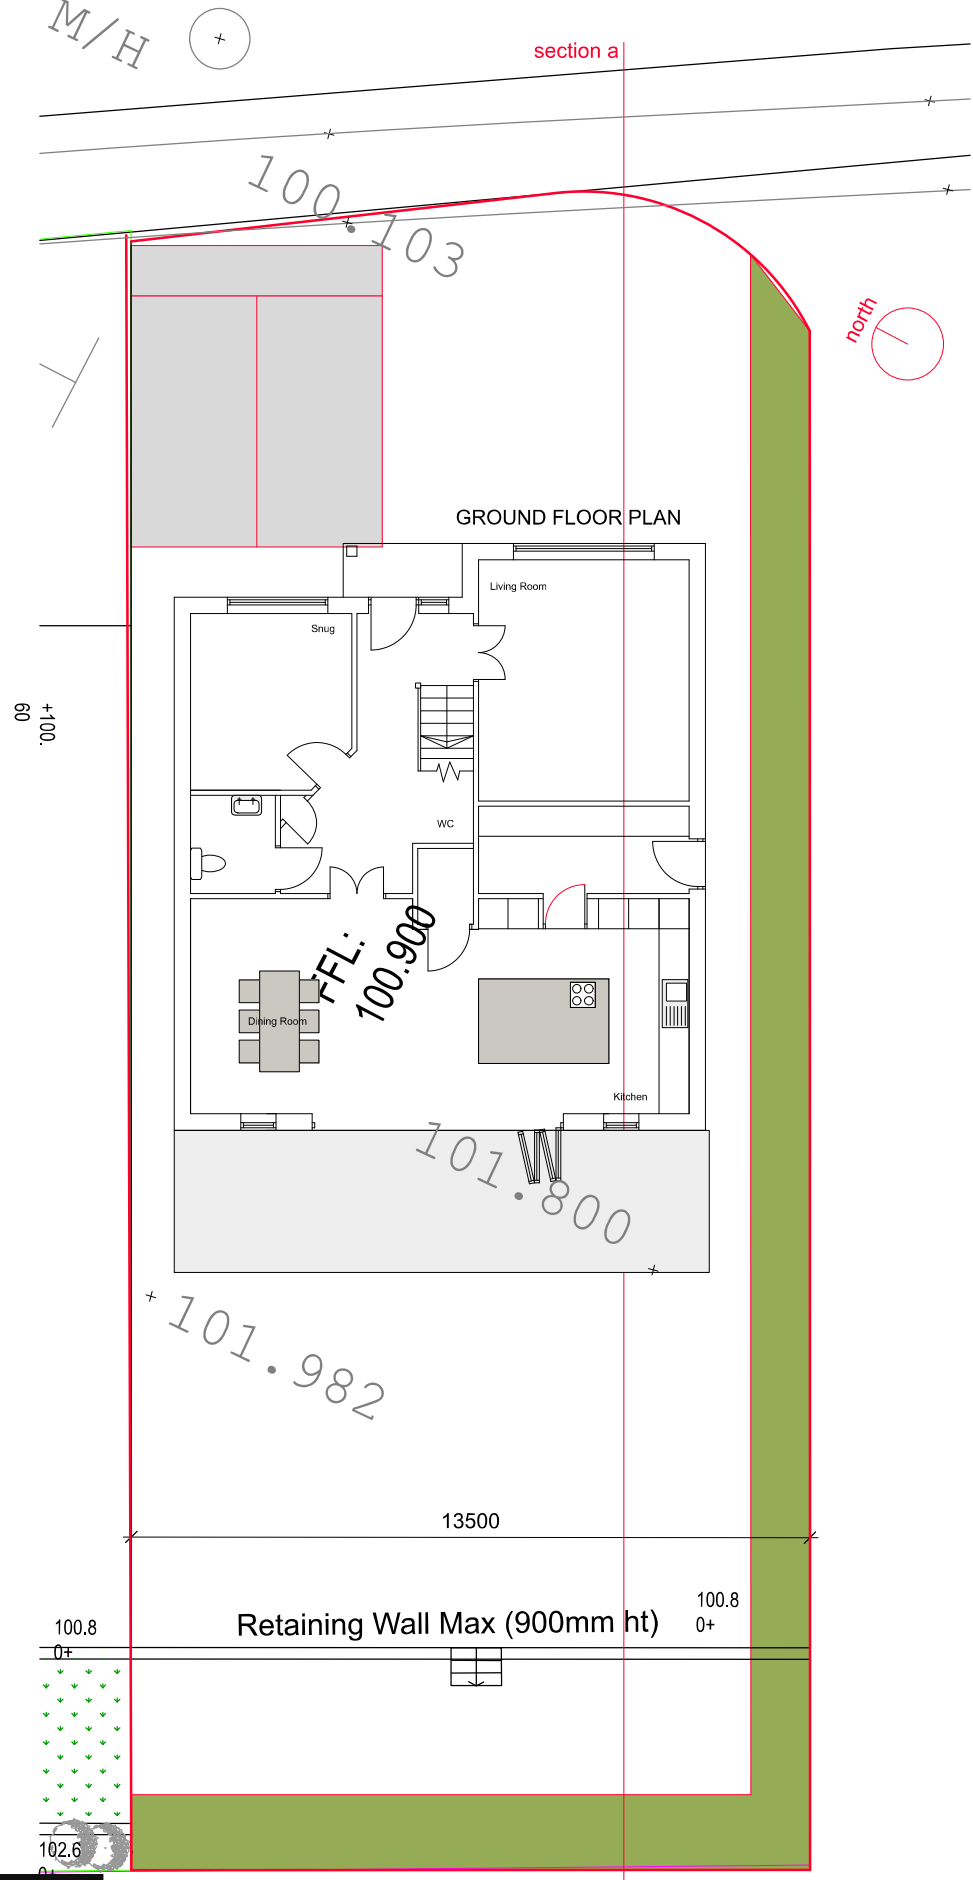

13500

Retaining Wall Max (900mm ht)

100.8
0+

100.8
0+

102.6
0+

+102.
60

section a

George and Co.

Proposed New Build
Land Off Upper Colliers
Row, Hedgerrig,
Merthyr Tydfil
CF48 1UN

947.11	SITE PLAN		
sketch	1:100@A3	Jun '23	CG
George + Co Crownford House, Swan Street, Merthyr Tydfil Mid Glamorgan, Wales, CF47 8EU TEL 07830328652 hello@georgeandco.studio			
DO NOT SCALE THIS DRAWING		©George and Co.	