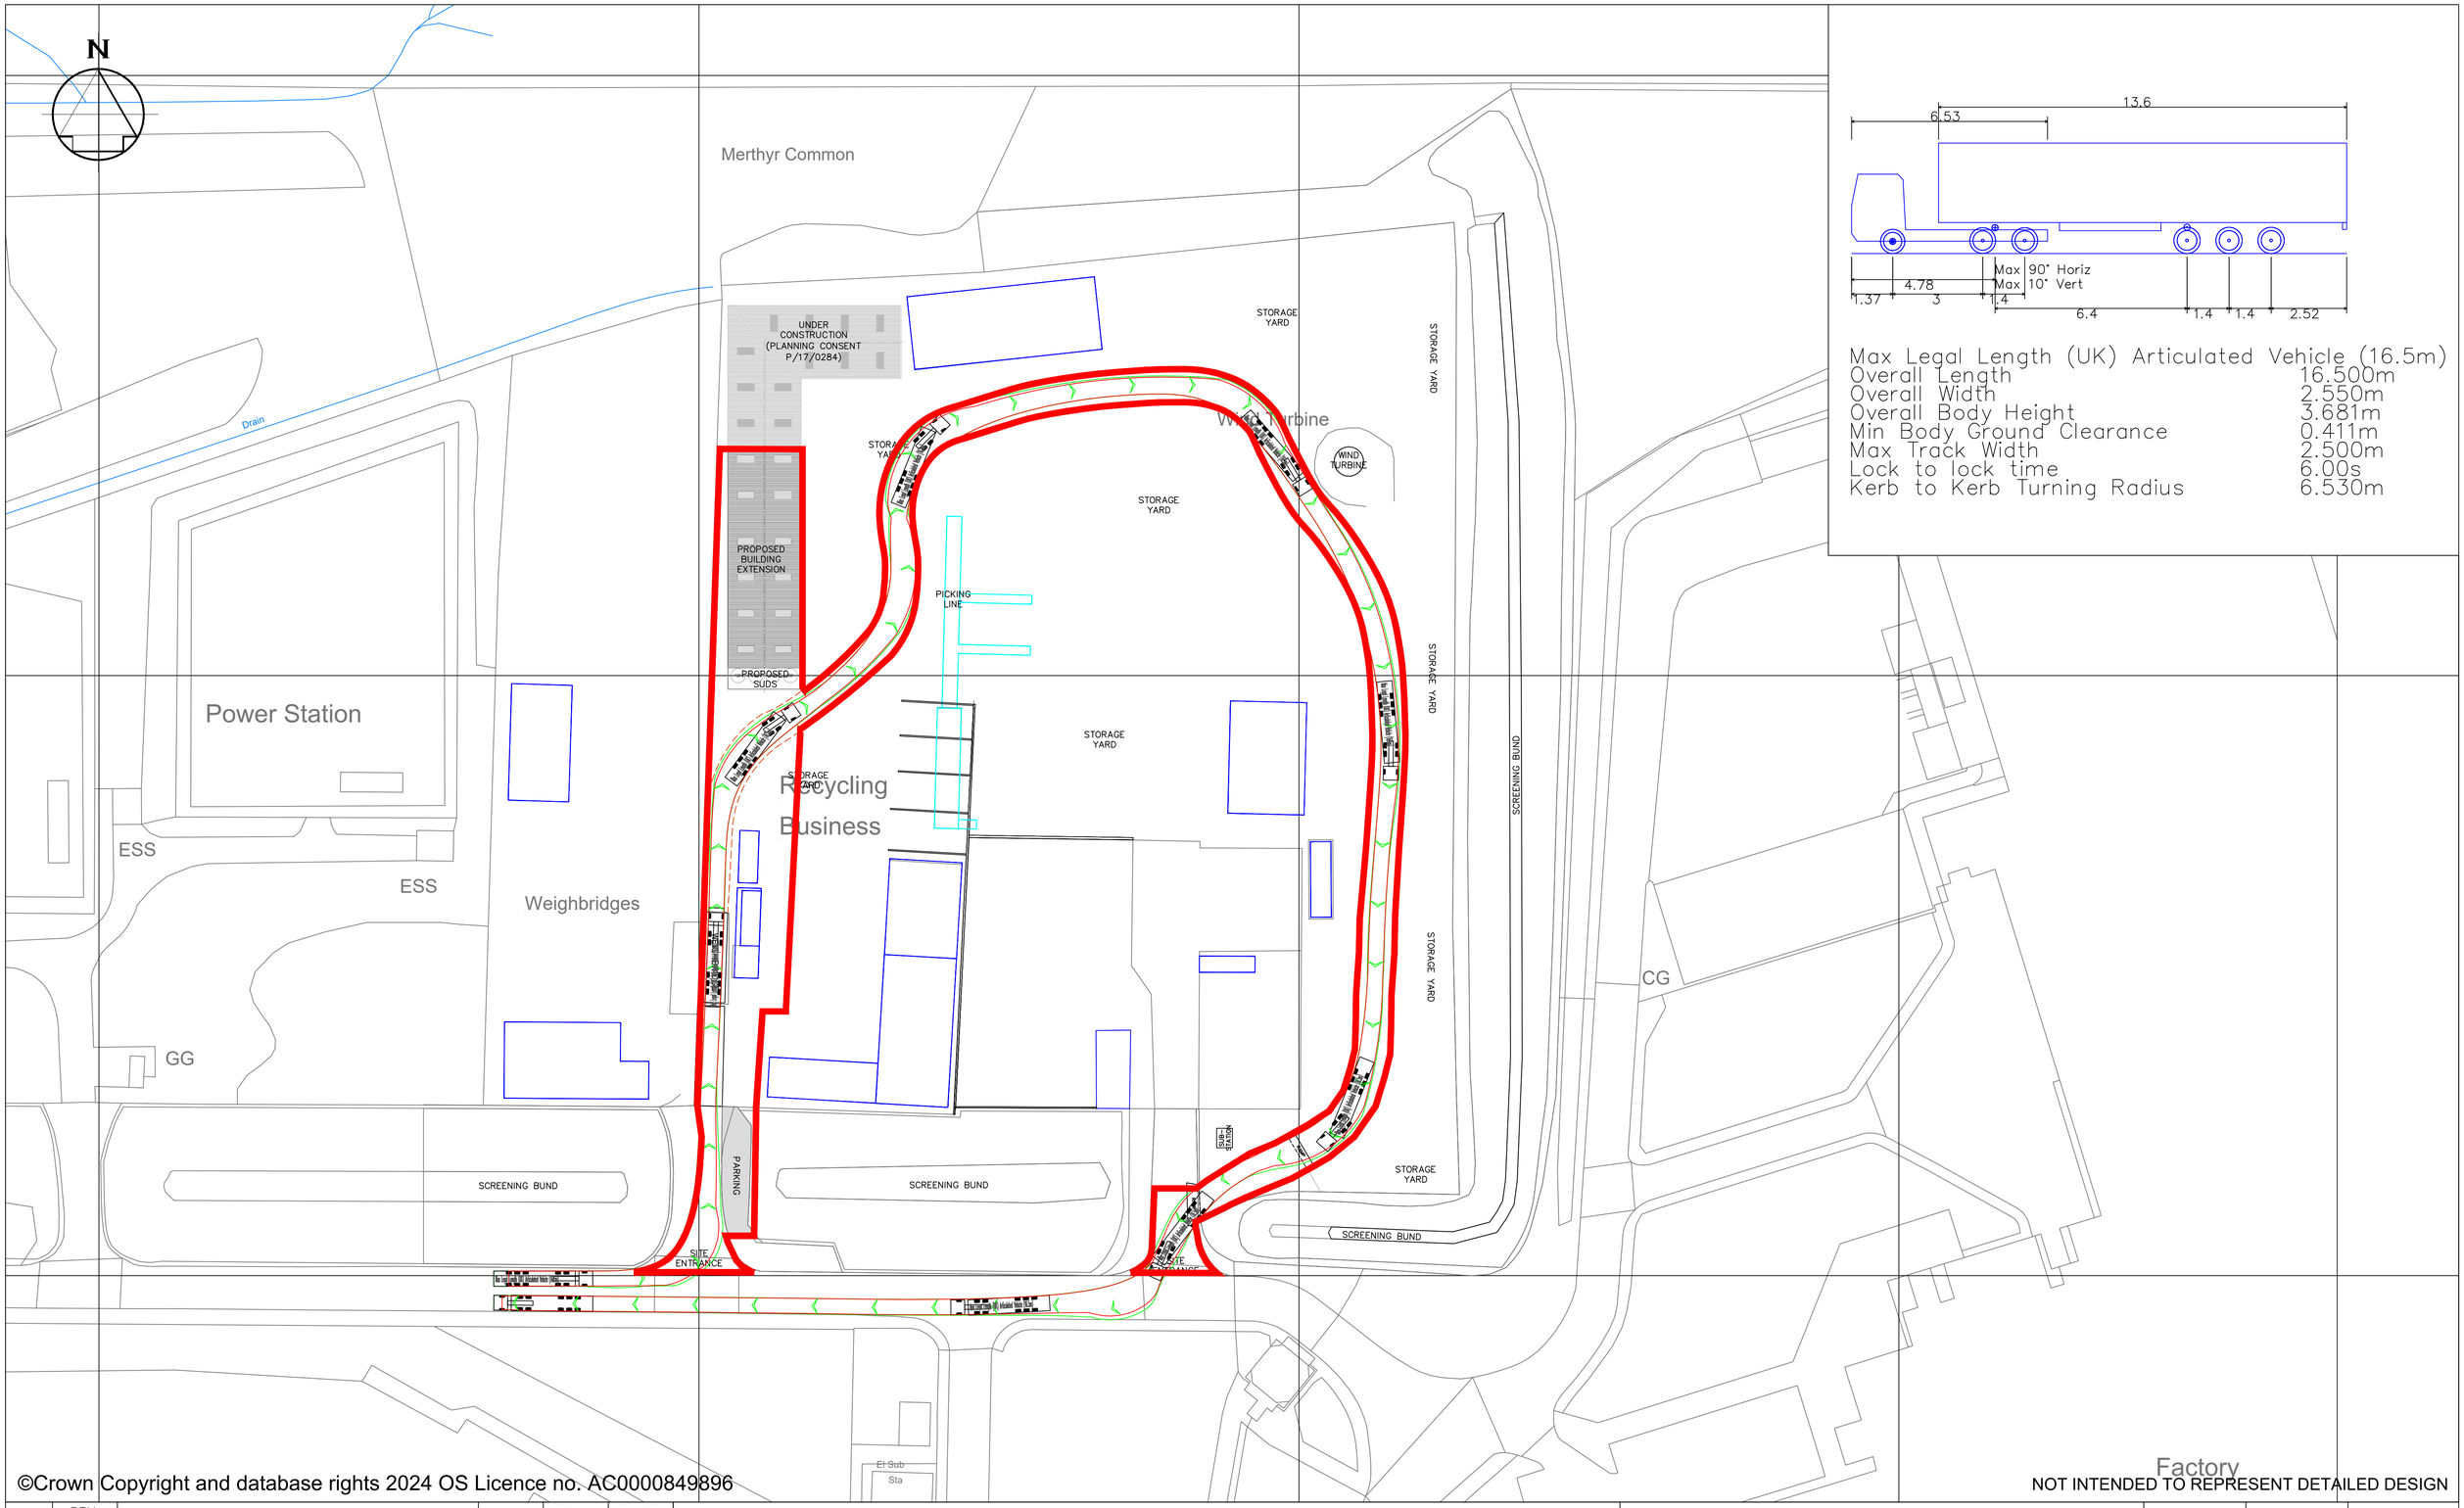


Max Legal Length (UK) Articulated Vehicle (16.5m)

Overall Length	16.500m
Overall Width	2.550m
Overall Body Height	3.681m
Min Body Ground Clearance	0.411m
Max Track Width	2.500m
Lock to lock time	6.00s
Kerb to Kerb Turning Radius	6.530m

©Crown Copyright and database rights 2024 OS Licence no. AC0000849896

NOT INTENDED TO REPRESENT DETAILED DESIGN

AMENDMENTS

REV REF	DETAILS	DATE	DRAWN BY	CHKD BY
A	UPDATE TO SITE BOUNDARY AT REQUEST OF LPA	11/02/25	CGM	SCW

TECHNIA ENVIRONMENT AND PLANNING LIMITED
UNIT 1 FOXES LANE, OAKDALE BUSINESS PARK,
BLACKWOOD, CAERPHILLY, NP12 4AB
TEL: 02921 900 400
EMAIL: PLANNING@TEPL.EU

MERTHYR BOROUGH RECYCLING CENTRE LIMITED

SWEPT PATH

Drawn	SCW	Scale	
Ch'kd	NB	1:500	
Appr'd	NB	@A1	
Date	11/11/24		

Job No.	MBRC	Drg No.	11131 - 000 - F