



 George and Co.

Pontmorlais W,
Merthyr Tydfil
CF47 8UT

686.03	Elevations		
planning	1:50@A1	Mar 22	CG
1st Floor Woodfired Studios 62 High St Merthyr Tydfil CF37 8DE 07830328652 hello@georgeandco.studio www.georgeandco.studio			
DO NOT SCALE THIS DRAWING		©George and Co.	

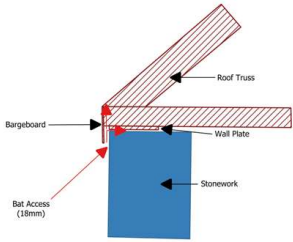


New roof to have bitumen
membrane layer

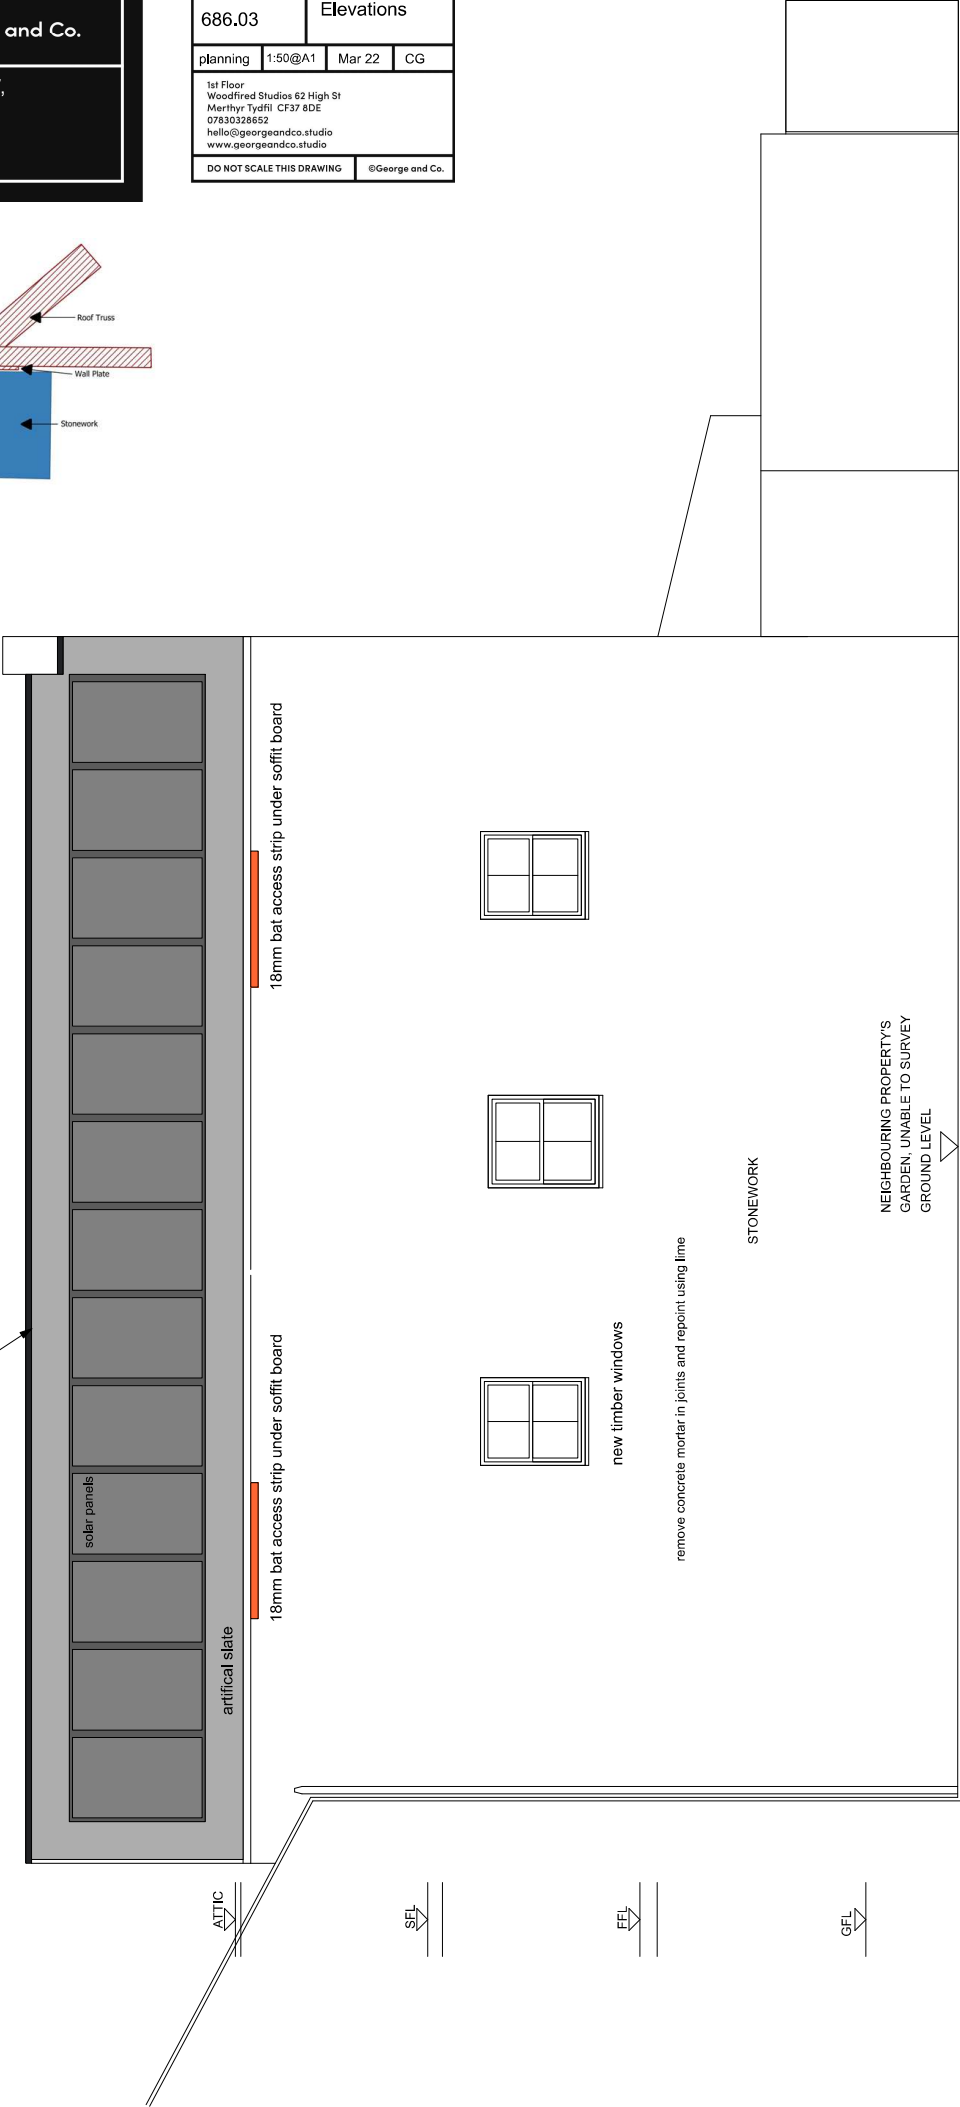

REAR ELEVATION

New roof to have bitumen
membrane layer

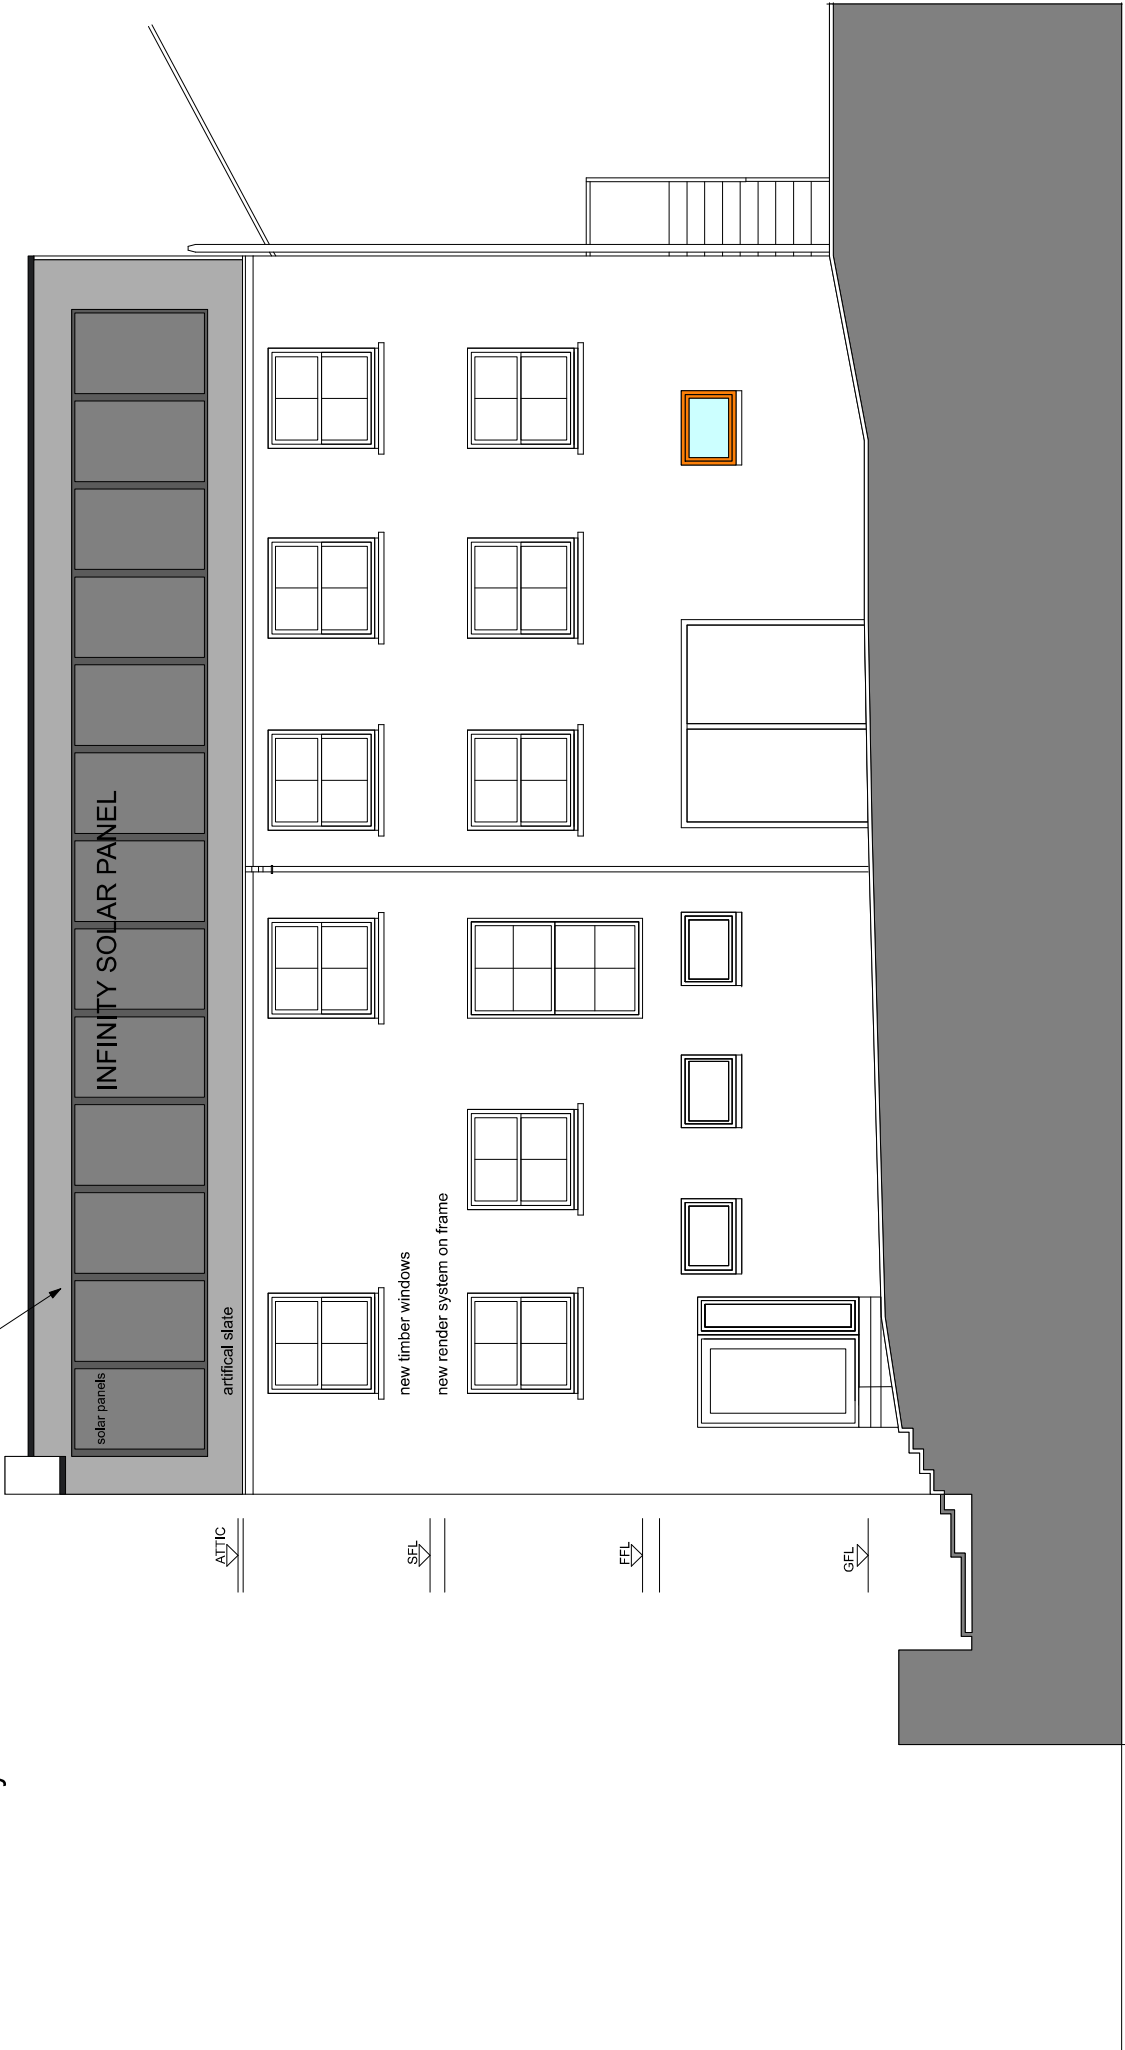

FRONT ELEVATION