

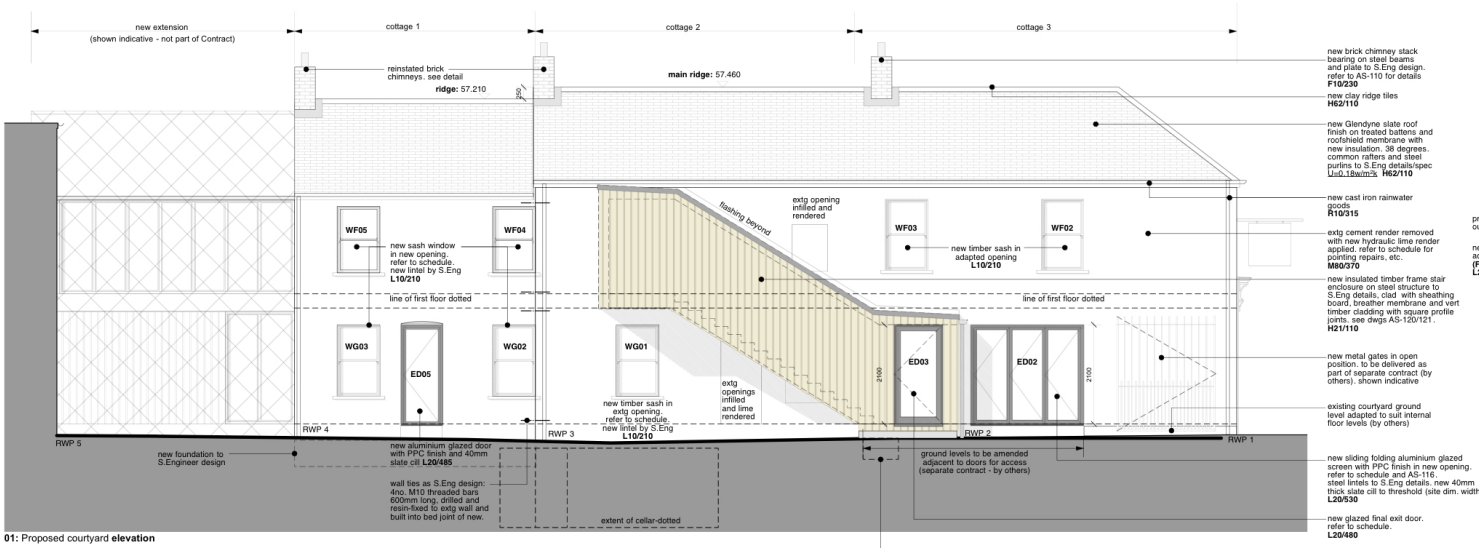



01: Proposed courtyard **elevation**

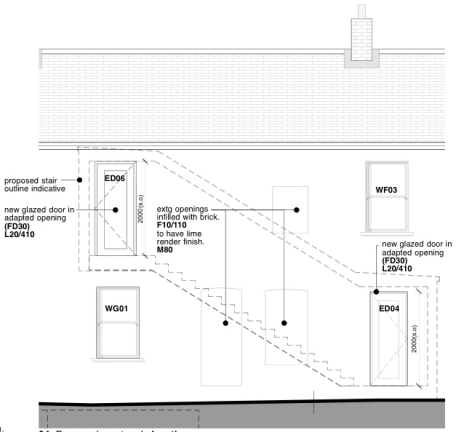

04: Proposed courtyard **elevation**
(behind new stair enclosure)

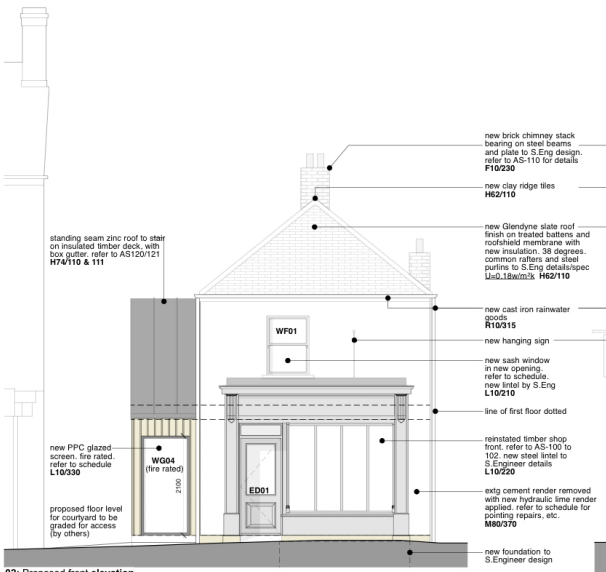

02: Proposed front **elevation**

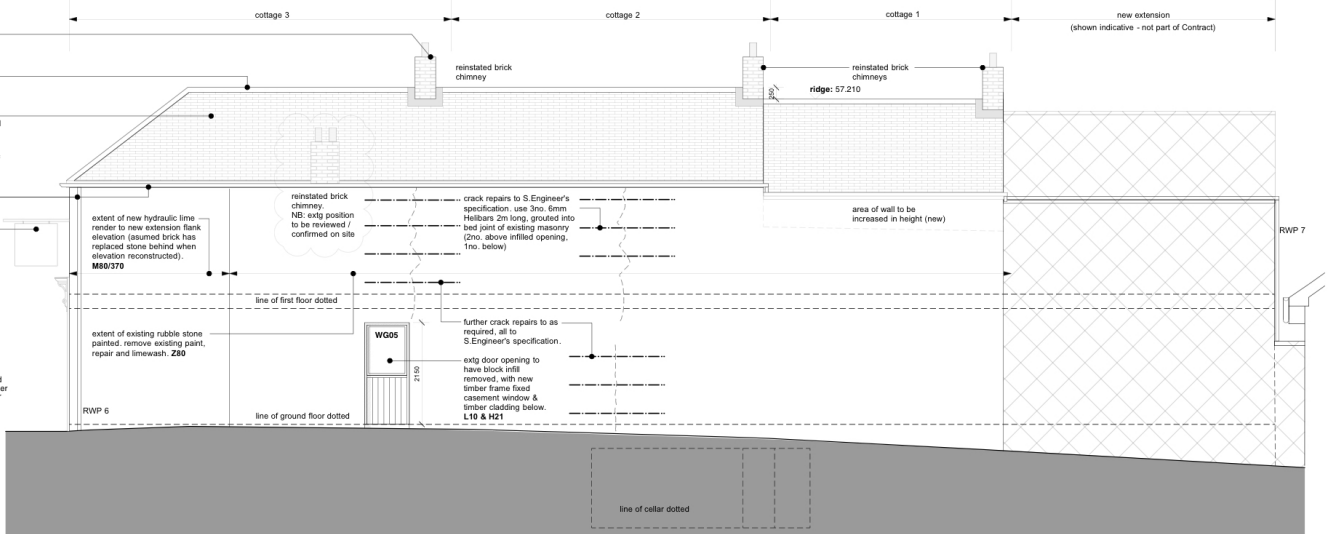


03: Old Mill Lane **elevation**

CDM Pre Construction Information:
no unusual residual risks identified

CONSTRUCTION ISSUE

Rev	Date	Dwn	Chckd	Description

NOTE: lower glass in sash windows is generally below critical height for Building Regs Part K.
Spec requires review / confirmation

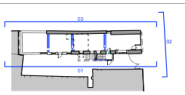

6 King Street Bristol BS1 4EQ
T 0117 929 9293 E info@fm-architects.co.uk
F 0117 929 9295 W fm-architects.co.uk

• All drawings are copyright
• Report all discrepancies to project administrator
• Do not scale drawing for construction purposes
• All dimensions to be checked on site

North

0 2.5m

ferguson mann architects

Job Title: Merthyr Tydfil THI
Client: MTCBC
Drawing Title: Bowens Court / 8 High Street **Existing** Elevations
Scale: 1:50 @ A1, 1:100 @ A3
Date: 31.05.19
Dwn: NB
Chckd: CF
Job No: 10647-1
Drawing No: GA 110
Rev: