




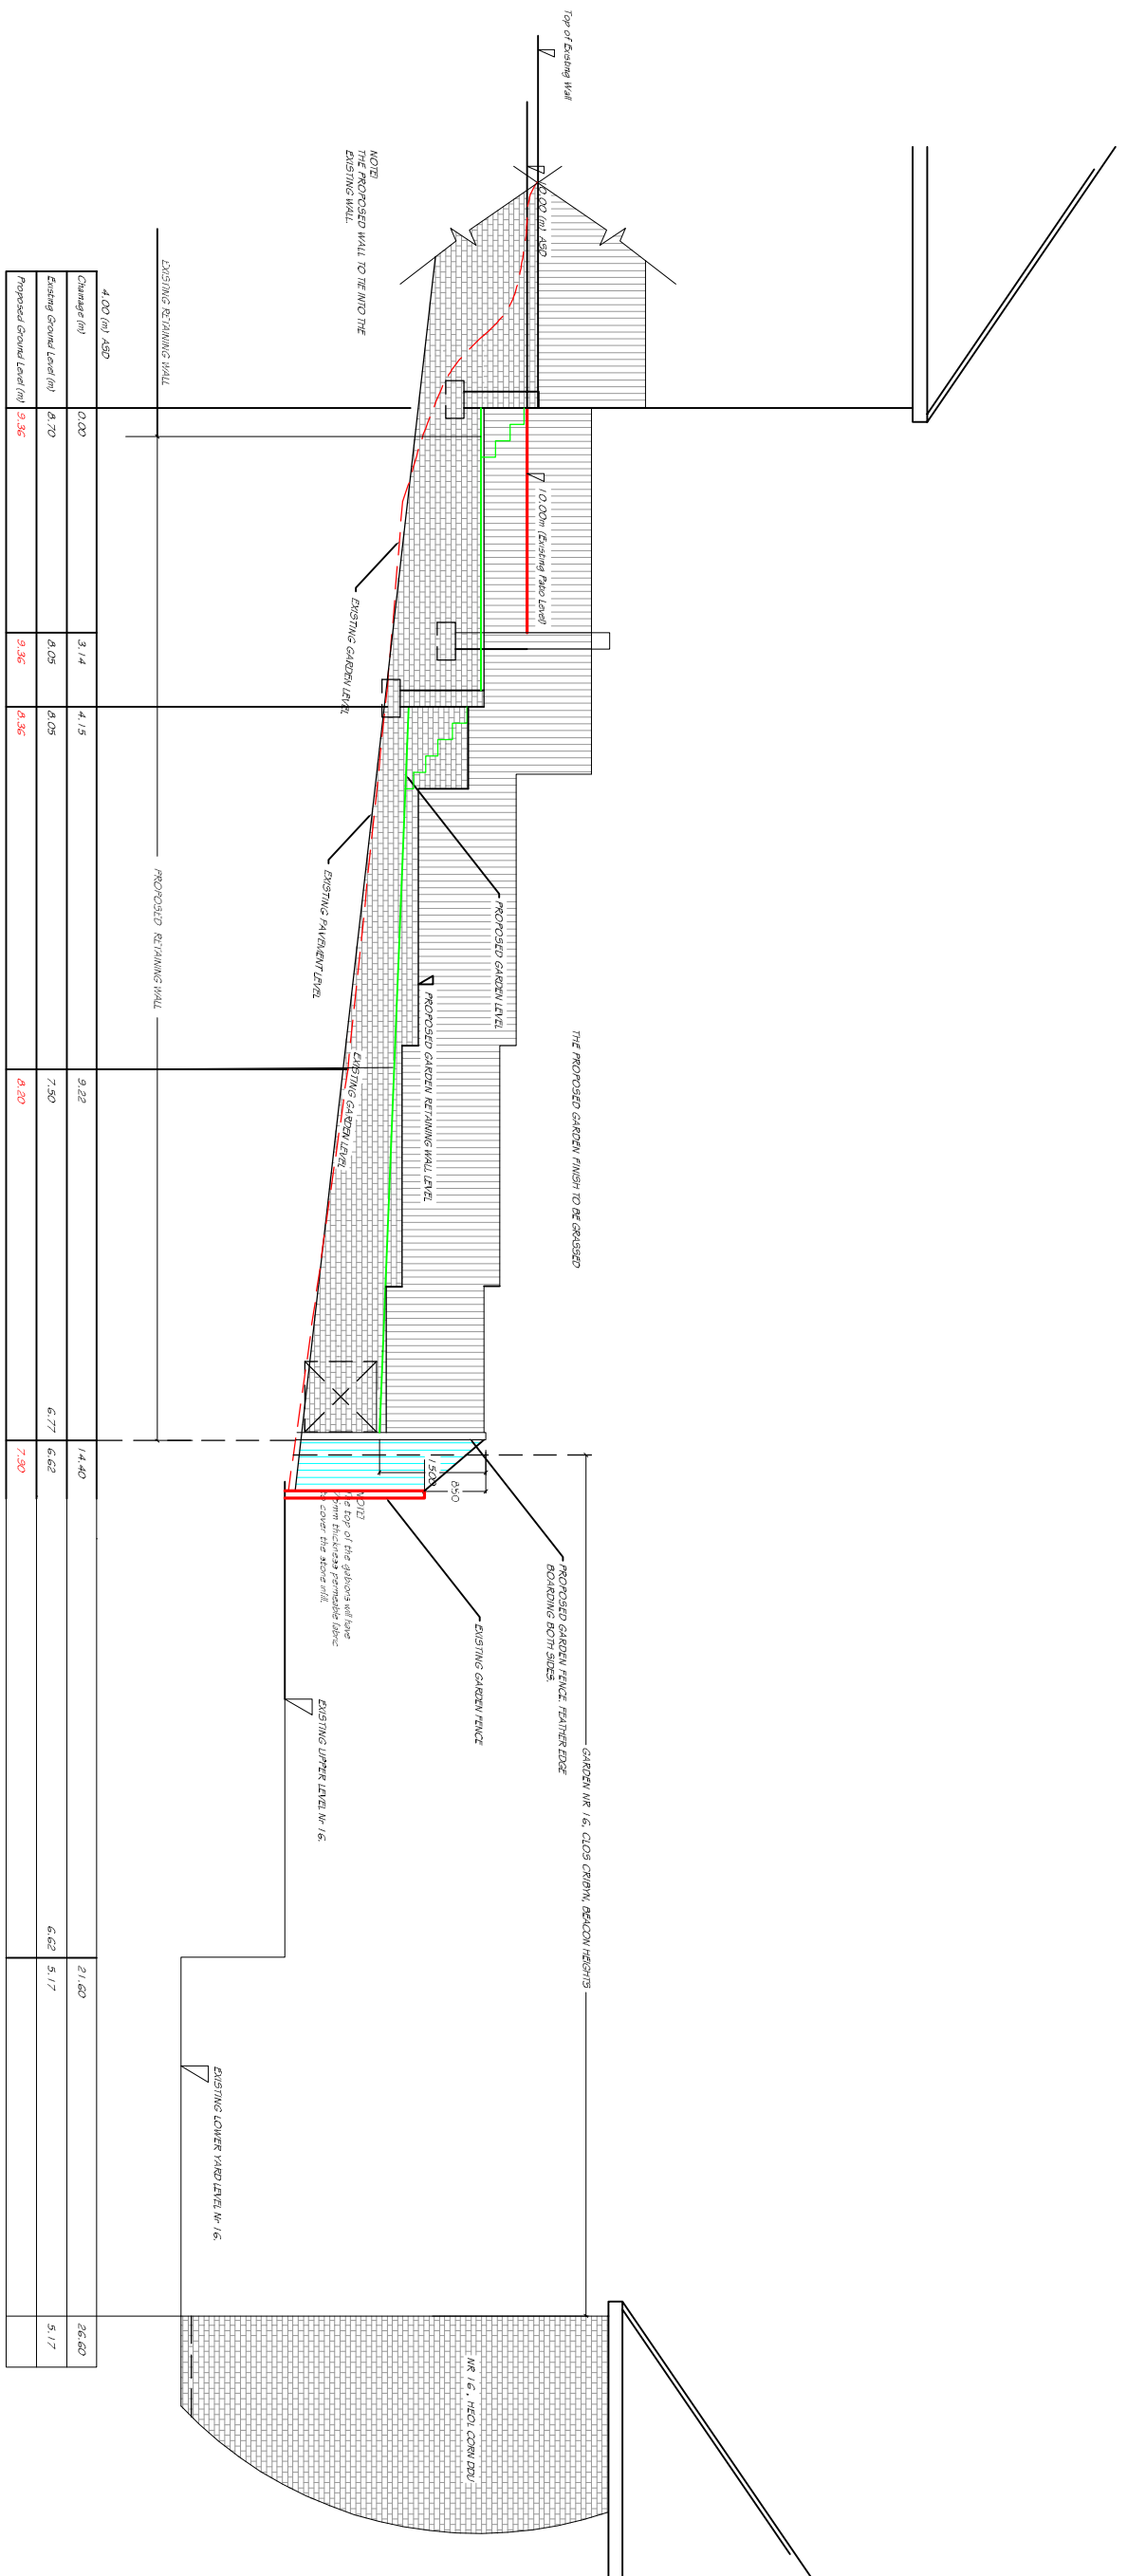

CROSS SECTION 1-1 (1:100)

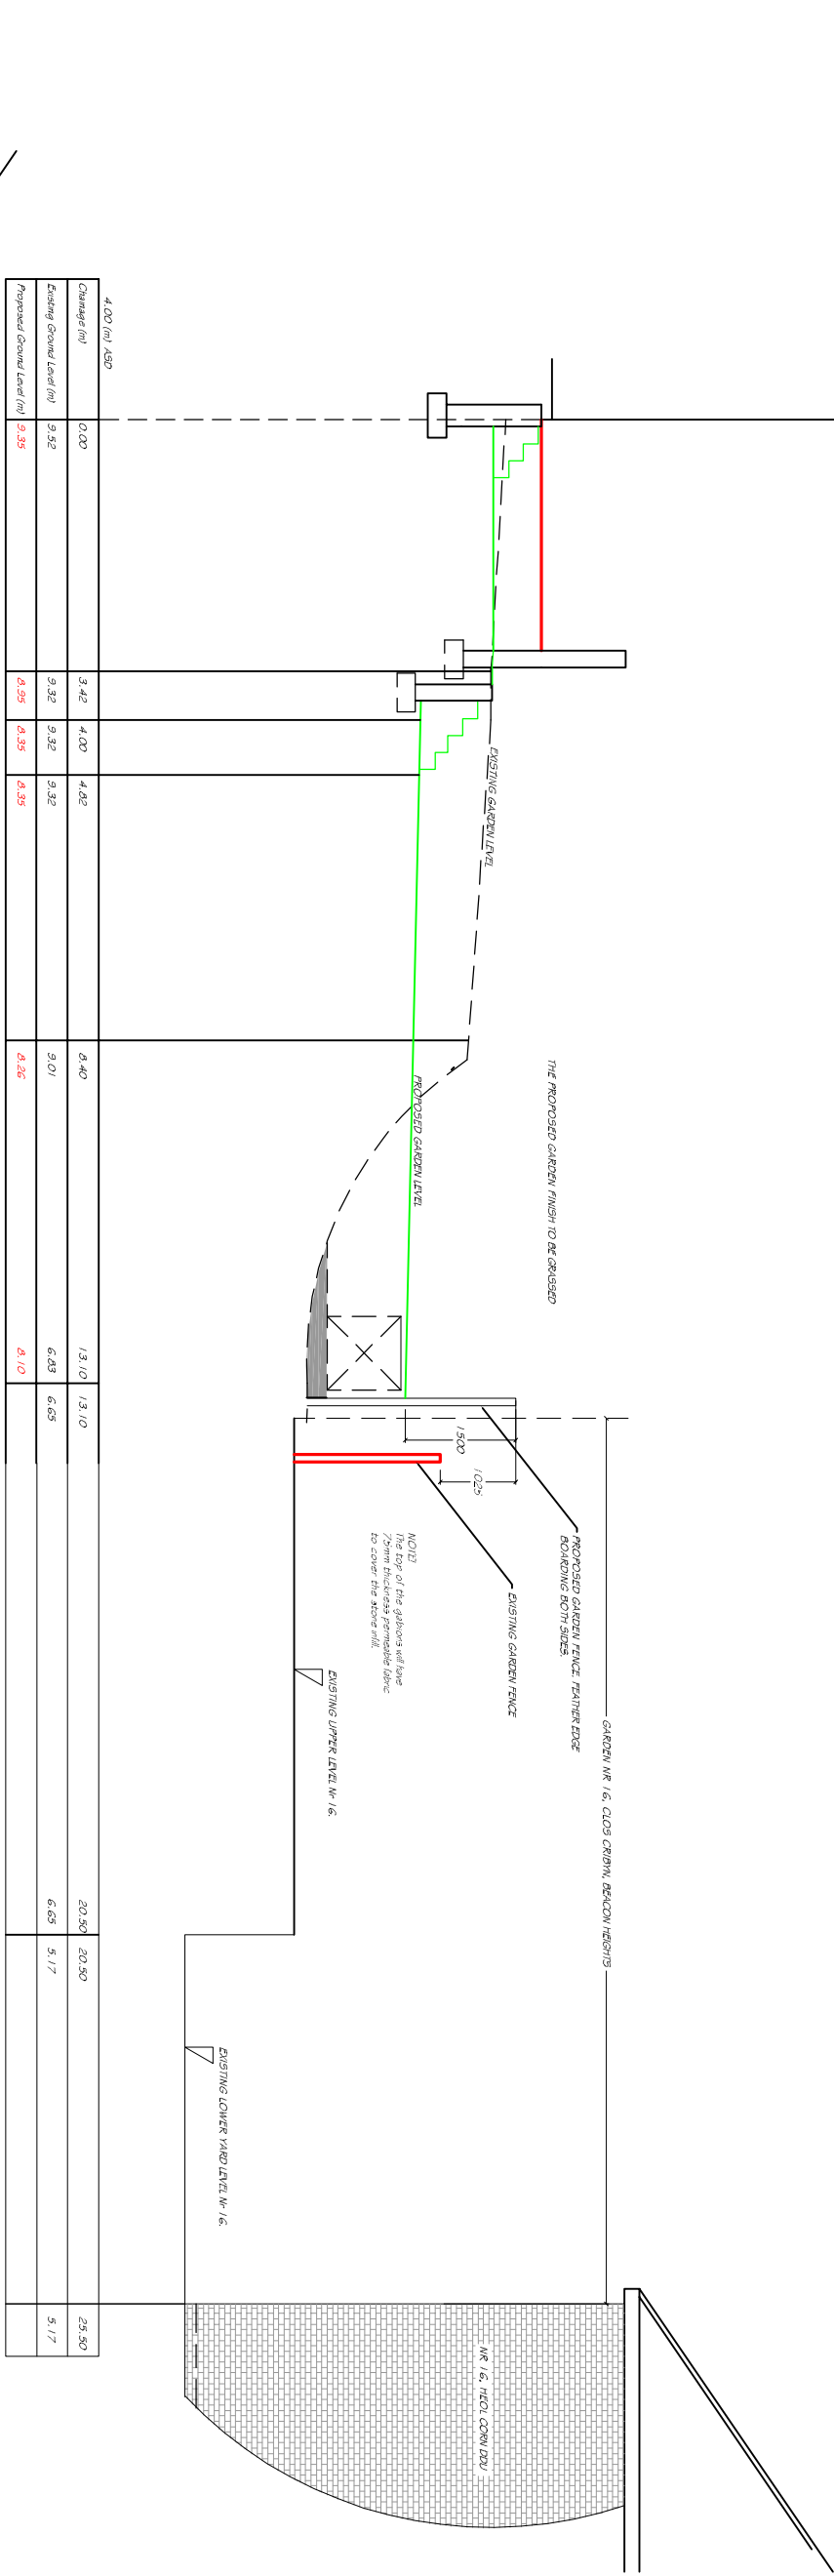


CROSS SECTION 2-2 (1:100)

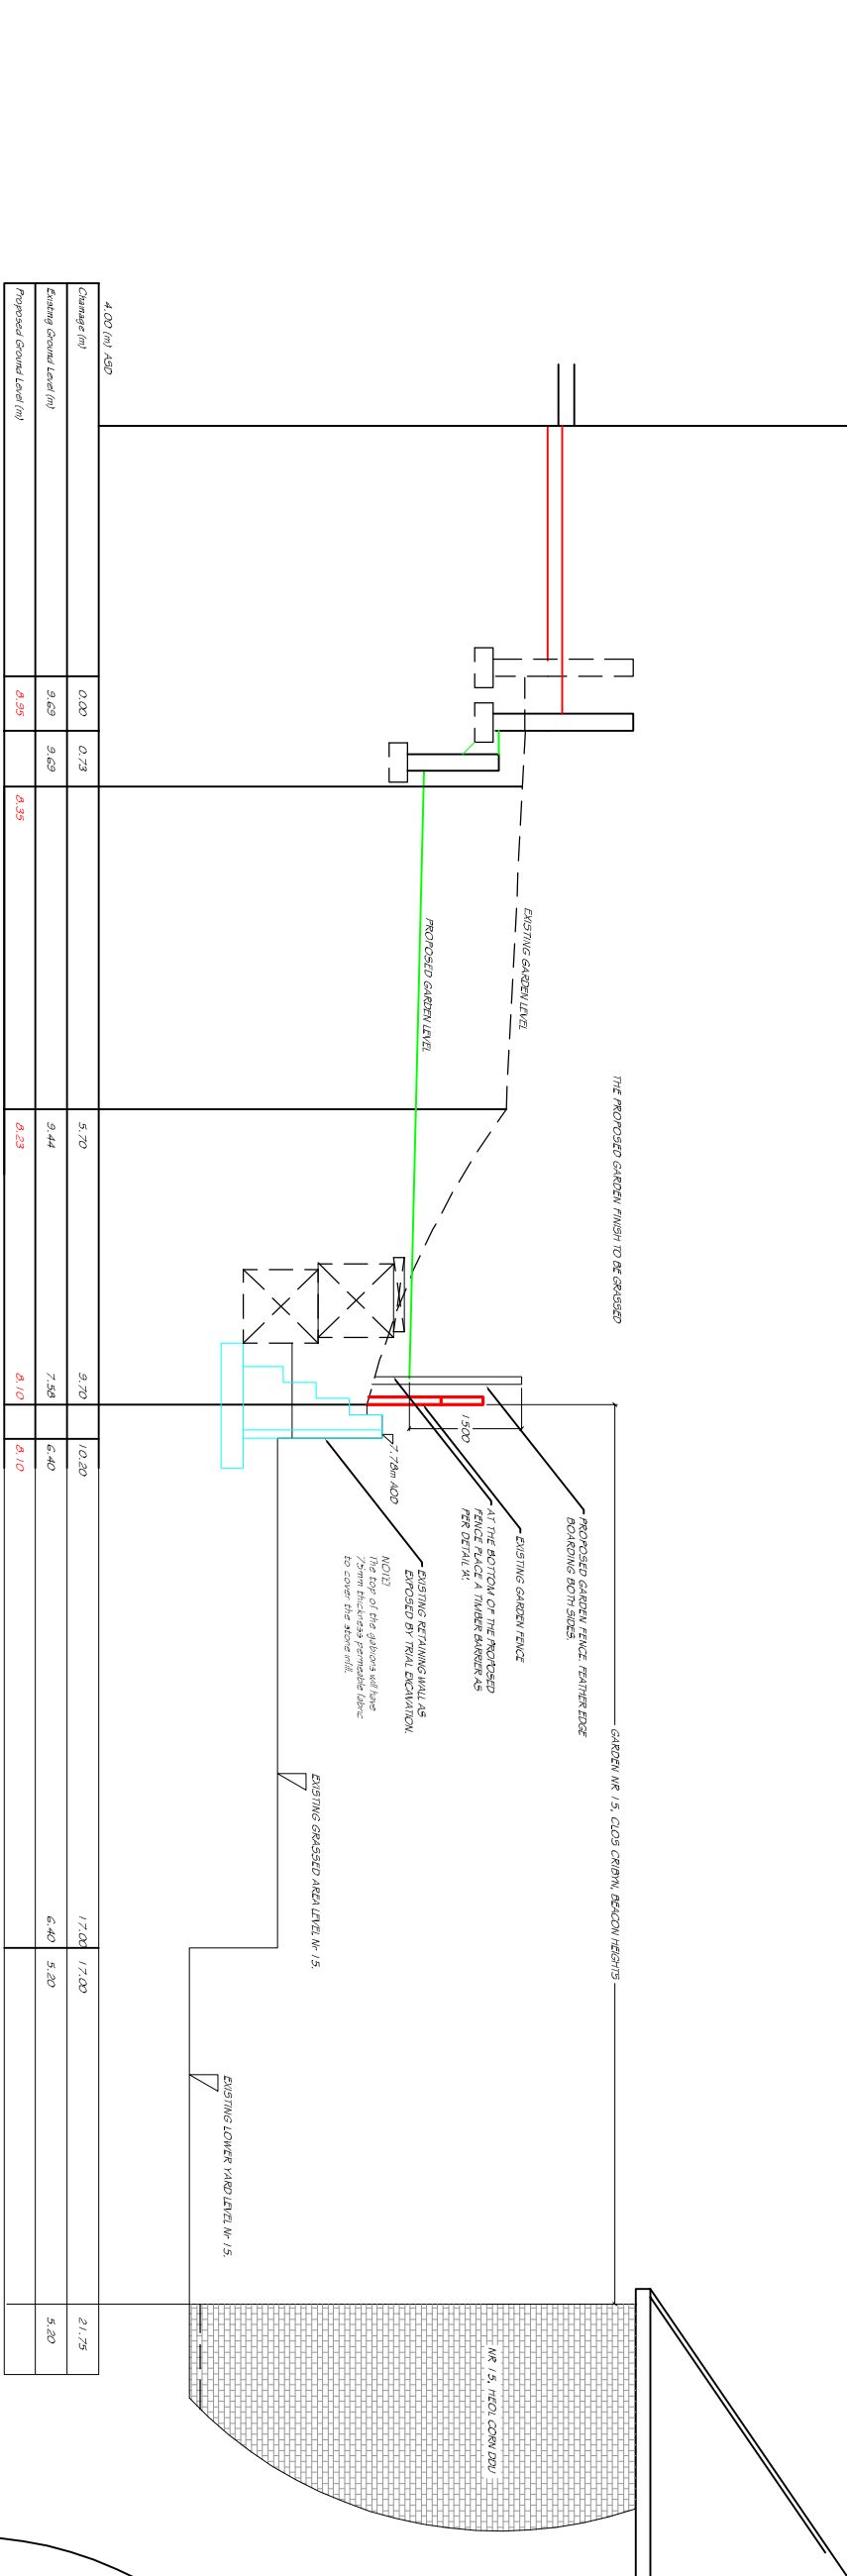


CROSS SECTION 3-3 (1:100)


THE PROPOSED GABION RETAINING WALL TO BE POSITIONED AS INDICATED SO AS TO REDUCE THE RISK OF ANY MAJOR ADDITIONAL LOADING ON THE EXISTING RETAINING WALL.

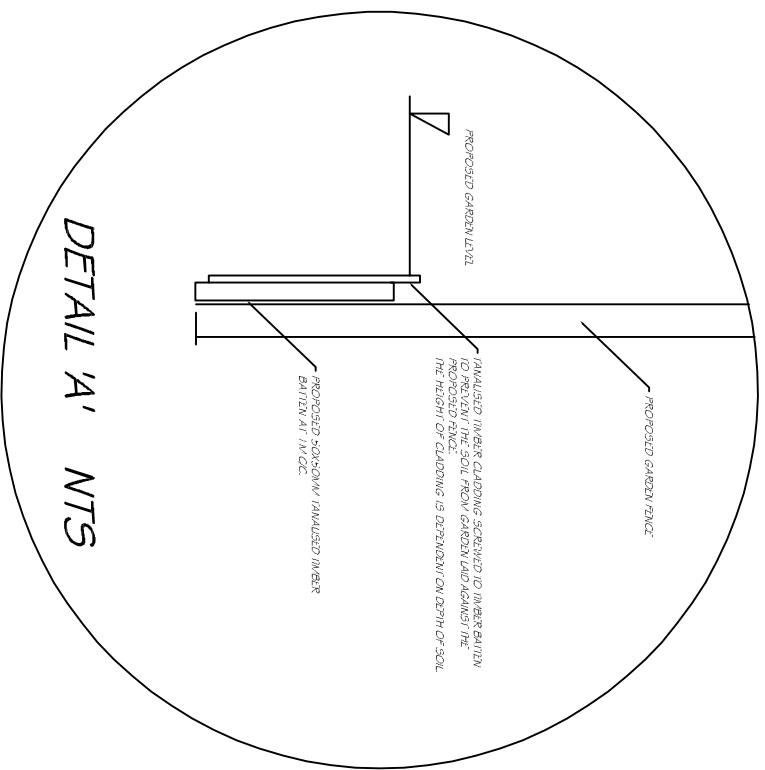


DETAIL A' NTS

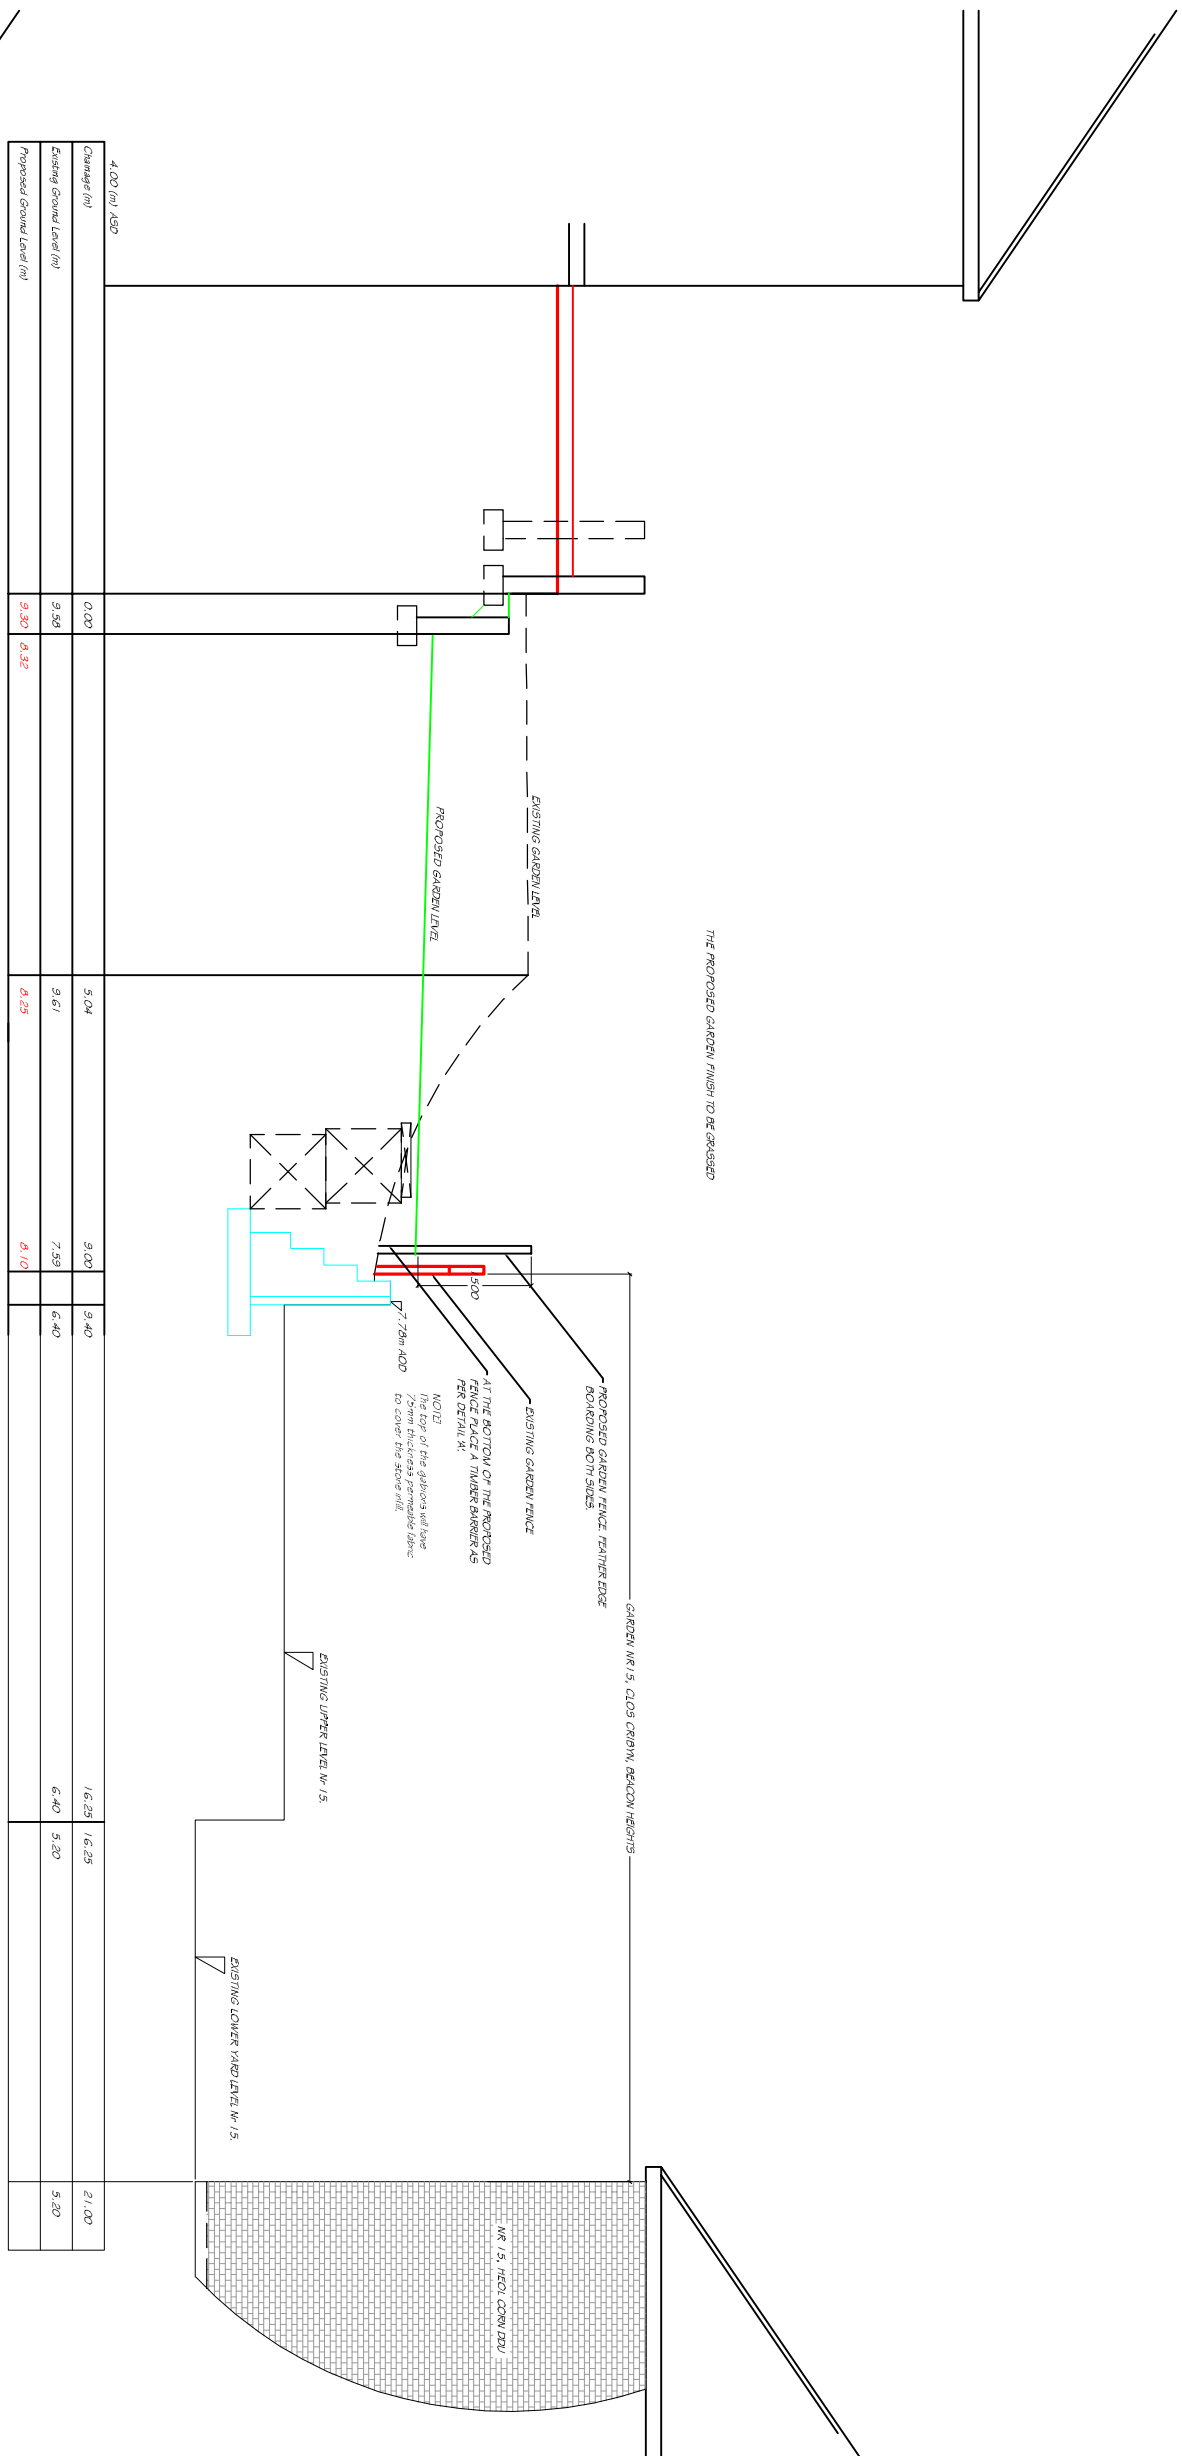

CROSS SECTION 4-4 (1:100)

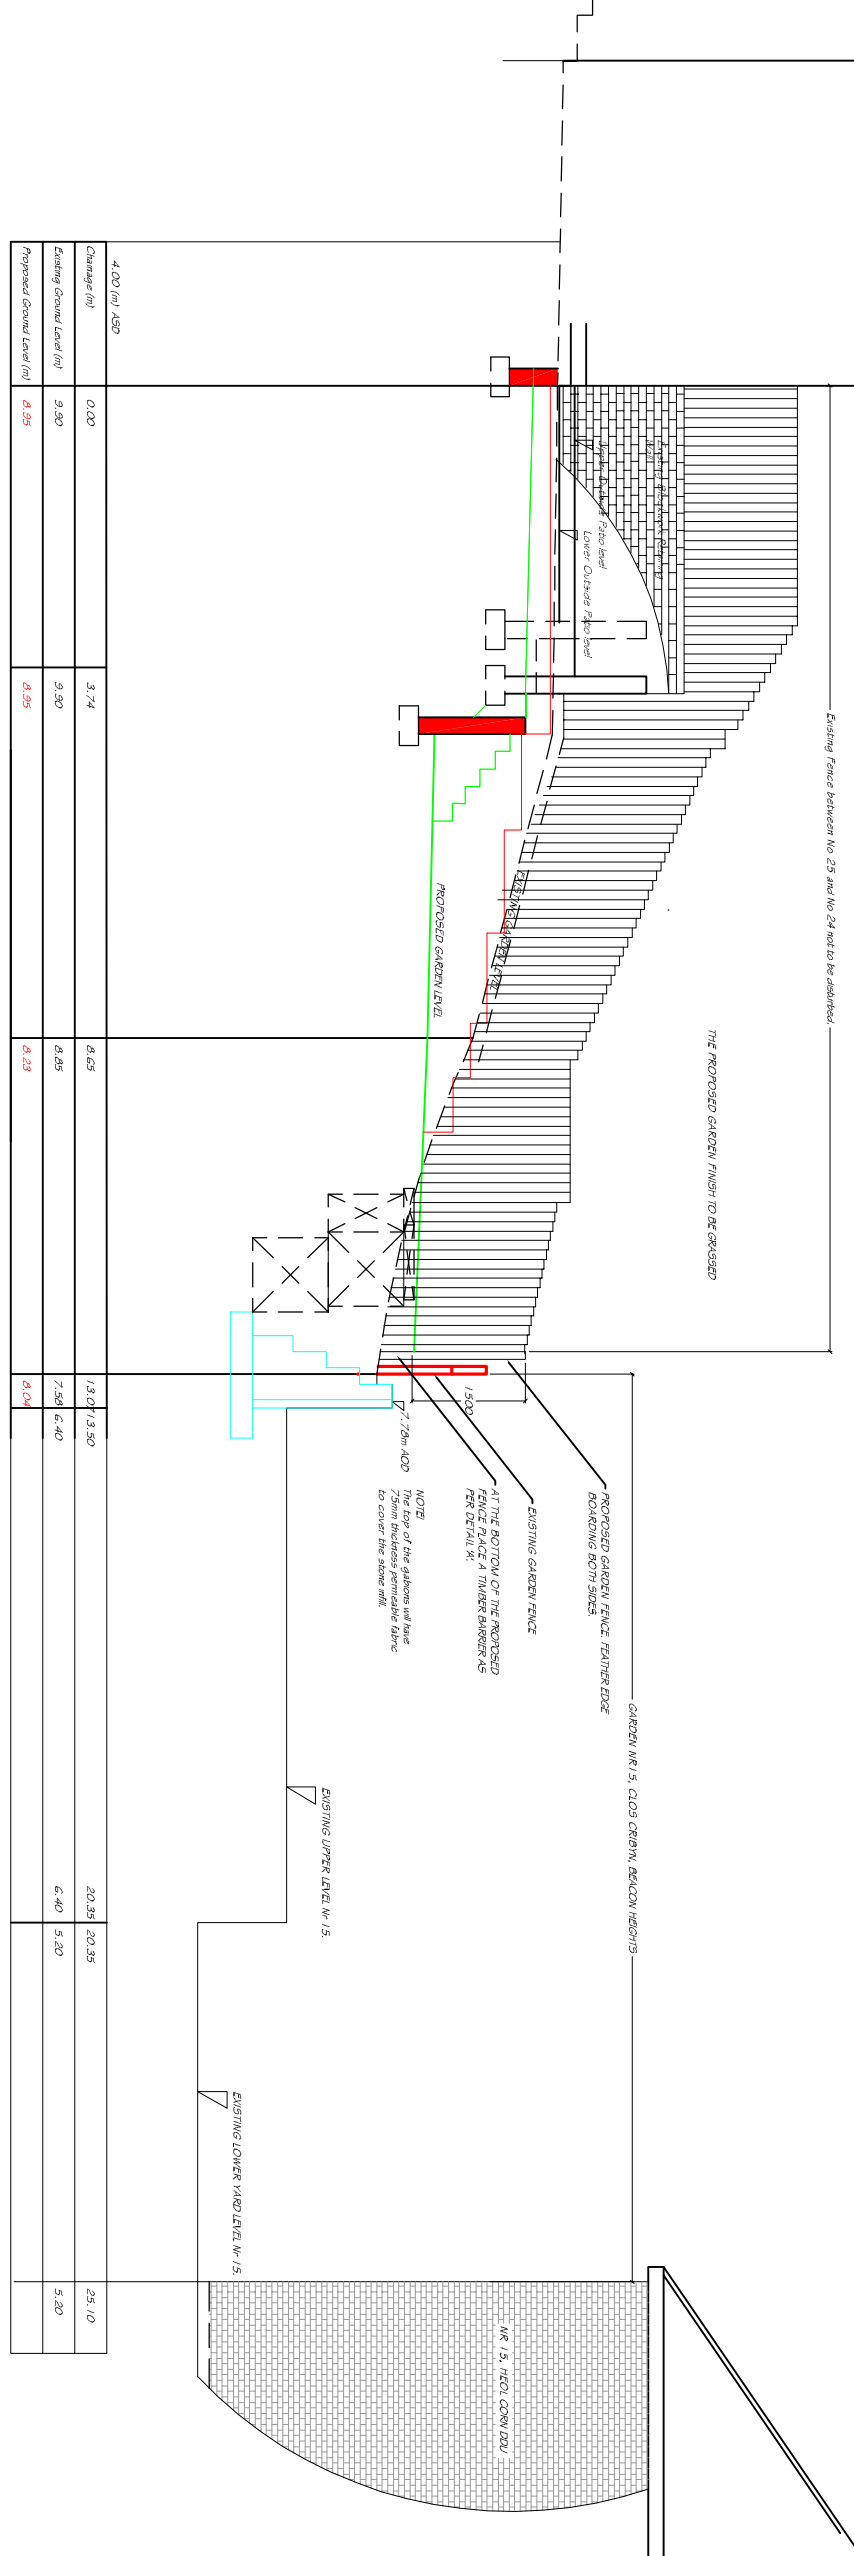

CROSS SECTION 5-5 (1:100)

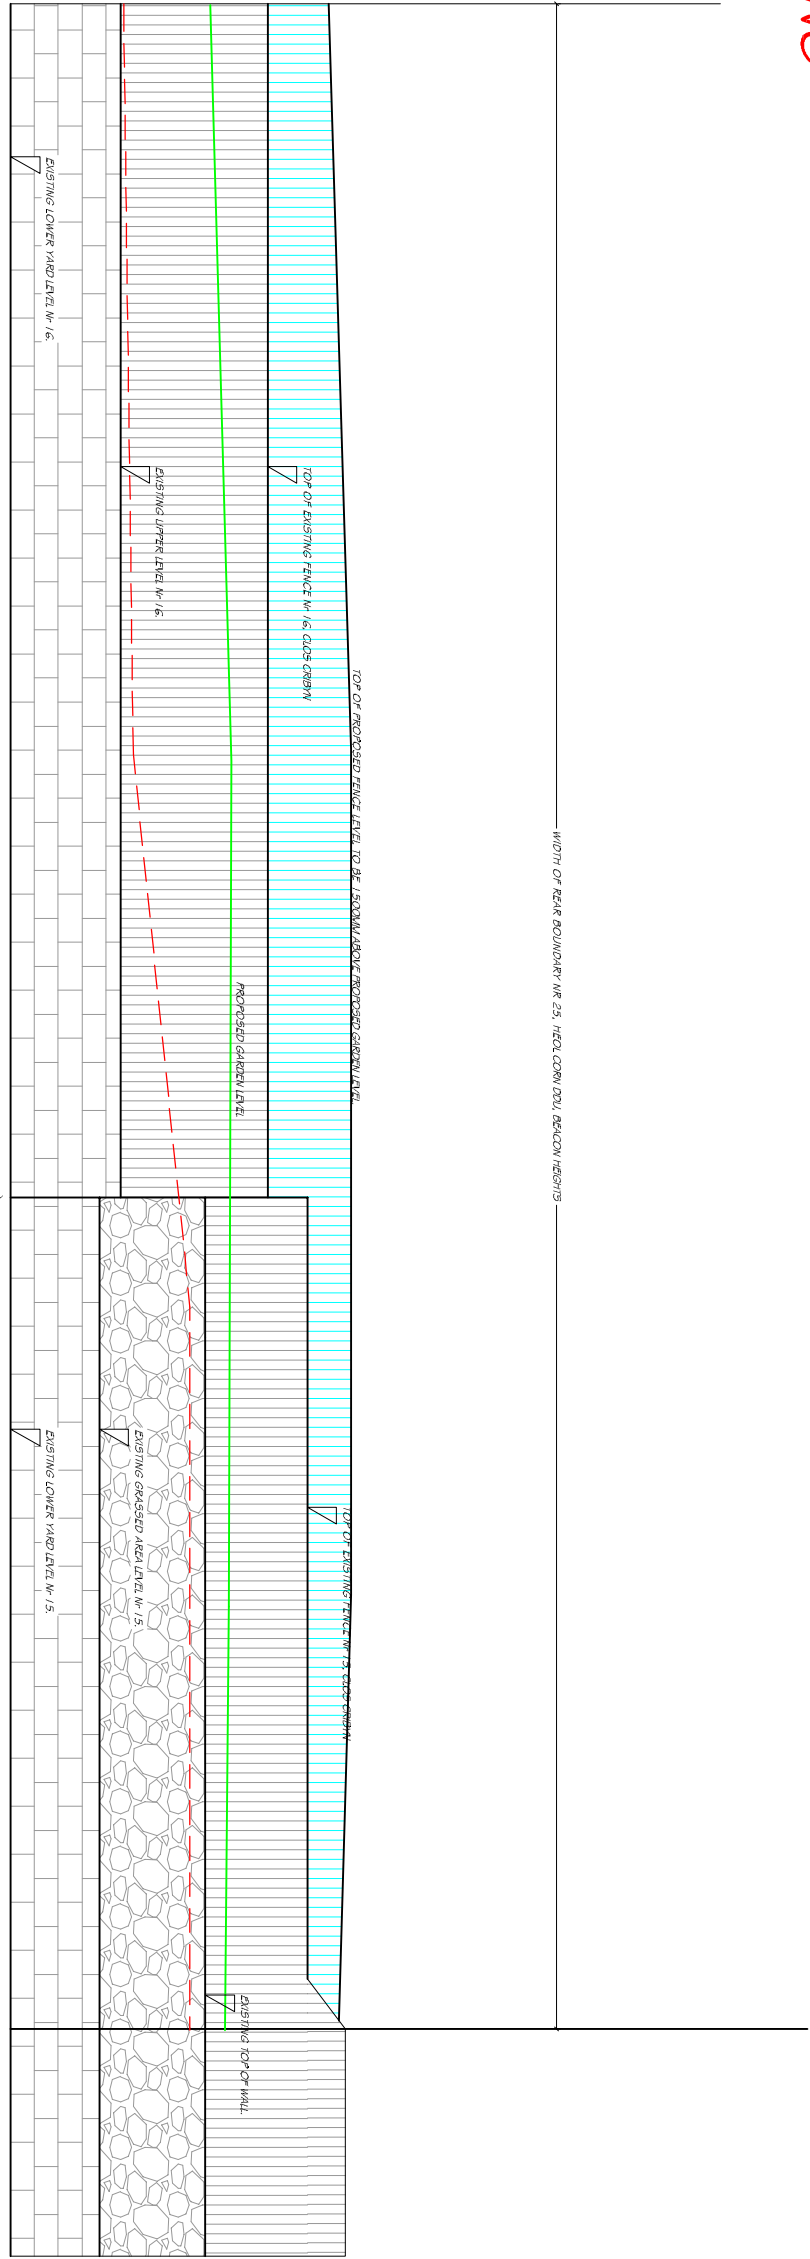

VISUAL ELEVATION ALONG REAR BOUNDARY (1:100)
THIS FOR THE LENGTH OF THE REAR BOUNDARY OF NR 25, HEOL CORN DDU, BEACON HEIGHTS

CROSS SECTIONAL PLANS OF REAR GARDEN AT:
25, HEOL CORN DDU,
BEACON HEIGHTS, CF48 I BW
MERTHYR TYDFIL, 30TH SEPTEMBER 2022
28TH NOVEMBER 2022
30TH MARCH 2023
8TH APRIL 2023, 12TH JULY 2023

LATEST AMENDMENT JANUARY 2024