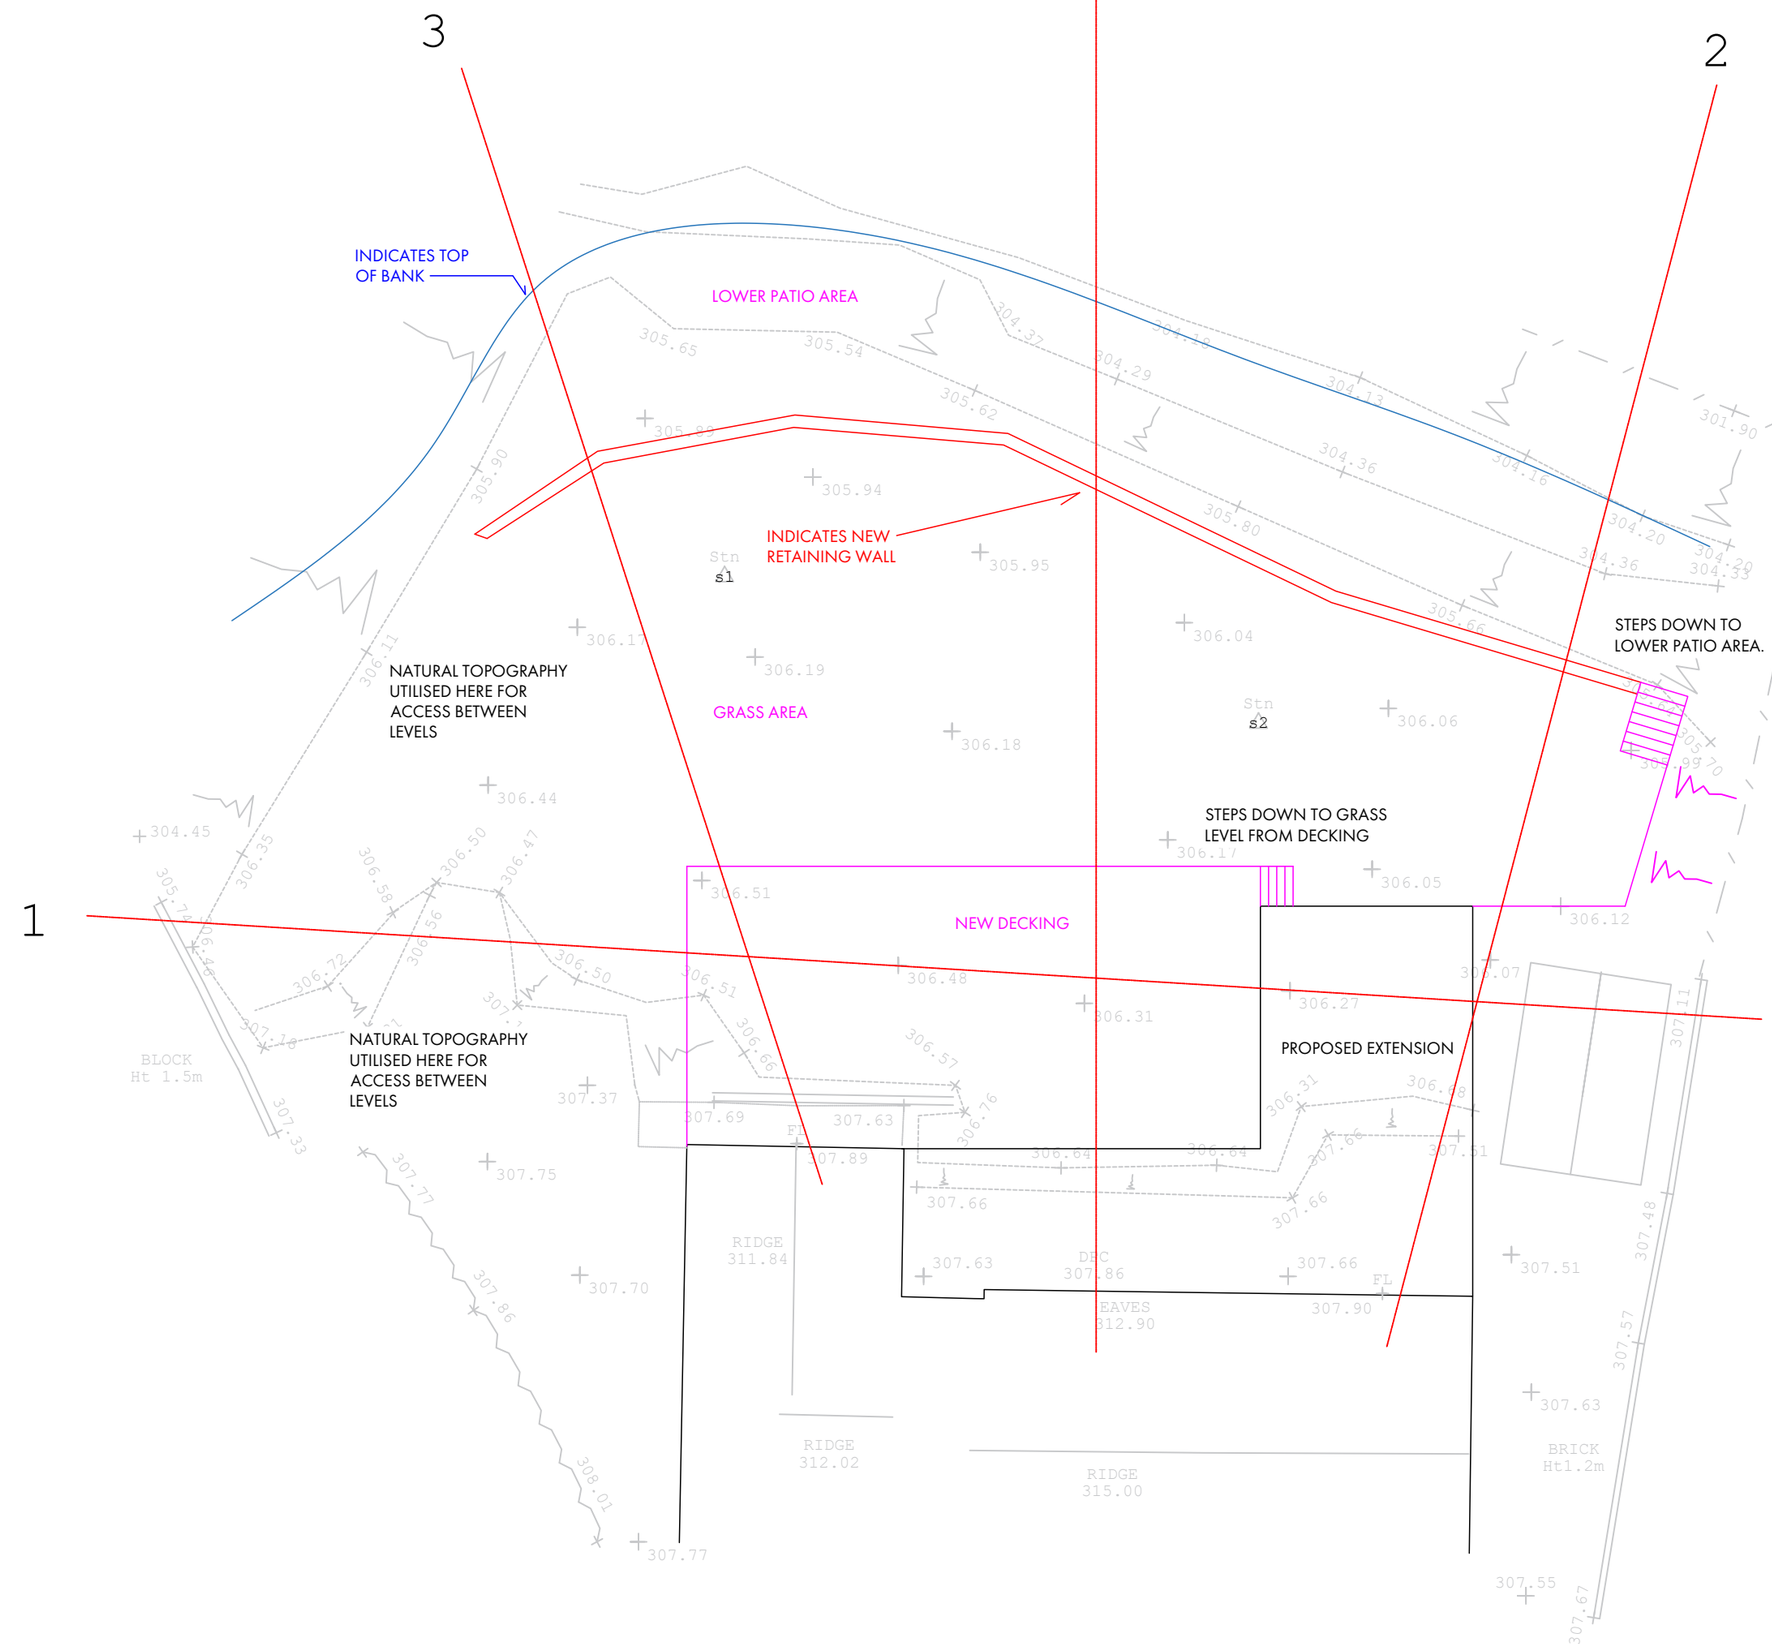


NOT FOR CONSTRUCTION

Williams

Architecture / Pensaernïaeth

Client:	Faulkner
Project Address:	23 Harlech Drive, Merthyr Tydfil.
Drawing Title:	Block Plan, to be read in conjunction with section profiles.
Drawn By:	L JW
Scale:	1:150
Paper Size:	A3
Job Reference:	LDS
Drawing Number:	12
Project Stage:	RIBA Stage 3
Revision:	Rev.D

28/11/2022