


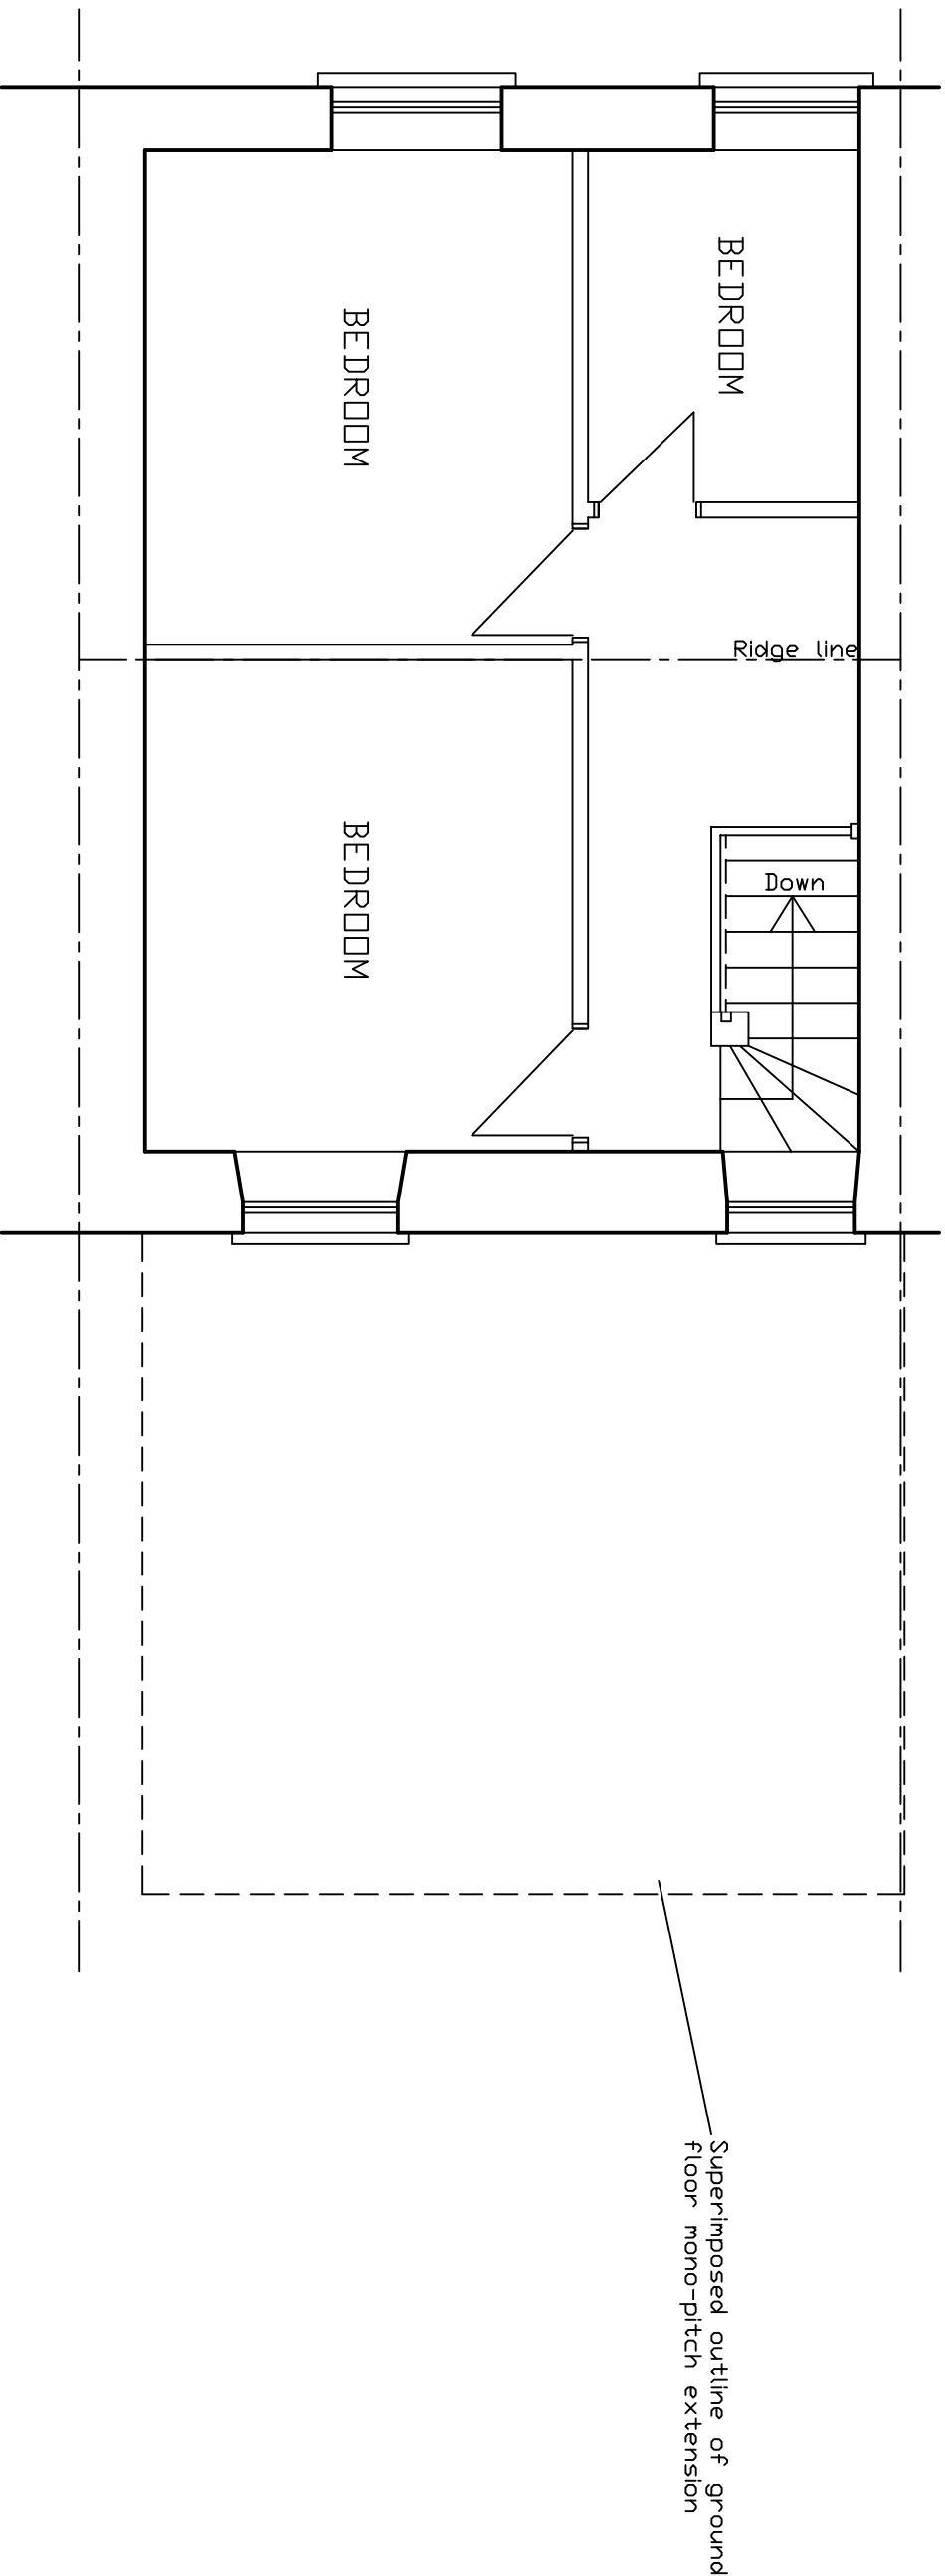

FIRST FLOOR PLAN

PROJECT

PROPOSED IMPROVEMENTS/ALTERATIONS
2, MOUNT PLEASANT,
BEDLINO,
MERTHYR TYDFIL.

DRAWING FIRST FLOOR PLAN

SCALE	DATE
1:50 @ A3	MAY 2023
DRAWN	DRG.NO.
RE	2