



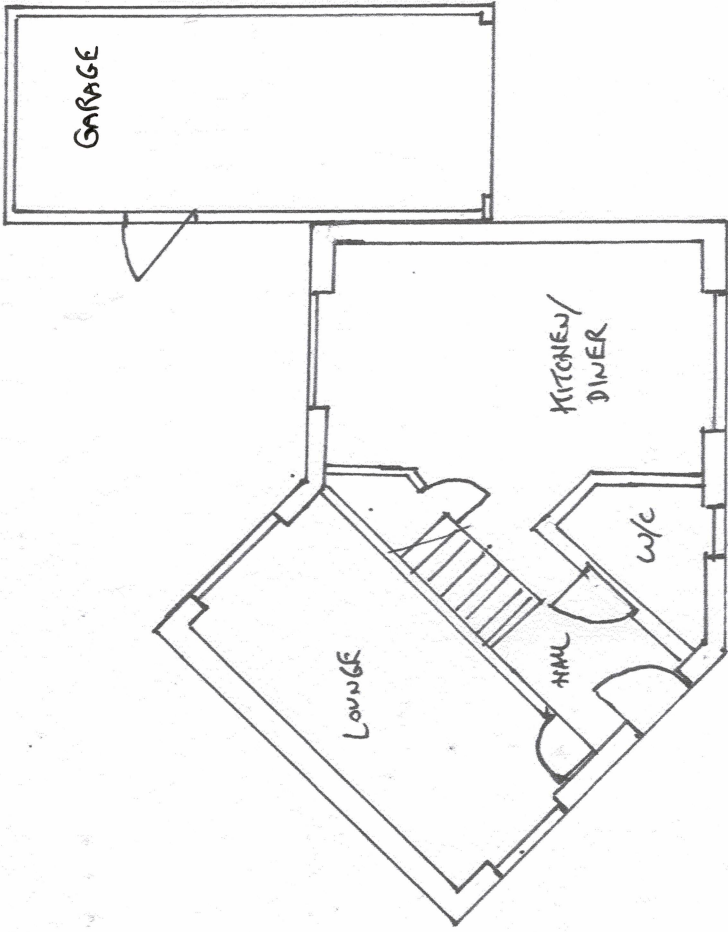

EXISTING
LAYOUT

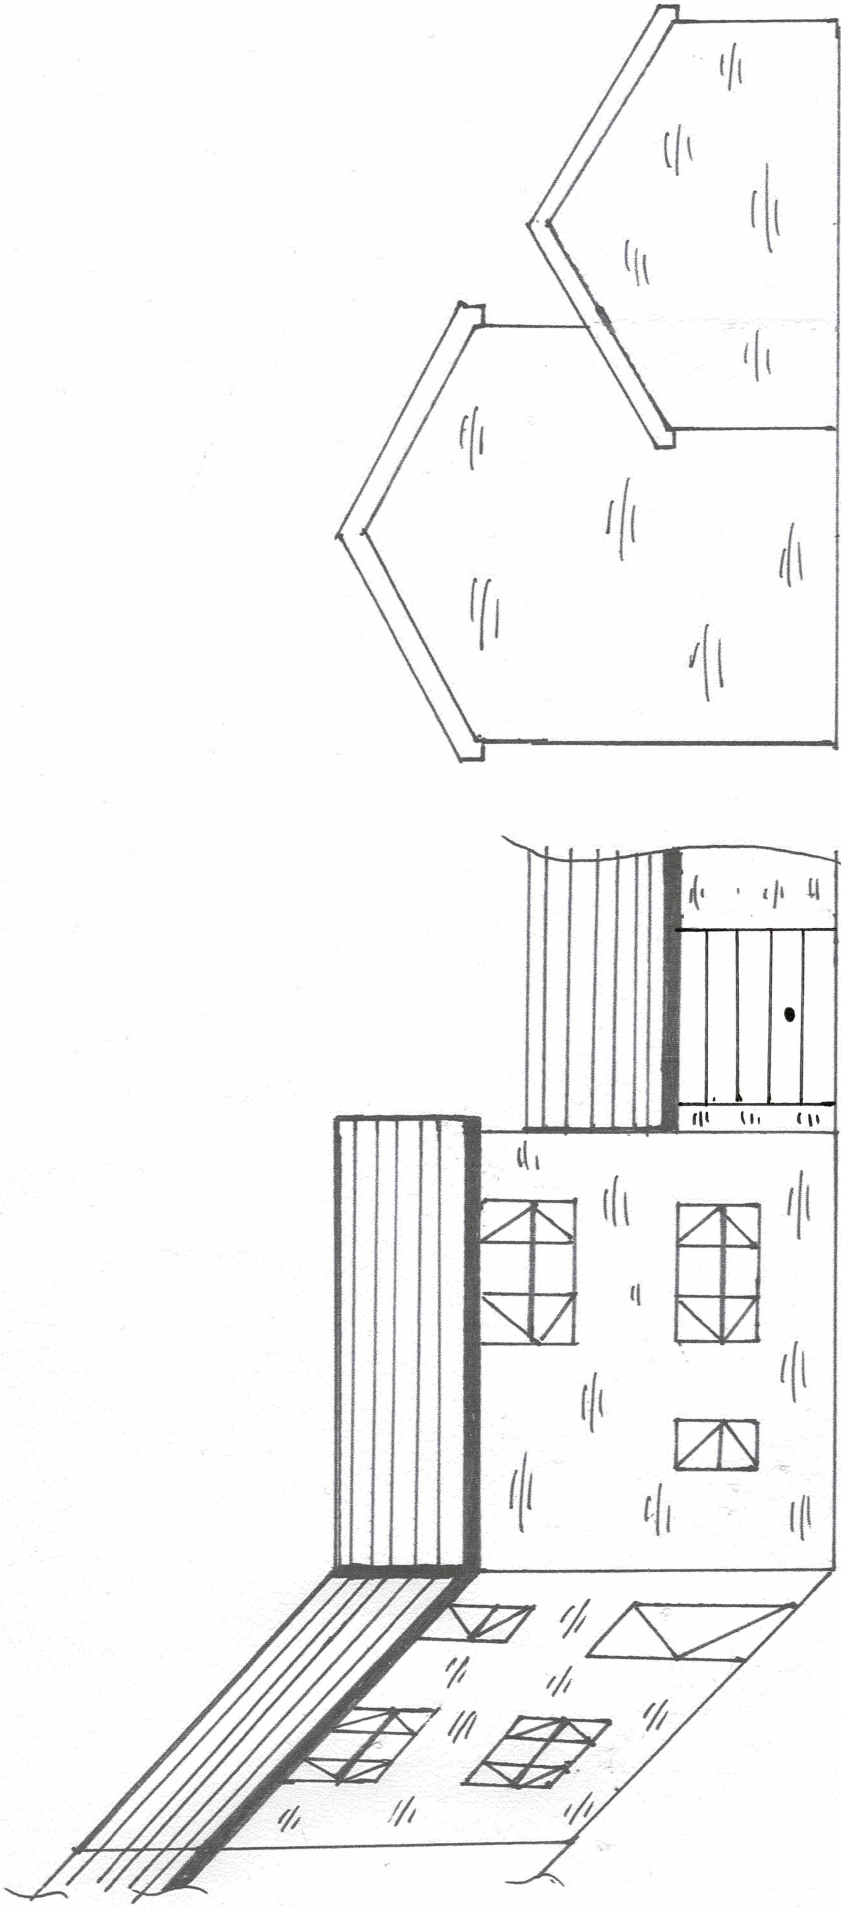

NOTES EXTERNAL MATERIALS: FACE BRICK TO MATCH PROPERTY WHITE UPVC WINDOWS, DESIGN TO MATCH PROPERTY. GLAZING: CLEAR TOUGHENED GLASS.		 DUNRAVEN Windows - Doors - Conservatories		St Davids House, Heol Mostyn, Village Farm Ind. Est, Pyle, Bridgend, CF33 6BJ
		T: 07876338180		01656 745035
		F: 01656 745918		
Client		MR & MRS BOLTON		
Job Title		PROPOSED GARAGE CONVERSION FOR: 13 HARRIS COURT, QUAKERS YARD, TREHARRIS, CF46 5LY. 3 BEDROOM PROPERTY		
Drawing Title		CONVERT GARAGE INTO LIVING ACCOMMODATION.		
Scale 1:100				
Date	09/05/2023	Drawn by	J NORAS	
Drg No. (Office use)		134913		