



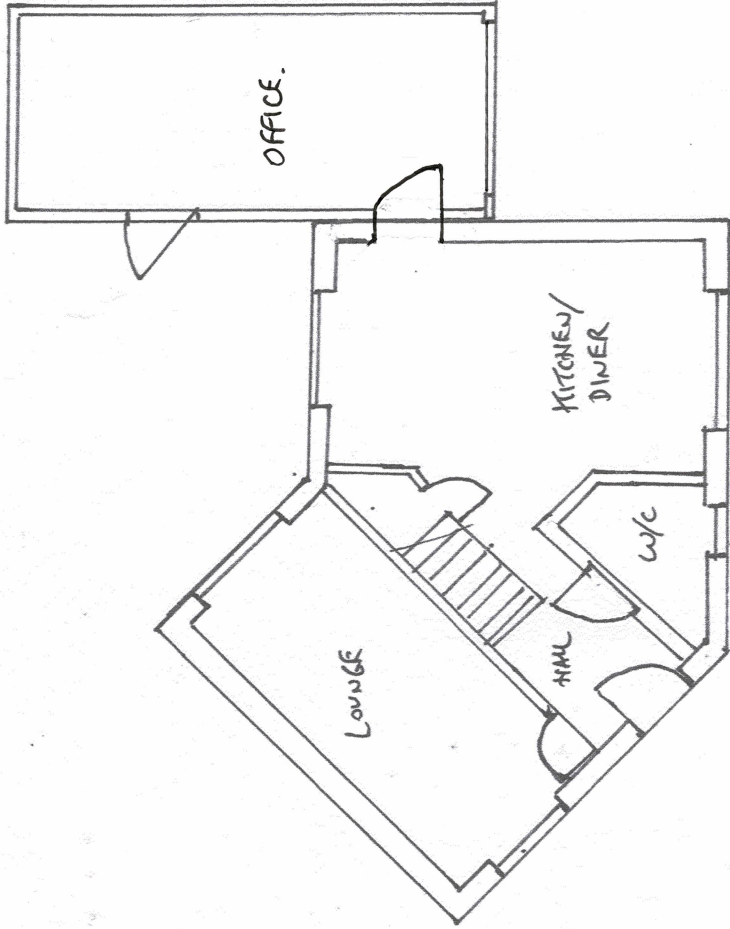

PROPOSED
LAYOUT

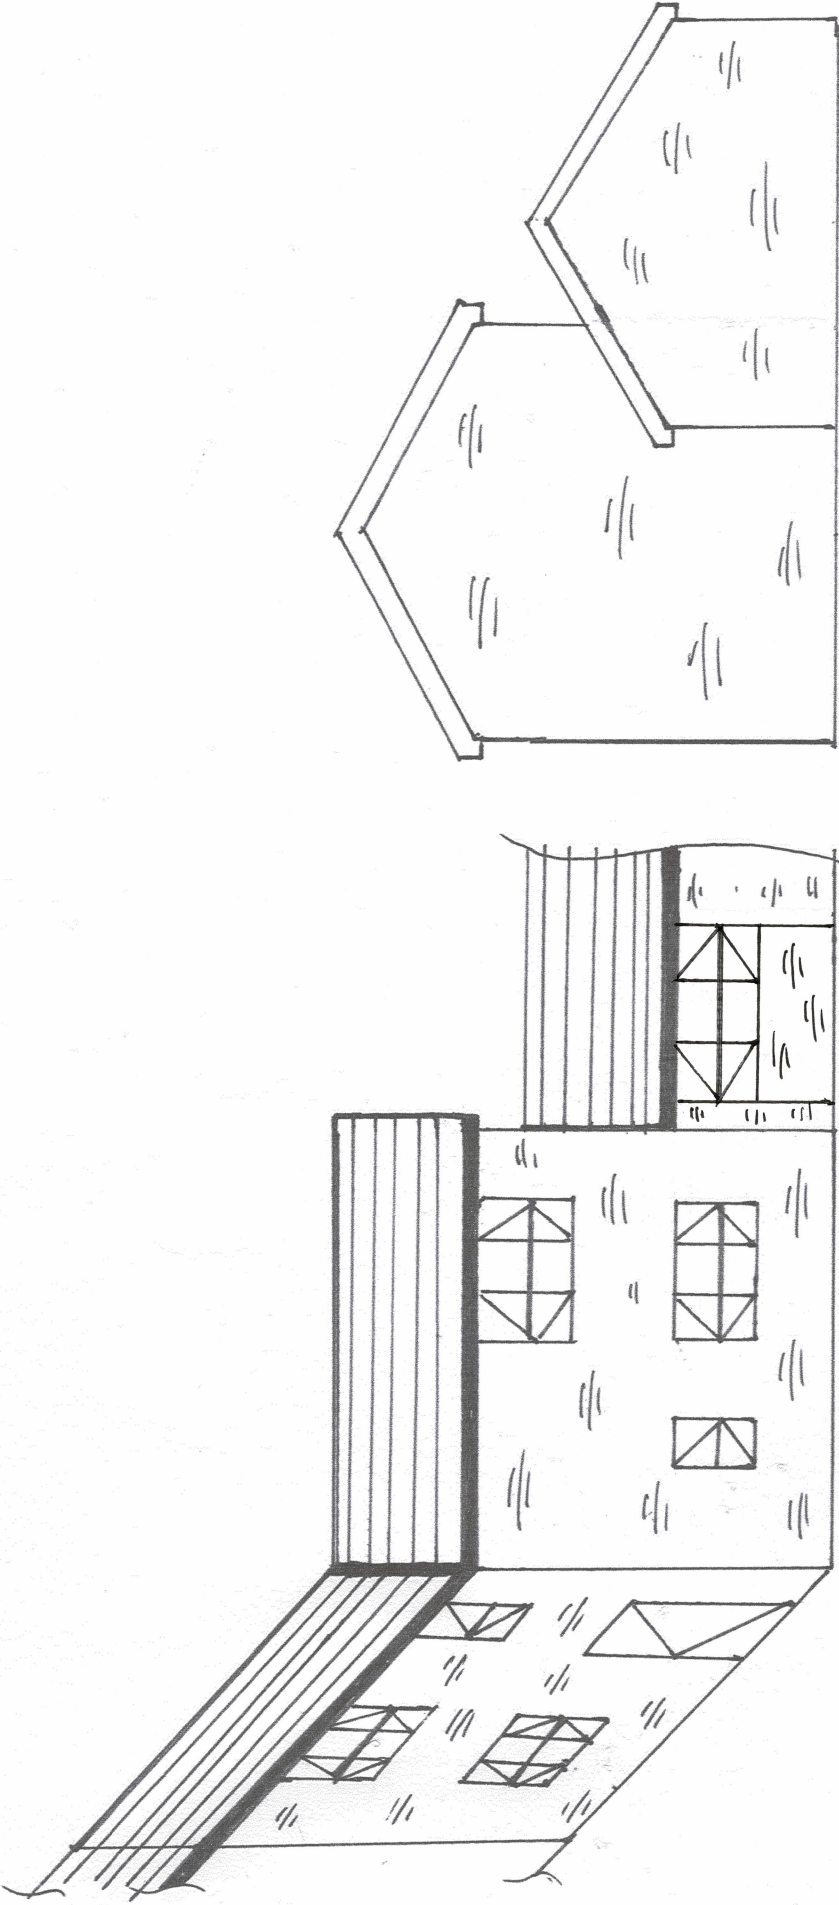

NOTES EXTERNAL MATERIALS:
FACE BRICK TO MATCH PROPERTY
WHITE UPVC WINDOWS, DESIGN
TO MATCH PROPERTY.
GLAZING: CLEAR TOUGHENED
GLASS.



DUNRAVEN
Windows - Doors - Conservatories

St Davids House, Heol Mostyn, Village
Farm Ind. Est, Pyle, Bridgend, CF33 6BJ

T: 07876338180
01656 745035
F: 01656 745918

Client **MR & MRS BOLTON**

Job Title **PROPOSED GARAGE
CONVERSION FOR: 13 HARRIS
COURT, QUAKERS YARD, TREHARRIS,
CF46 5LY.**

3 BEDROOM PROPERTY

Drawing Title
**CONVERT GARAGE INTO
LIVING ACCOMMODATION.**

Scale 1:100

Date **09/05/2023** Drawn by **J NORAS**

Drg No. (Office use) **134913**