


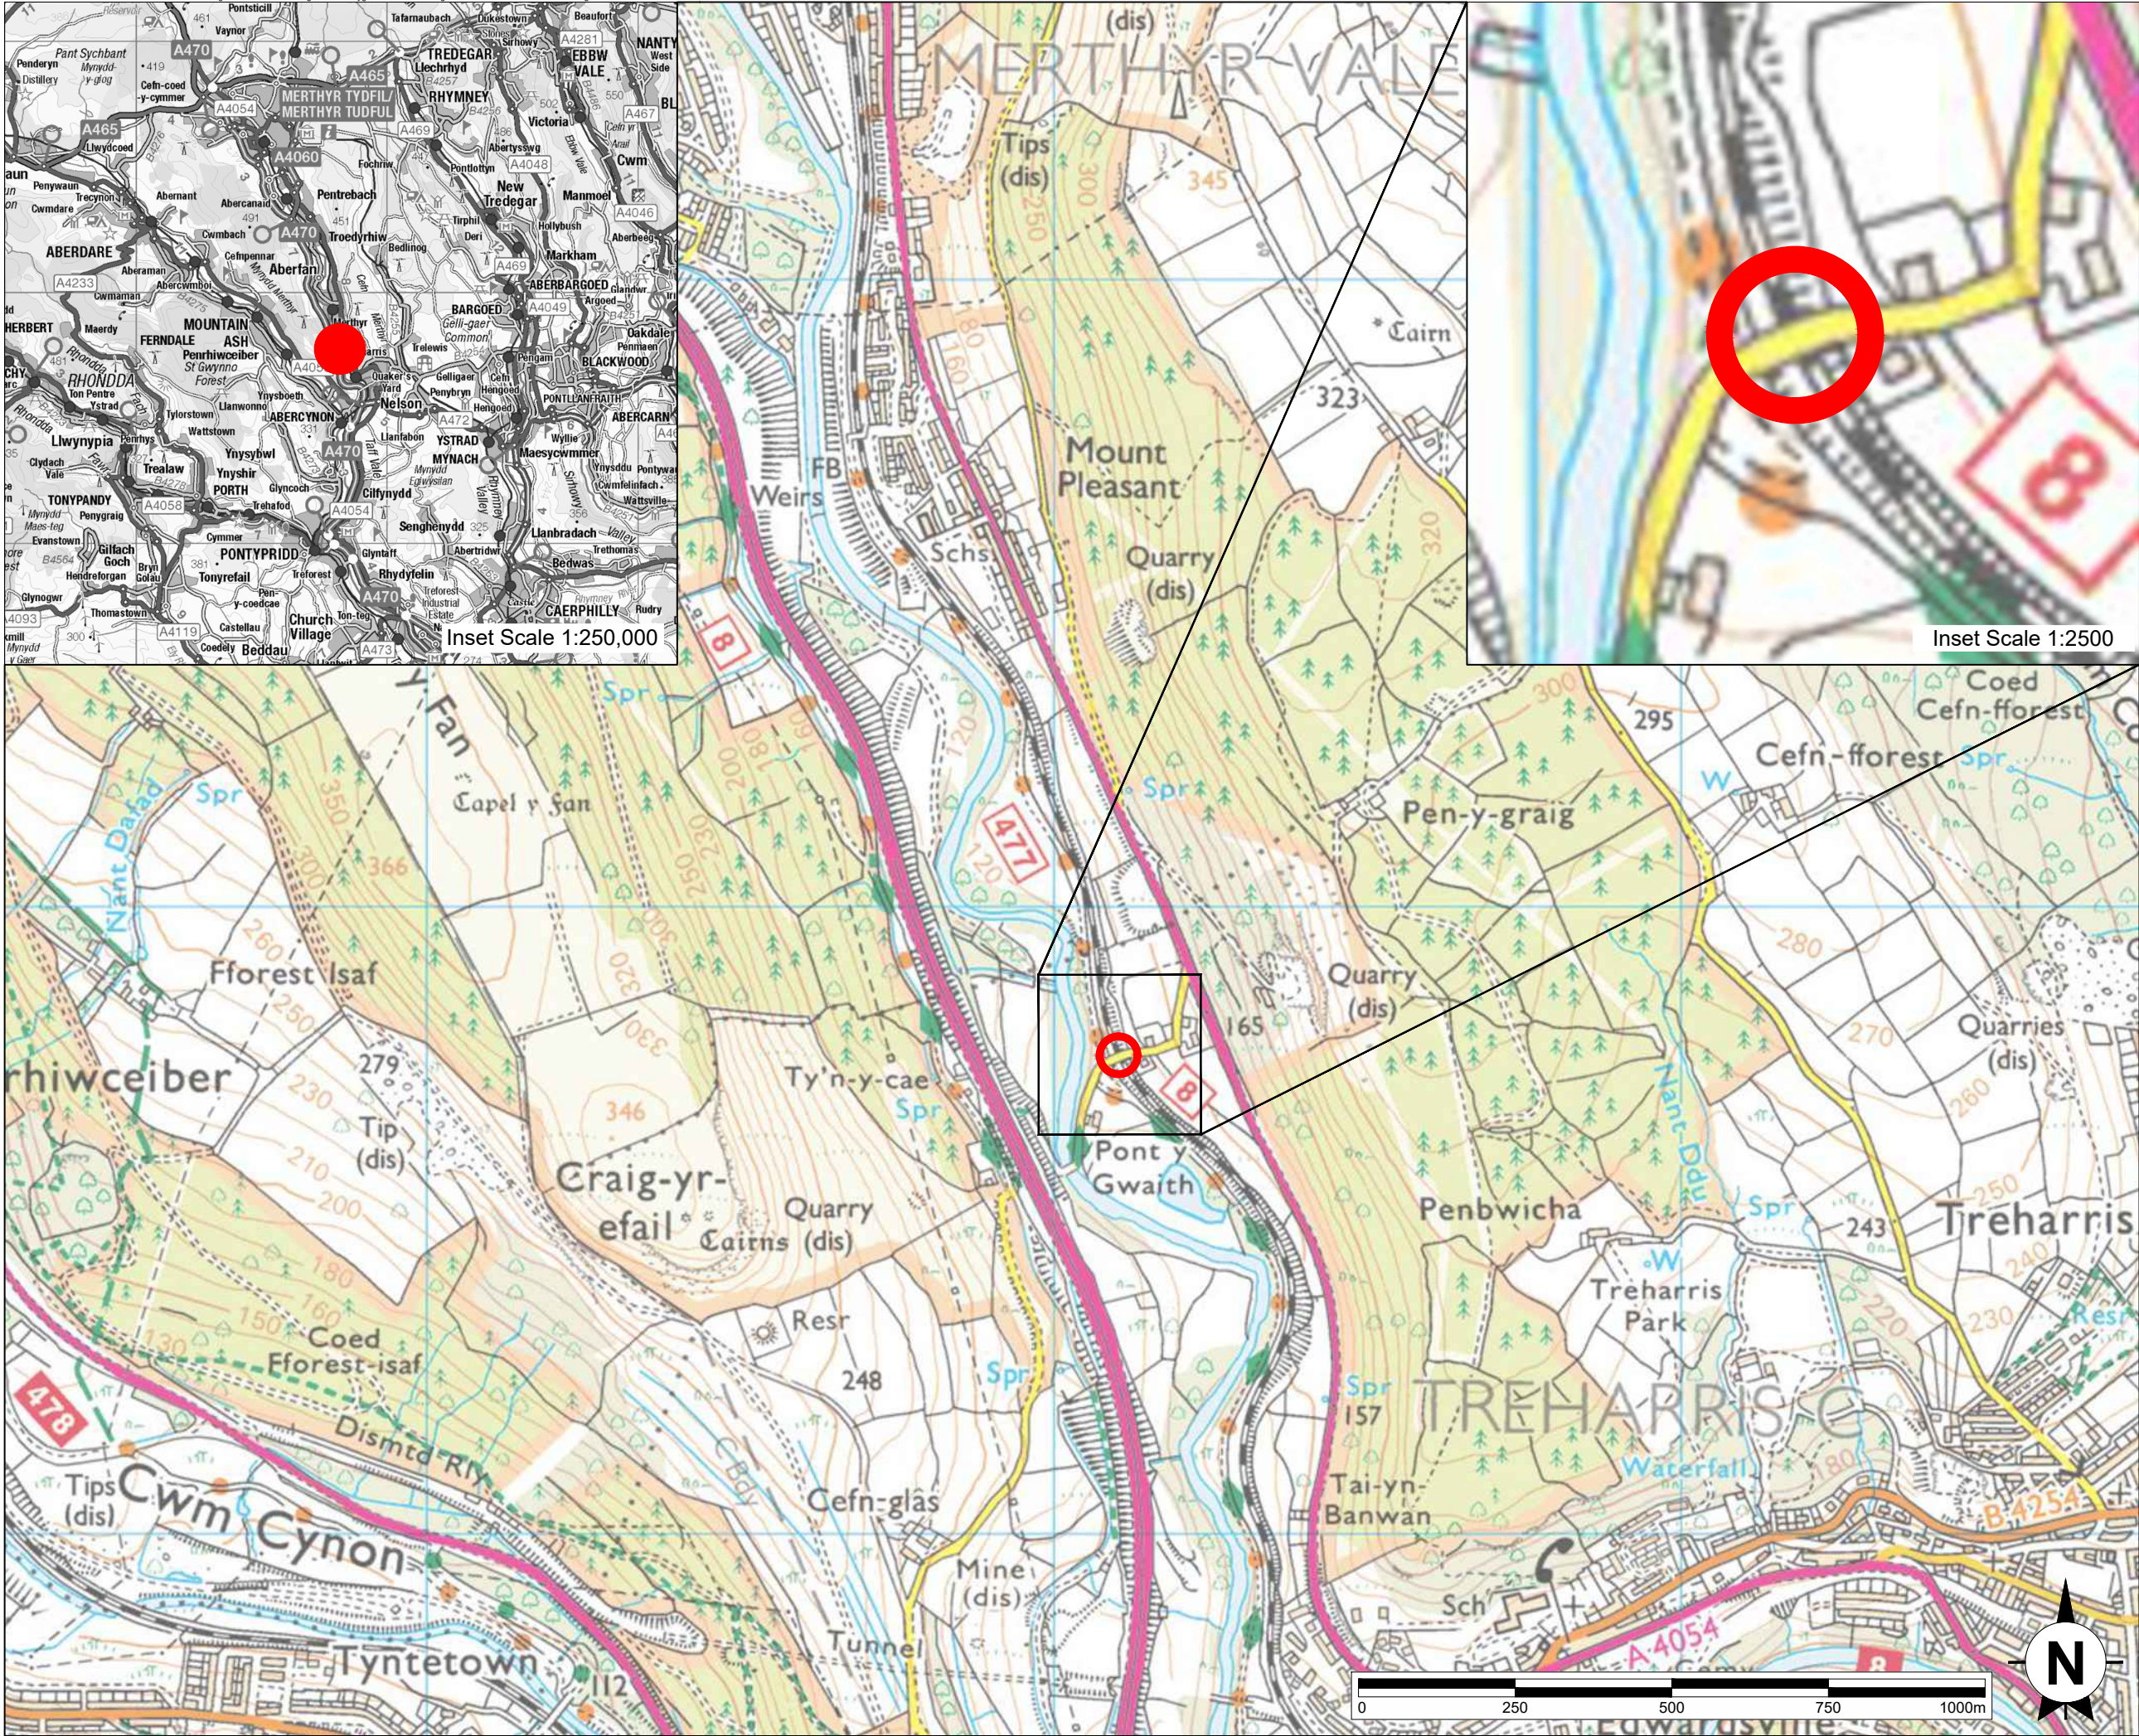

This drawing is the copyright of AXIS P.E.D Limited and may not be loaned, copied or reproduced in any way - or used for any offer, quote, tender or construction purposes without written consent of the company to do so

Follow any figured dimensions - do not scale for construction purposes. IF IN DOUBT ASK.

Revision History		Date

Site Location

Client Office: Well House Barrs Breton Chester CH4 8DH		South Manchester Office: Canal House 76 Water Lane Wilmslow SK9 6BB		axis
0844 8700 007		www.axisped.co.uk		
client: AMEY INFRASTRUCTURE WALES				
project: PONTYGAITH RAIL OVERBRIDGE				
drawing title: SITE LOCATION PLAN				
date: MAY 2023		drawn by: SK	checked: BC	
drawing number: 2509-01-01		status: --		
scale(s): 1:10,000@A3		rev: --		
planning environment design				