
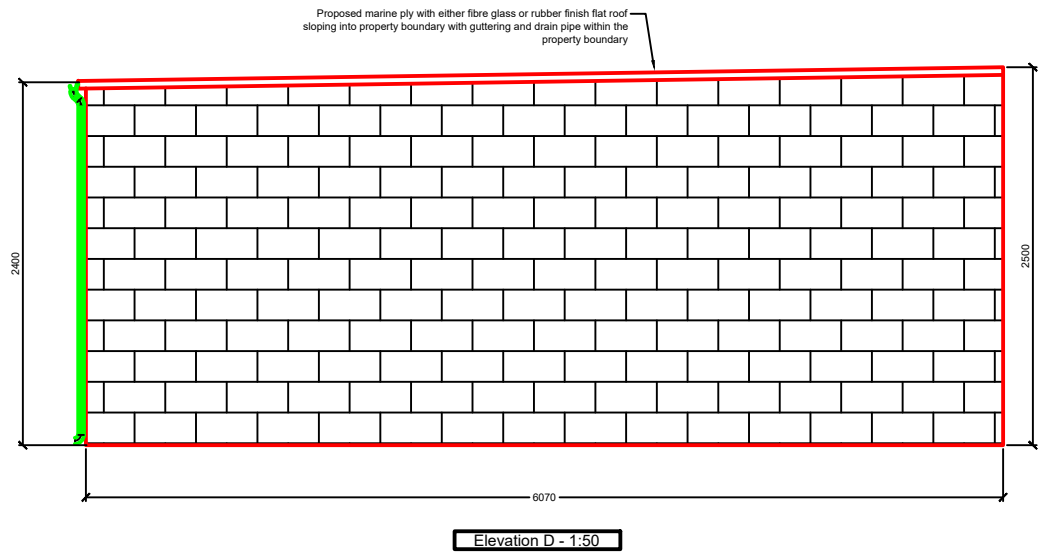
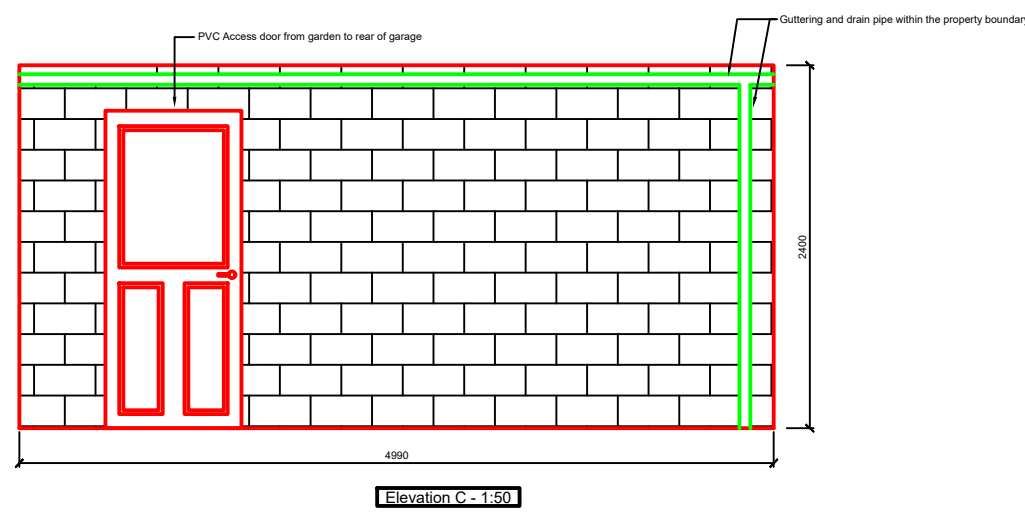
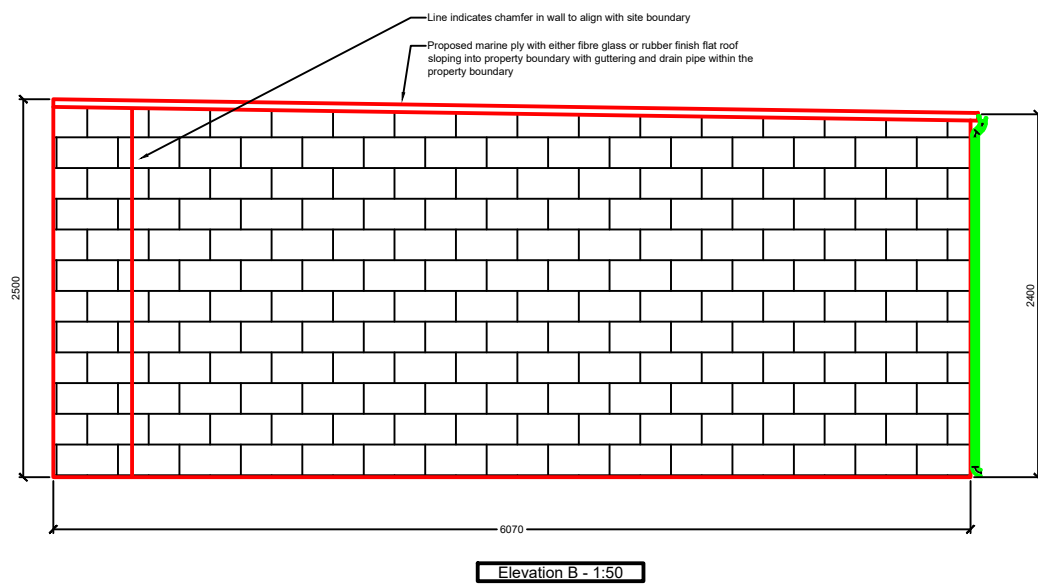
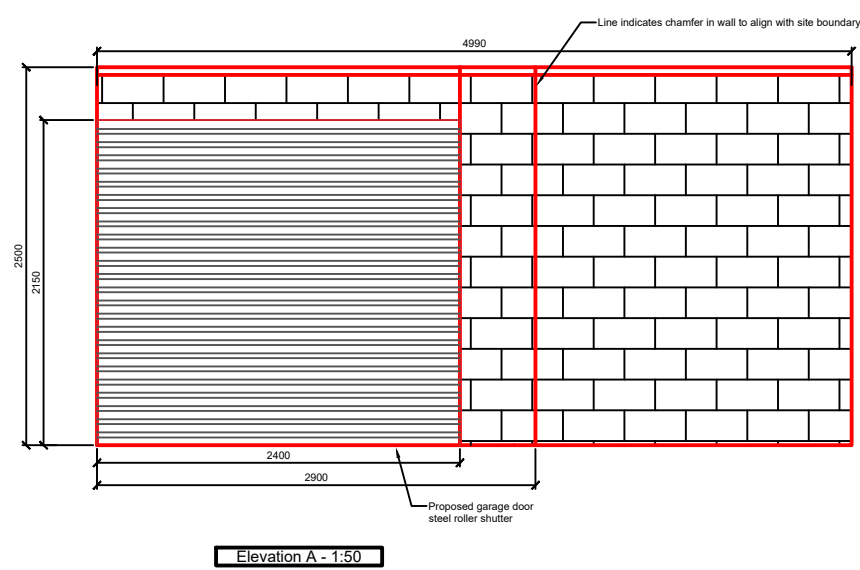
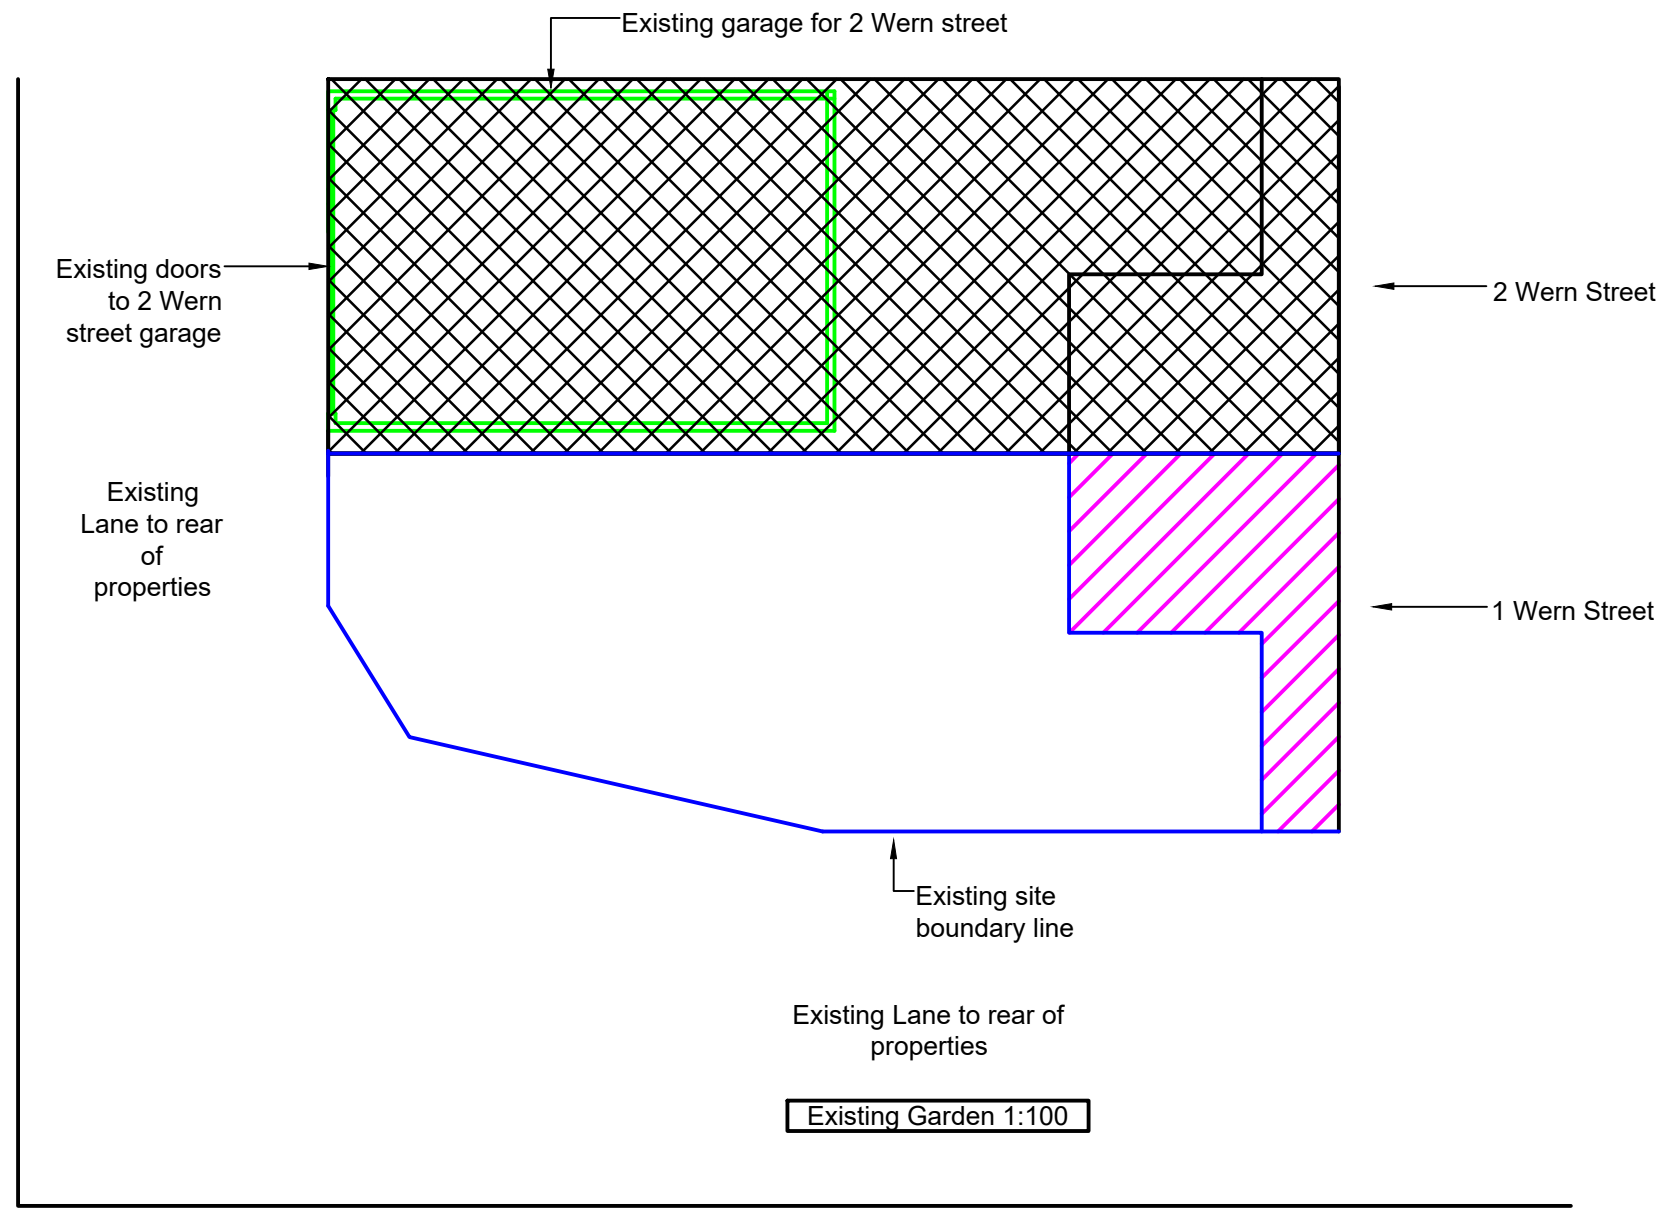
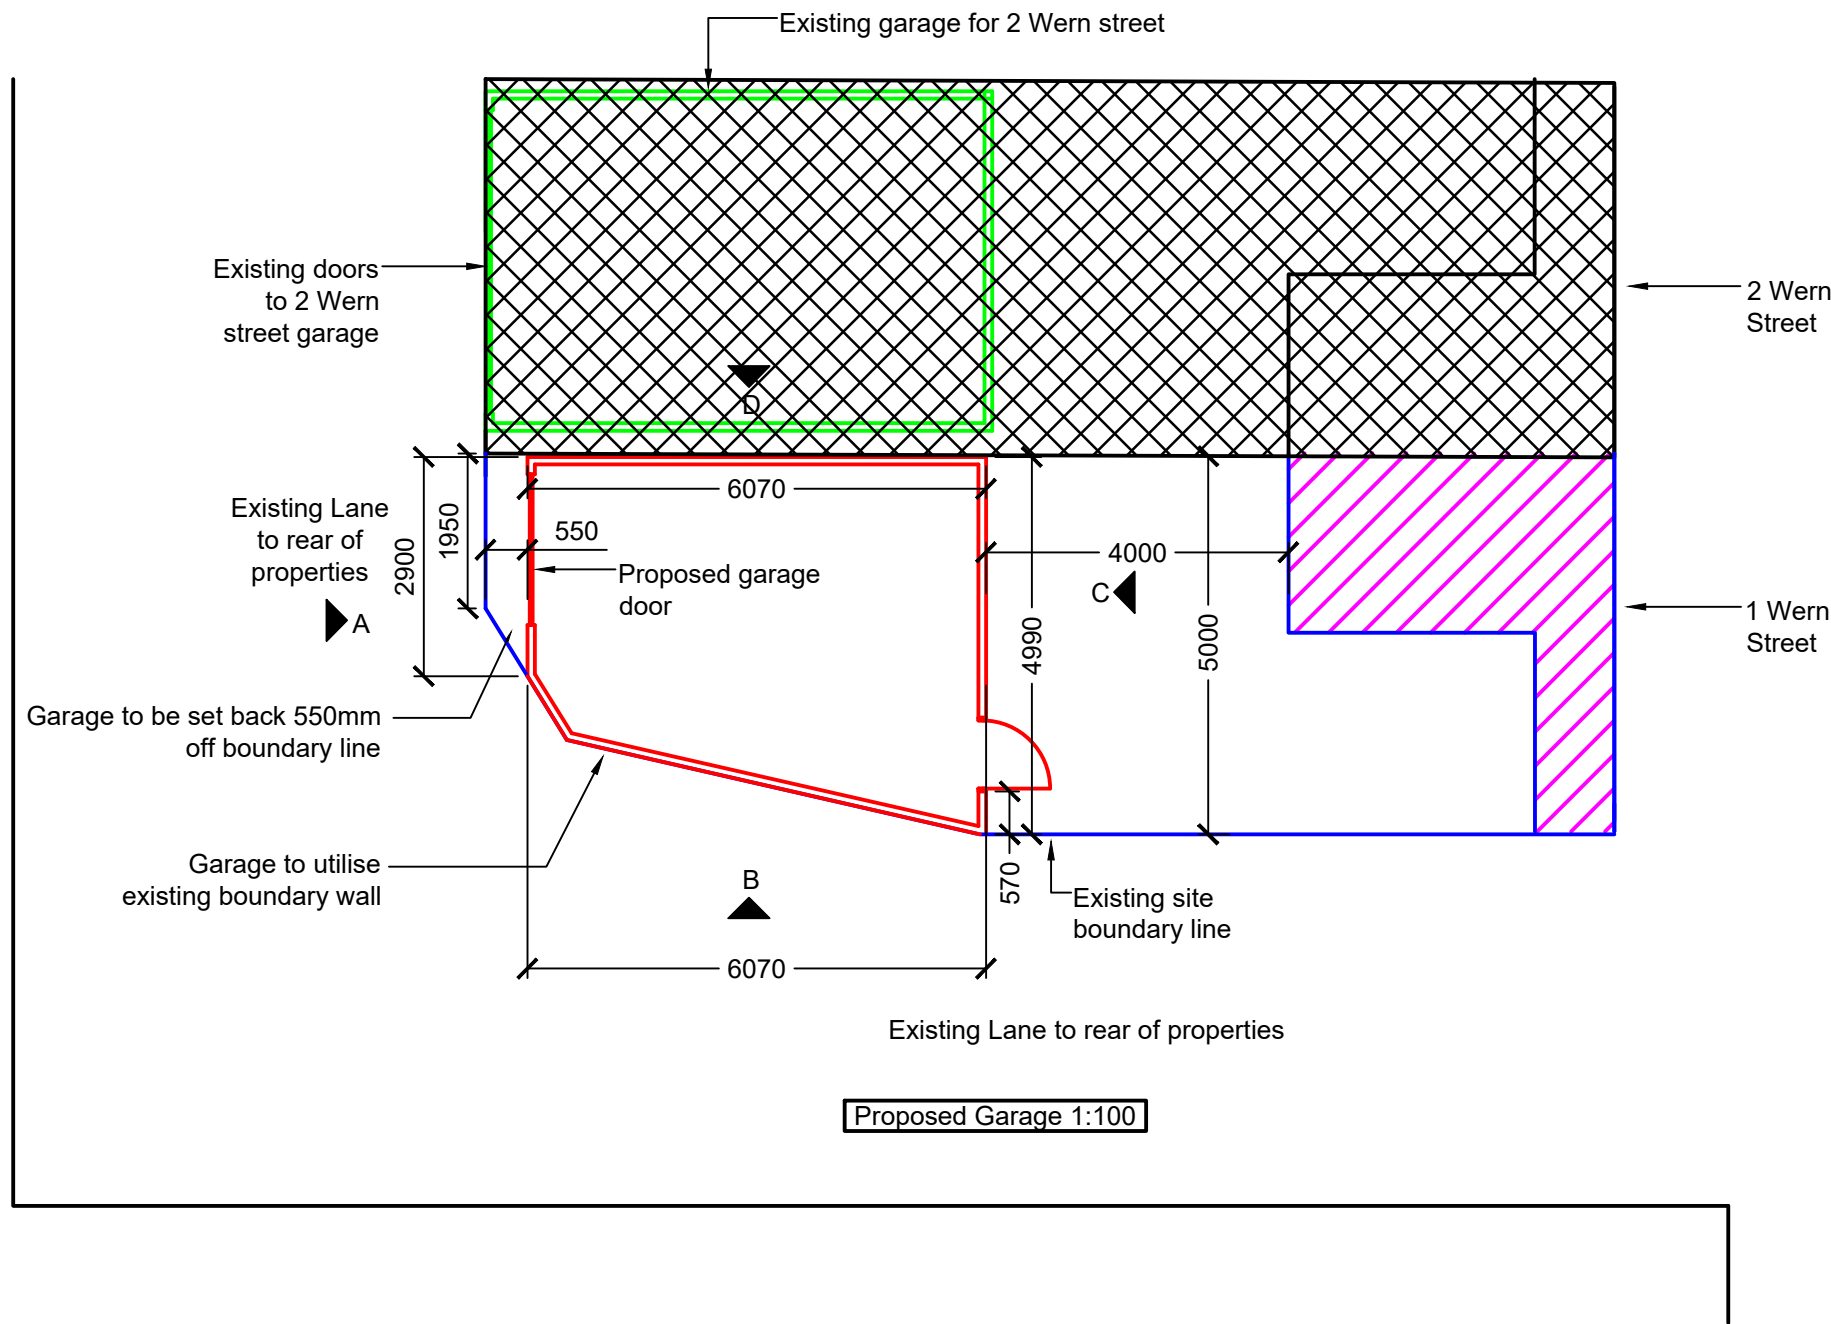


- Garage to be build with block work and rendered

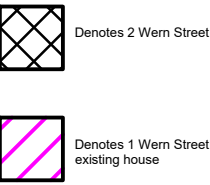

Revised following site survey	MB	Feb 23	P03
Revised to suit comments from planning	MB	Jan 23	P02

XMB
Consulting

Job Title
1 Wern Street

Drawing Title
Proposed Garage Layout

Scale @ A1 Date Status Revision
As Indicated June 22 Planning P03

Number
0013-XMB-V1-ZZ-DR-A-1000