


FRONT ELEVATION

SIDE ELEVATION

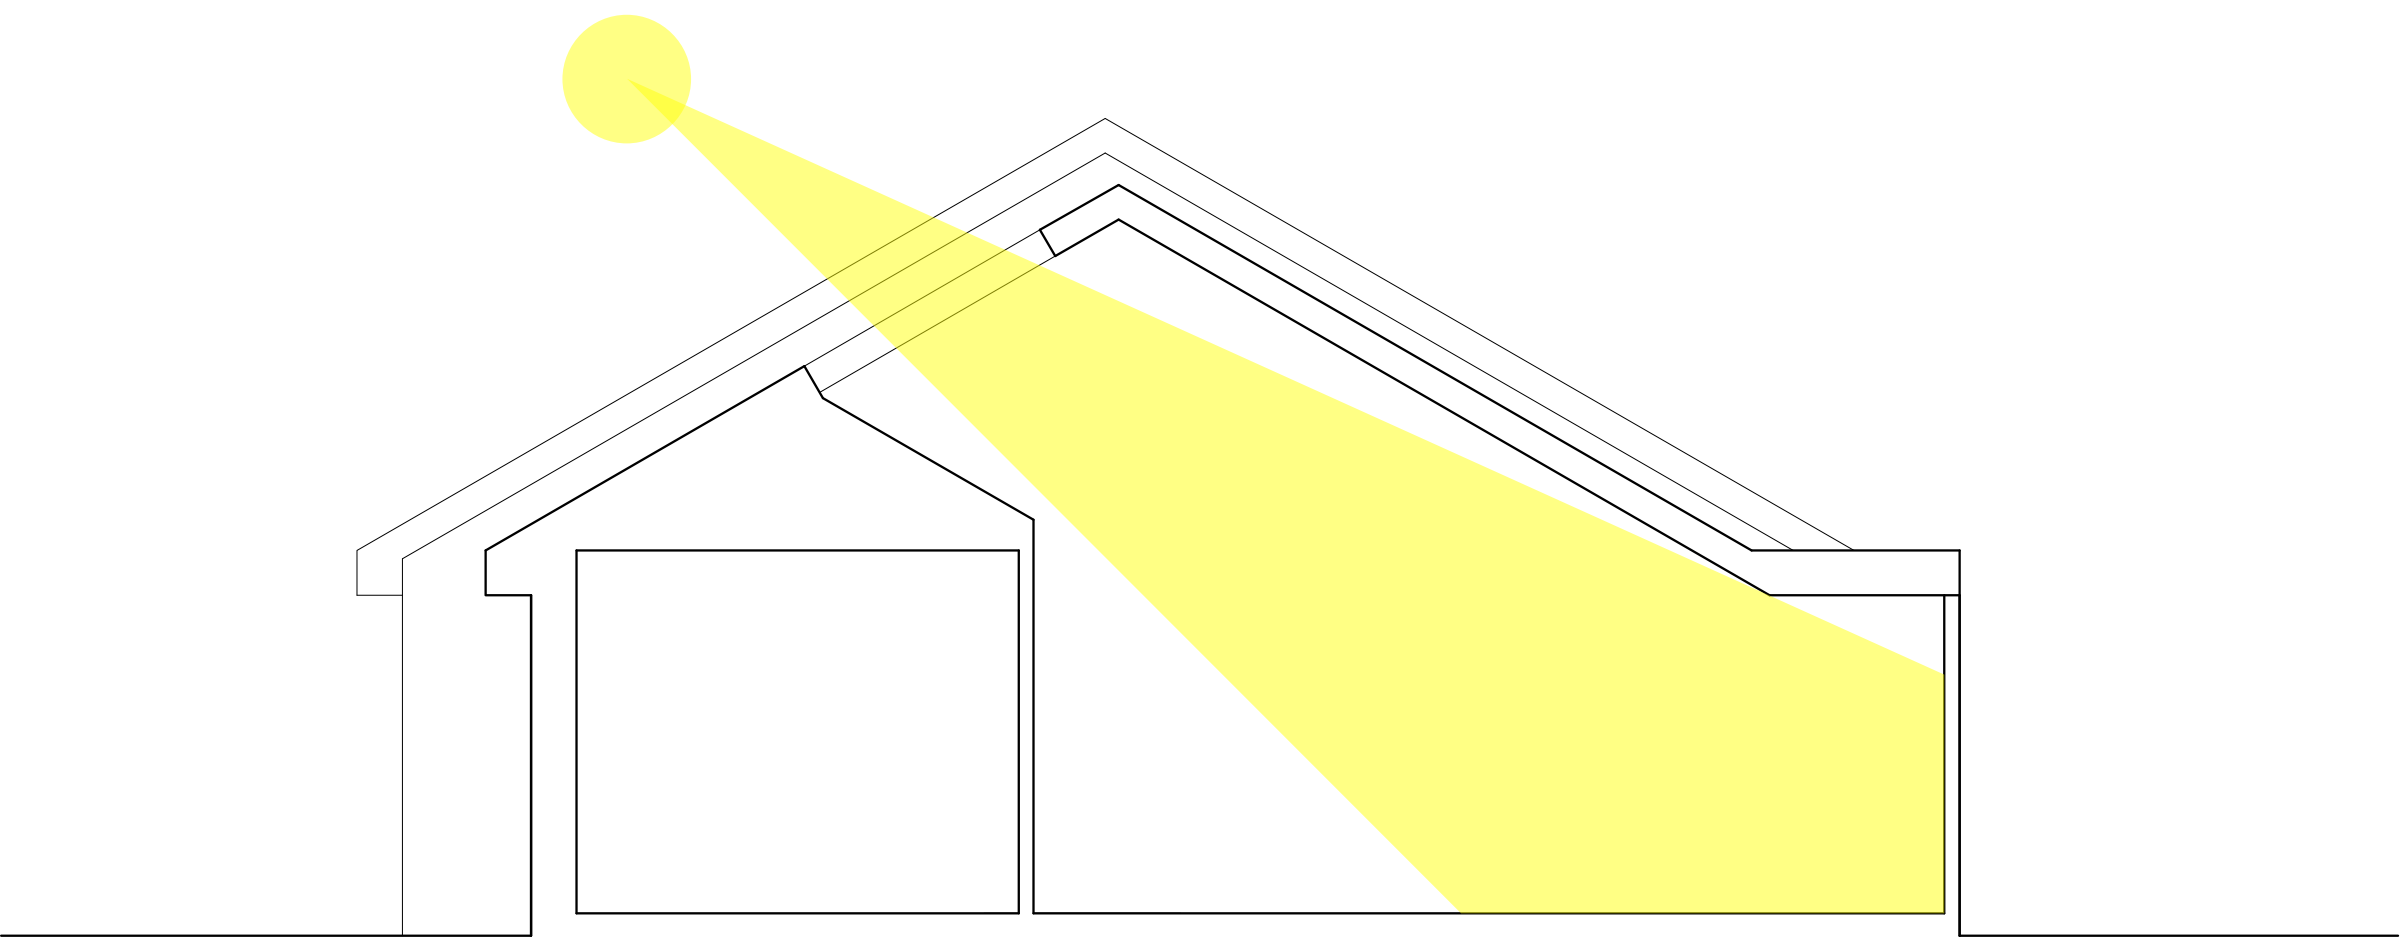

SECTION



REAR ELEVATION

SIDE ELEVATION

larch cladding feature panel

 George and Co.

Proposed extension to
2 High Trees, Trefechan,
Merthyr Tydfil CF48 2LE
for
Mr and Mrs Thomas

648.004	Proposed elevations		
planning	1:50@A1	Jan 2020	CG
1st Floor Woodfred Studios 62 High St Merthyr Tydfil CF37 8DE 07830328652 hello@georgeandco.studio www.georgeandco.studio			
DO NOT SCALE THIS DRAWING			©George and Co.