




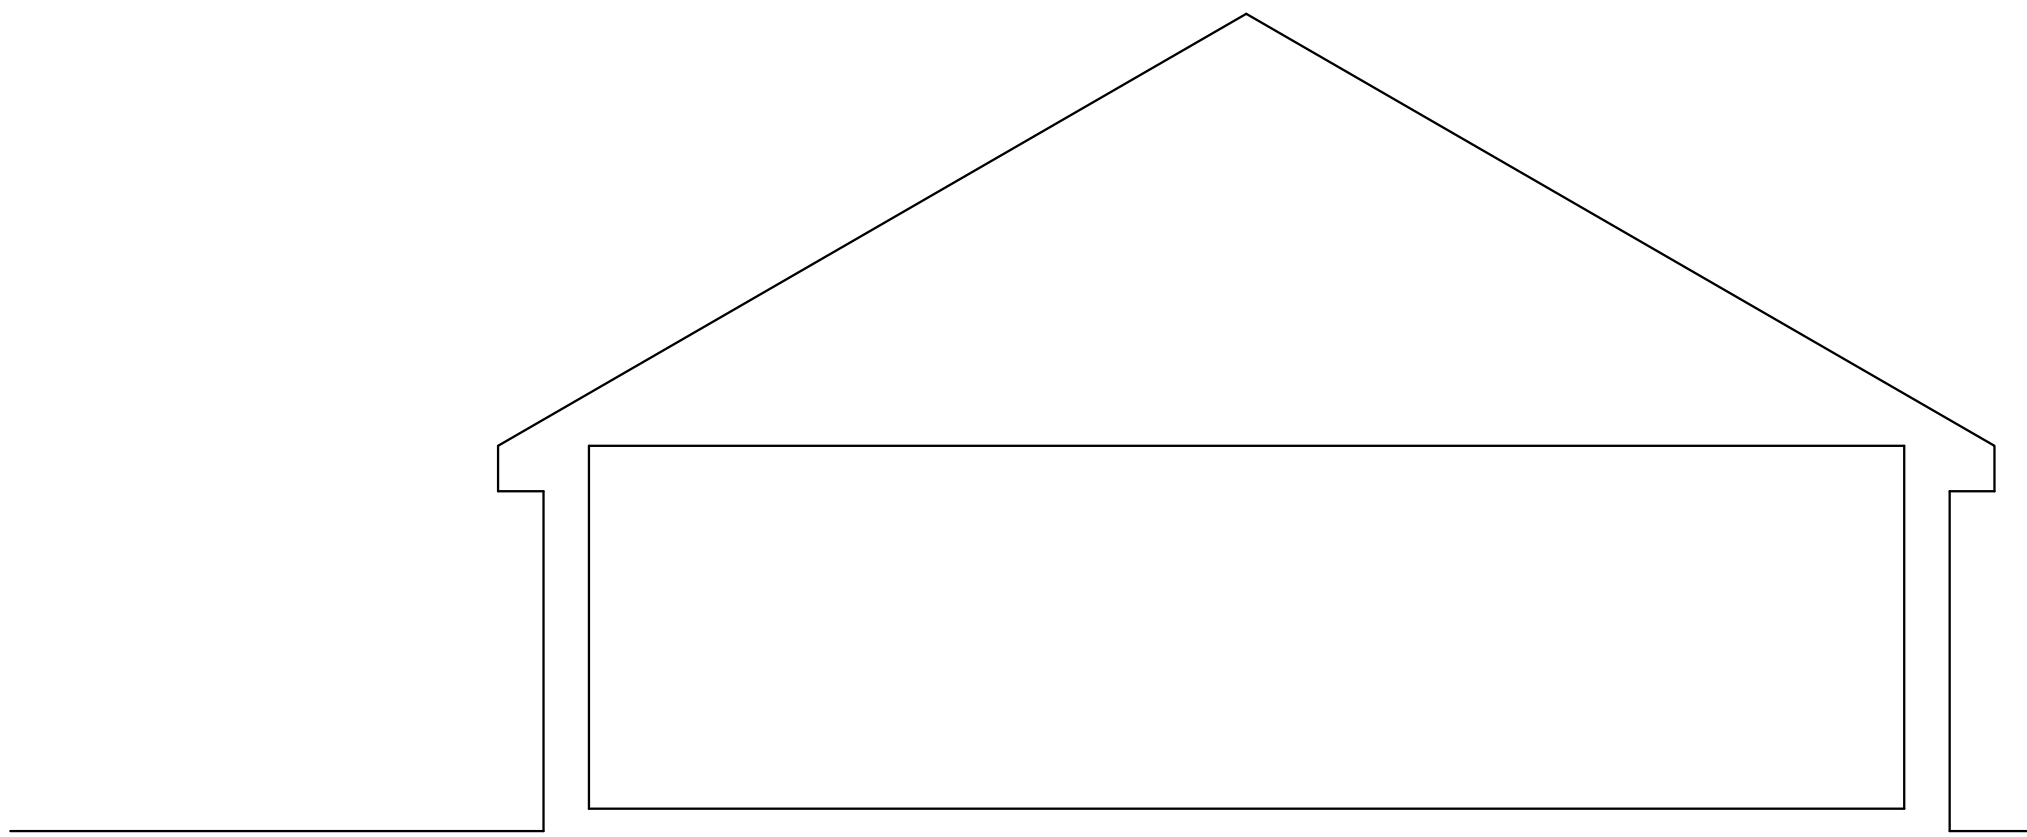


SECTION

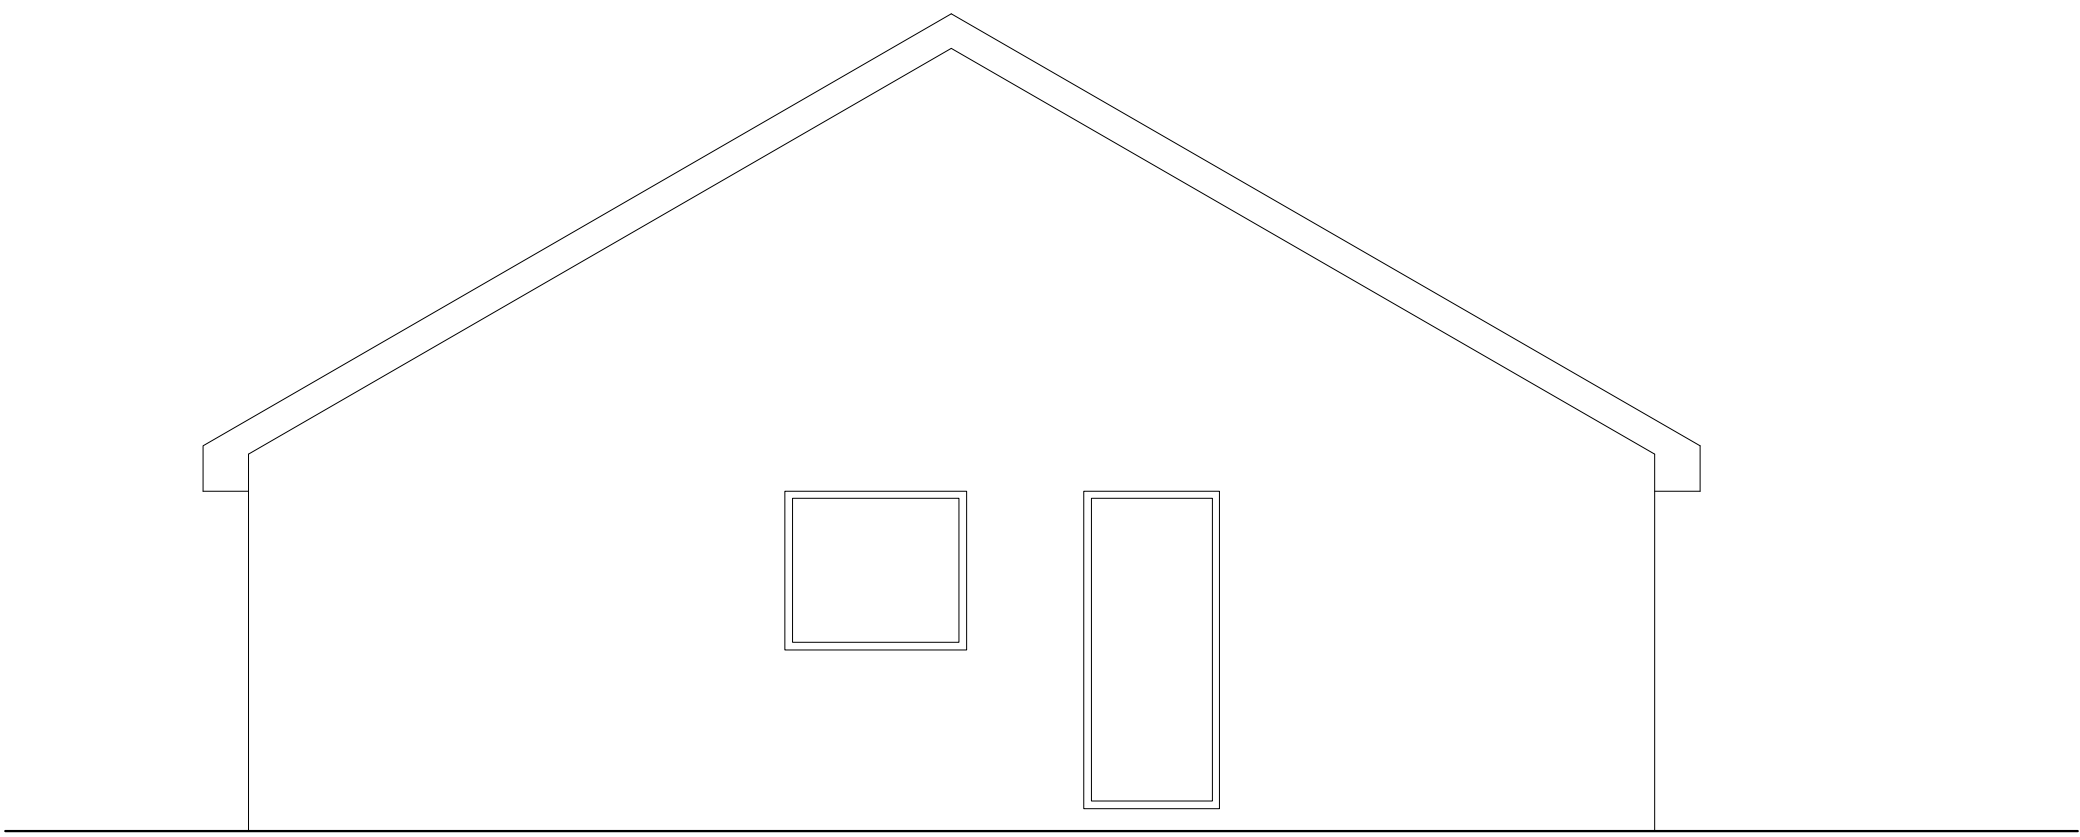


SIDE ELEVATION

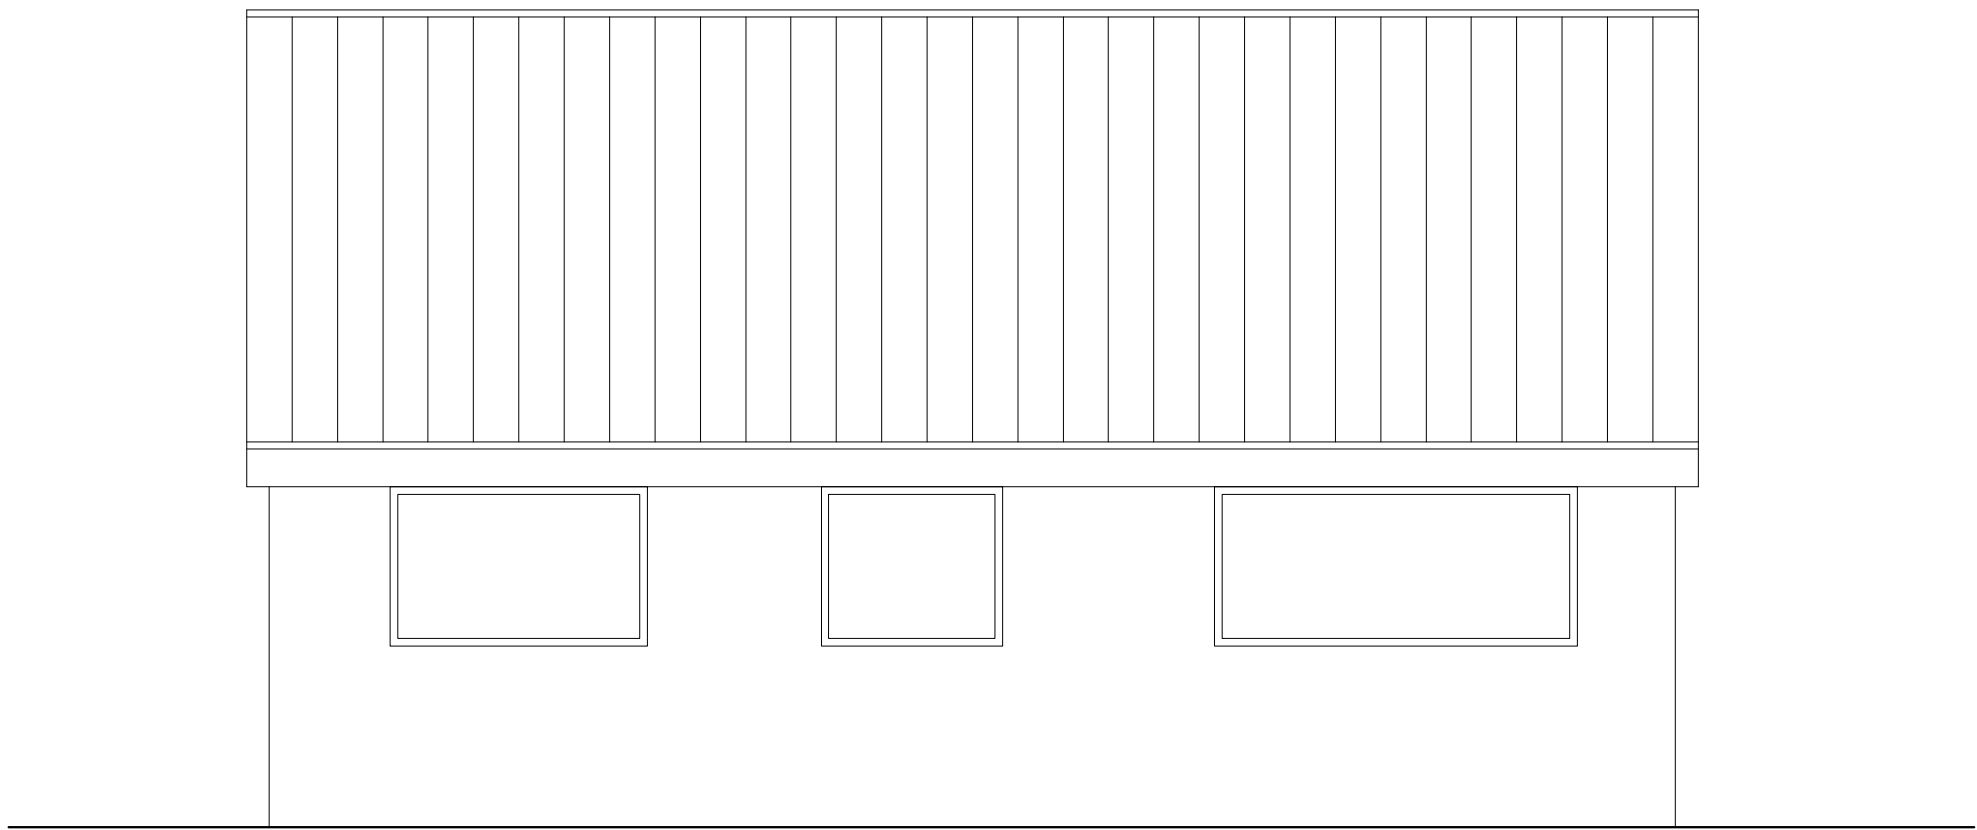

FRONT ELEVATION

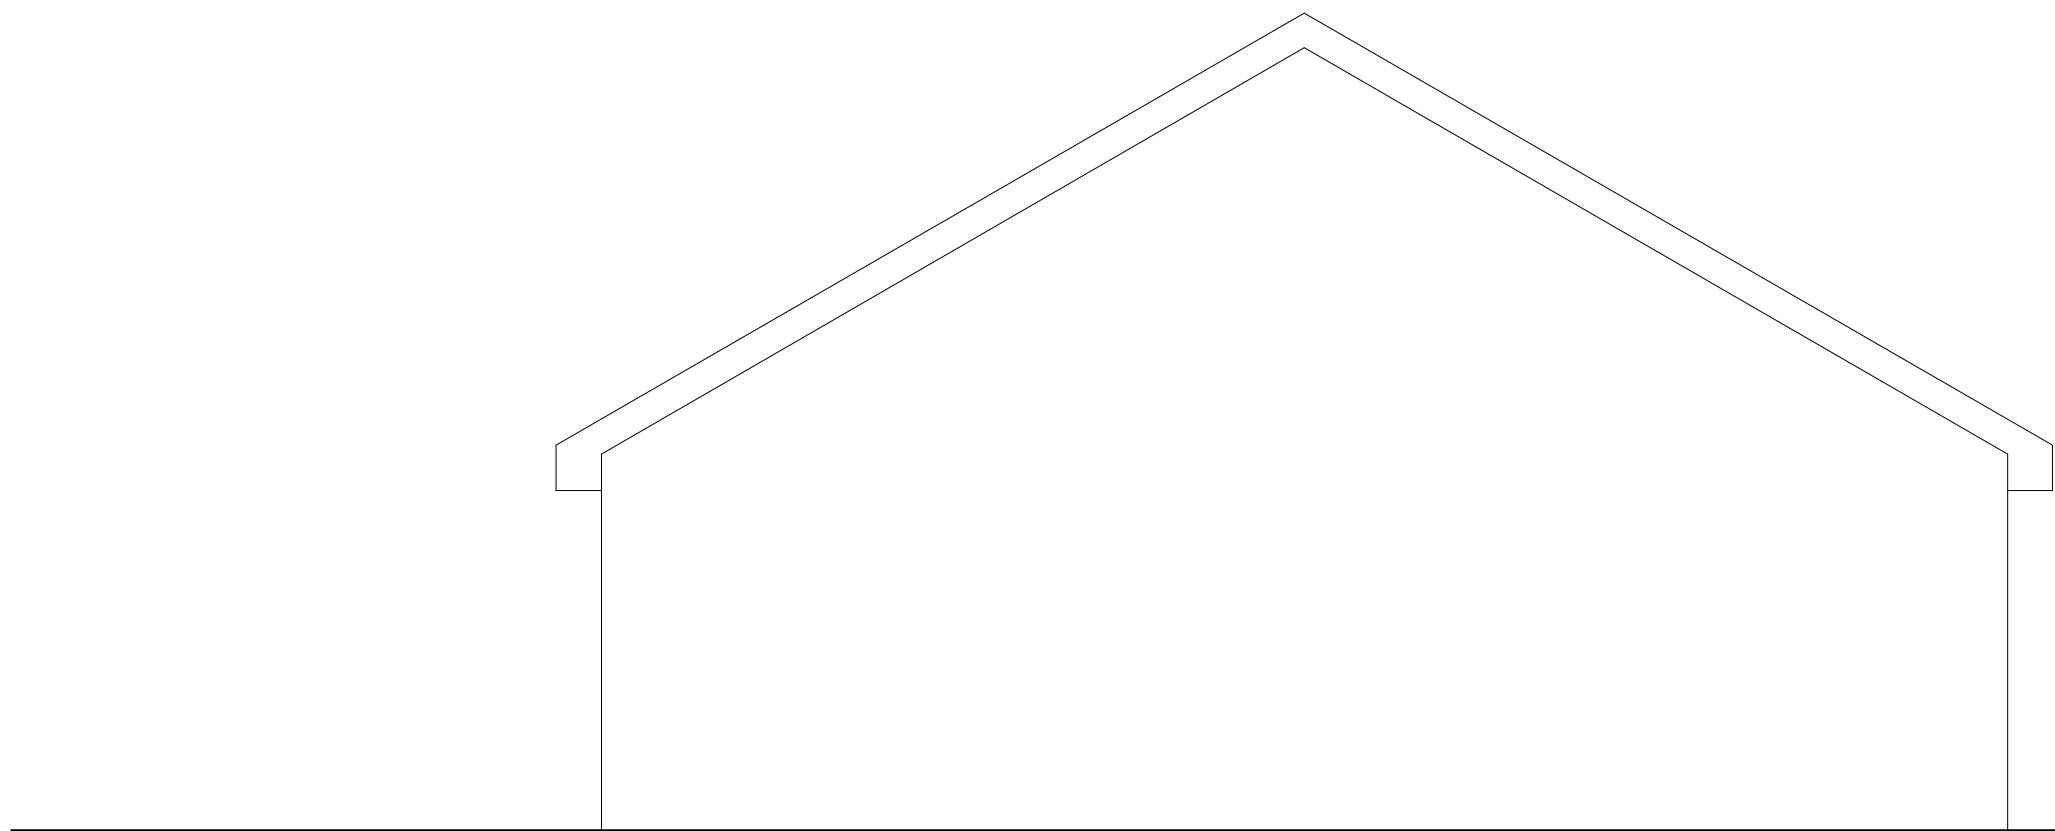

SIDE ELEVATION

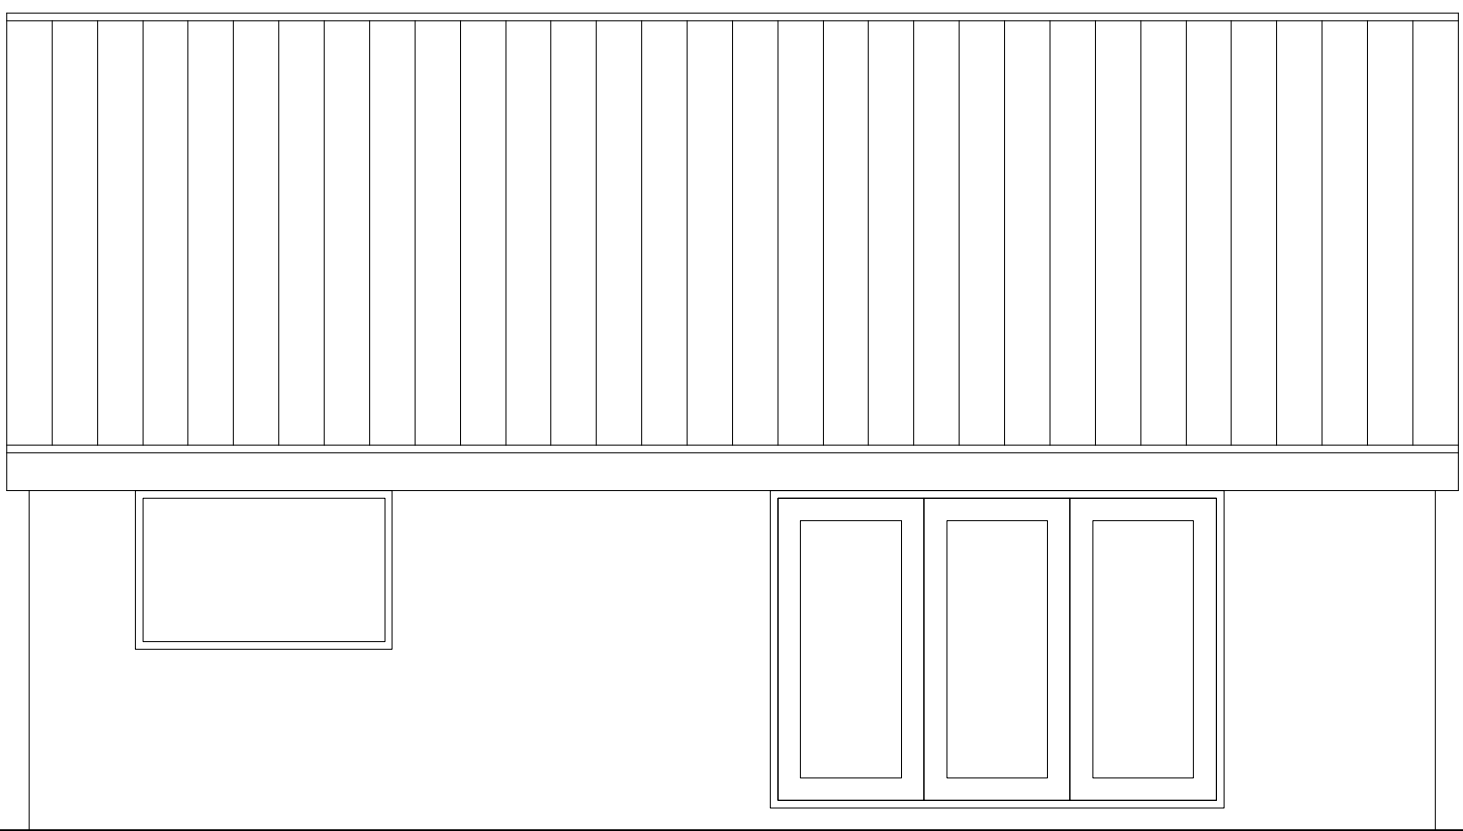

REAR ELEVATION



Proposed extension to
2 High Trees, Trefechan,
Merthyr Tydfil CF48 2LE
for
Mr and Mrs Thomas

648.002

Existing
elevations

planning

1:50@A1

Jan 2020

CG

1st Floor
Woodfired Studios 62 High St
Merthyr Tydfil CF37 8DE
07830328652
hello@georgeandco.studio
www.georgeandco.studio

DO NOT SCALE THIS DRAWING

©George and Co.