
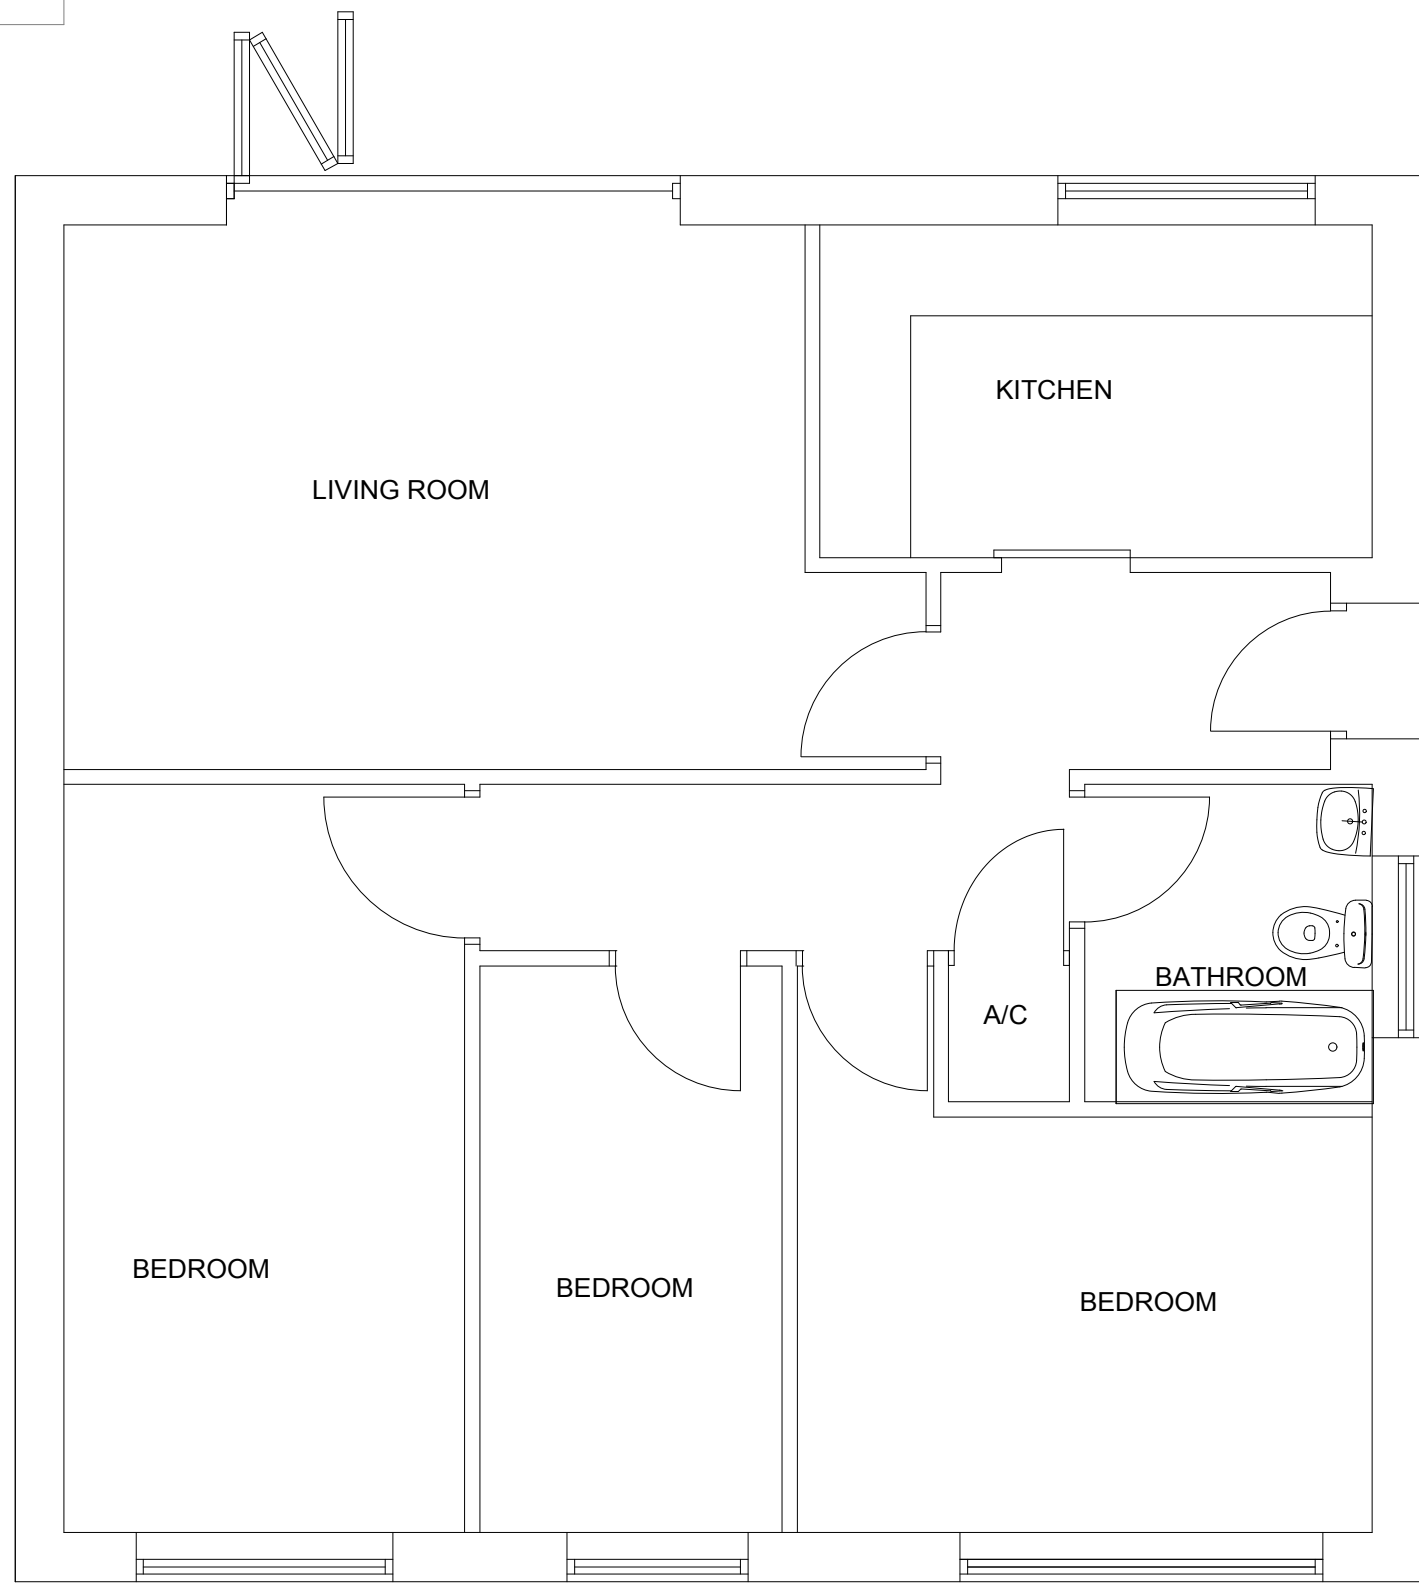
 


EXISTING GROUND FLOOR PLAN

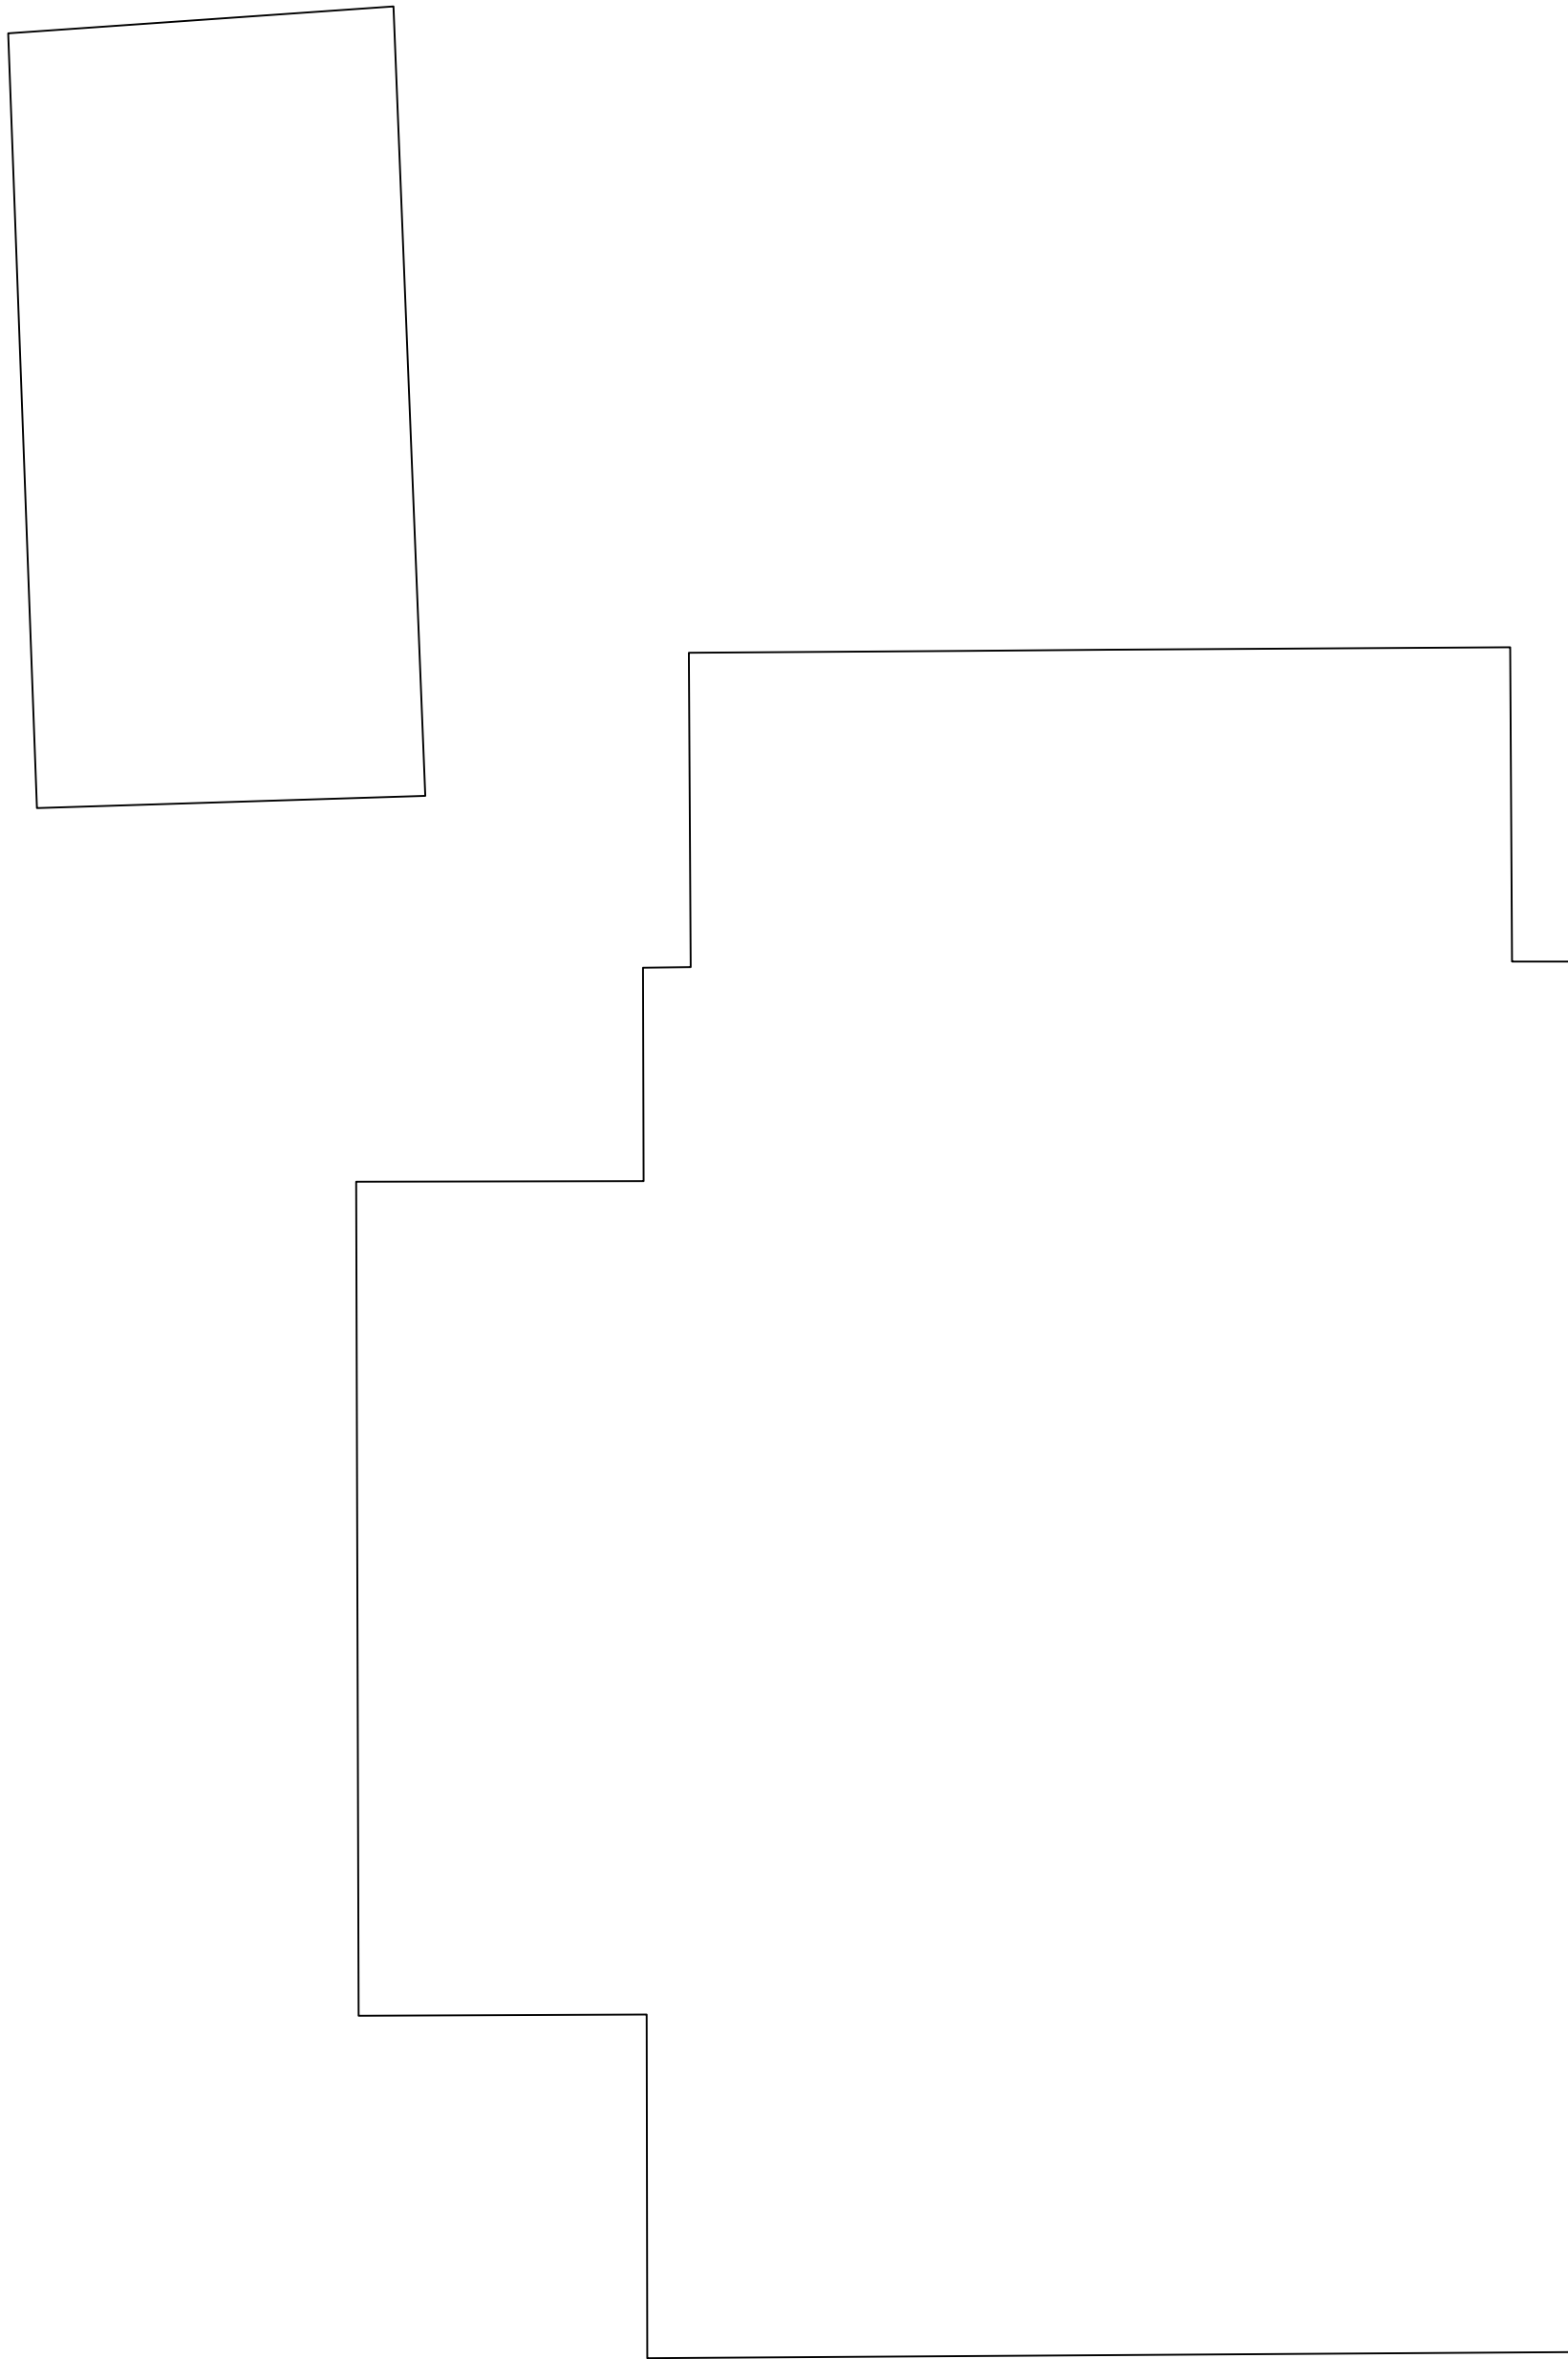

Proposed extension to
2 High Trees, Trefechan,
Merthyr Tydfil CF48 2LE
for
Mr and Mrs Thomas

648.001	Existing plans		
planning	1:50@A1	Jan 2020	CG
1st Floor Woodfired Studios 62 High St Merthyr Tydfil CF37 8DE 07830328652 hello@georgeandco.studio www.georgeandco.studio			
DO NOT SCALE THIS DRAWING			©George and Co.