




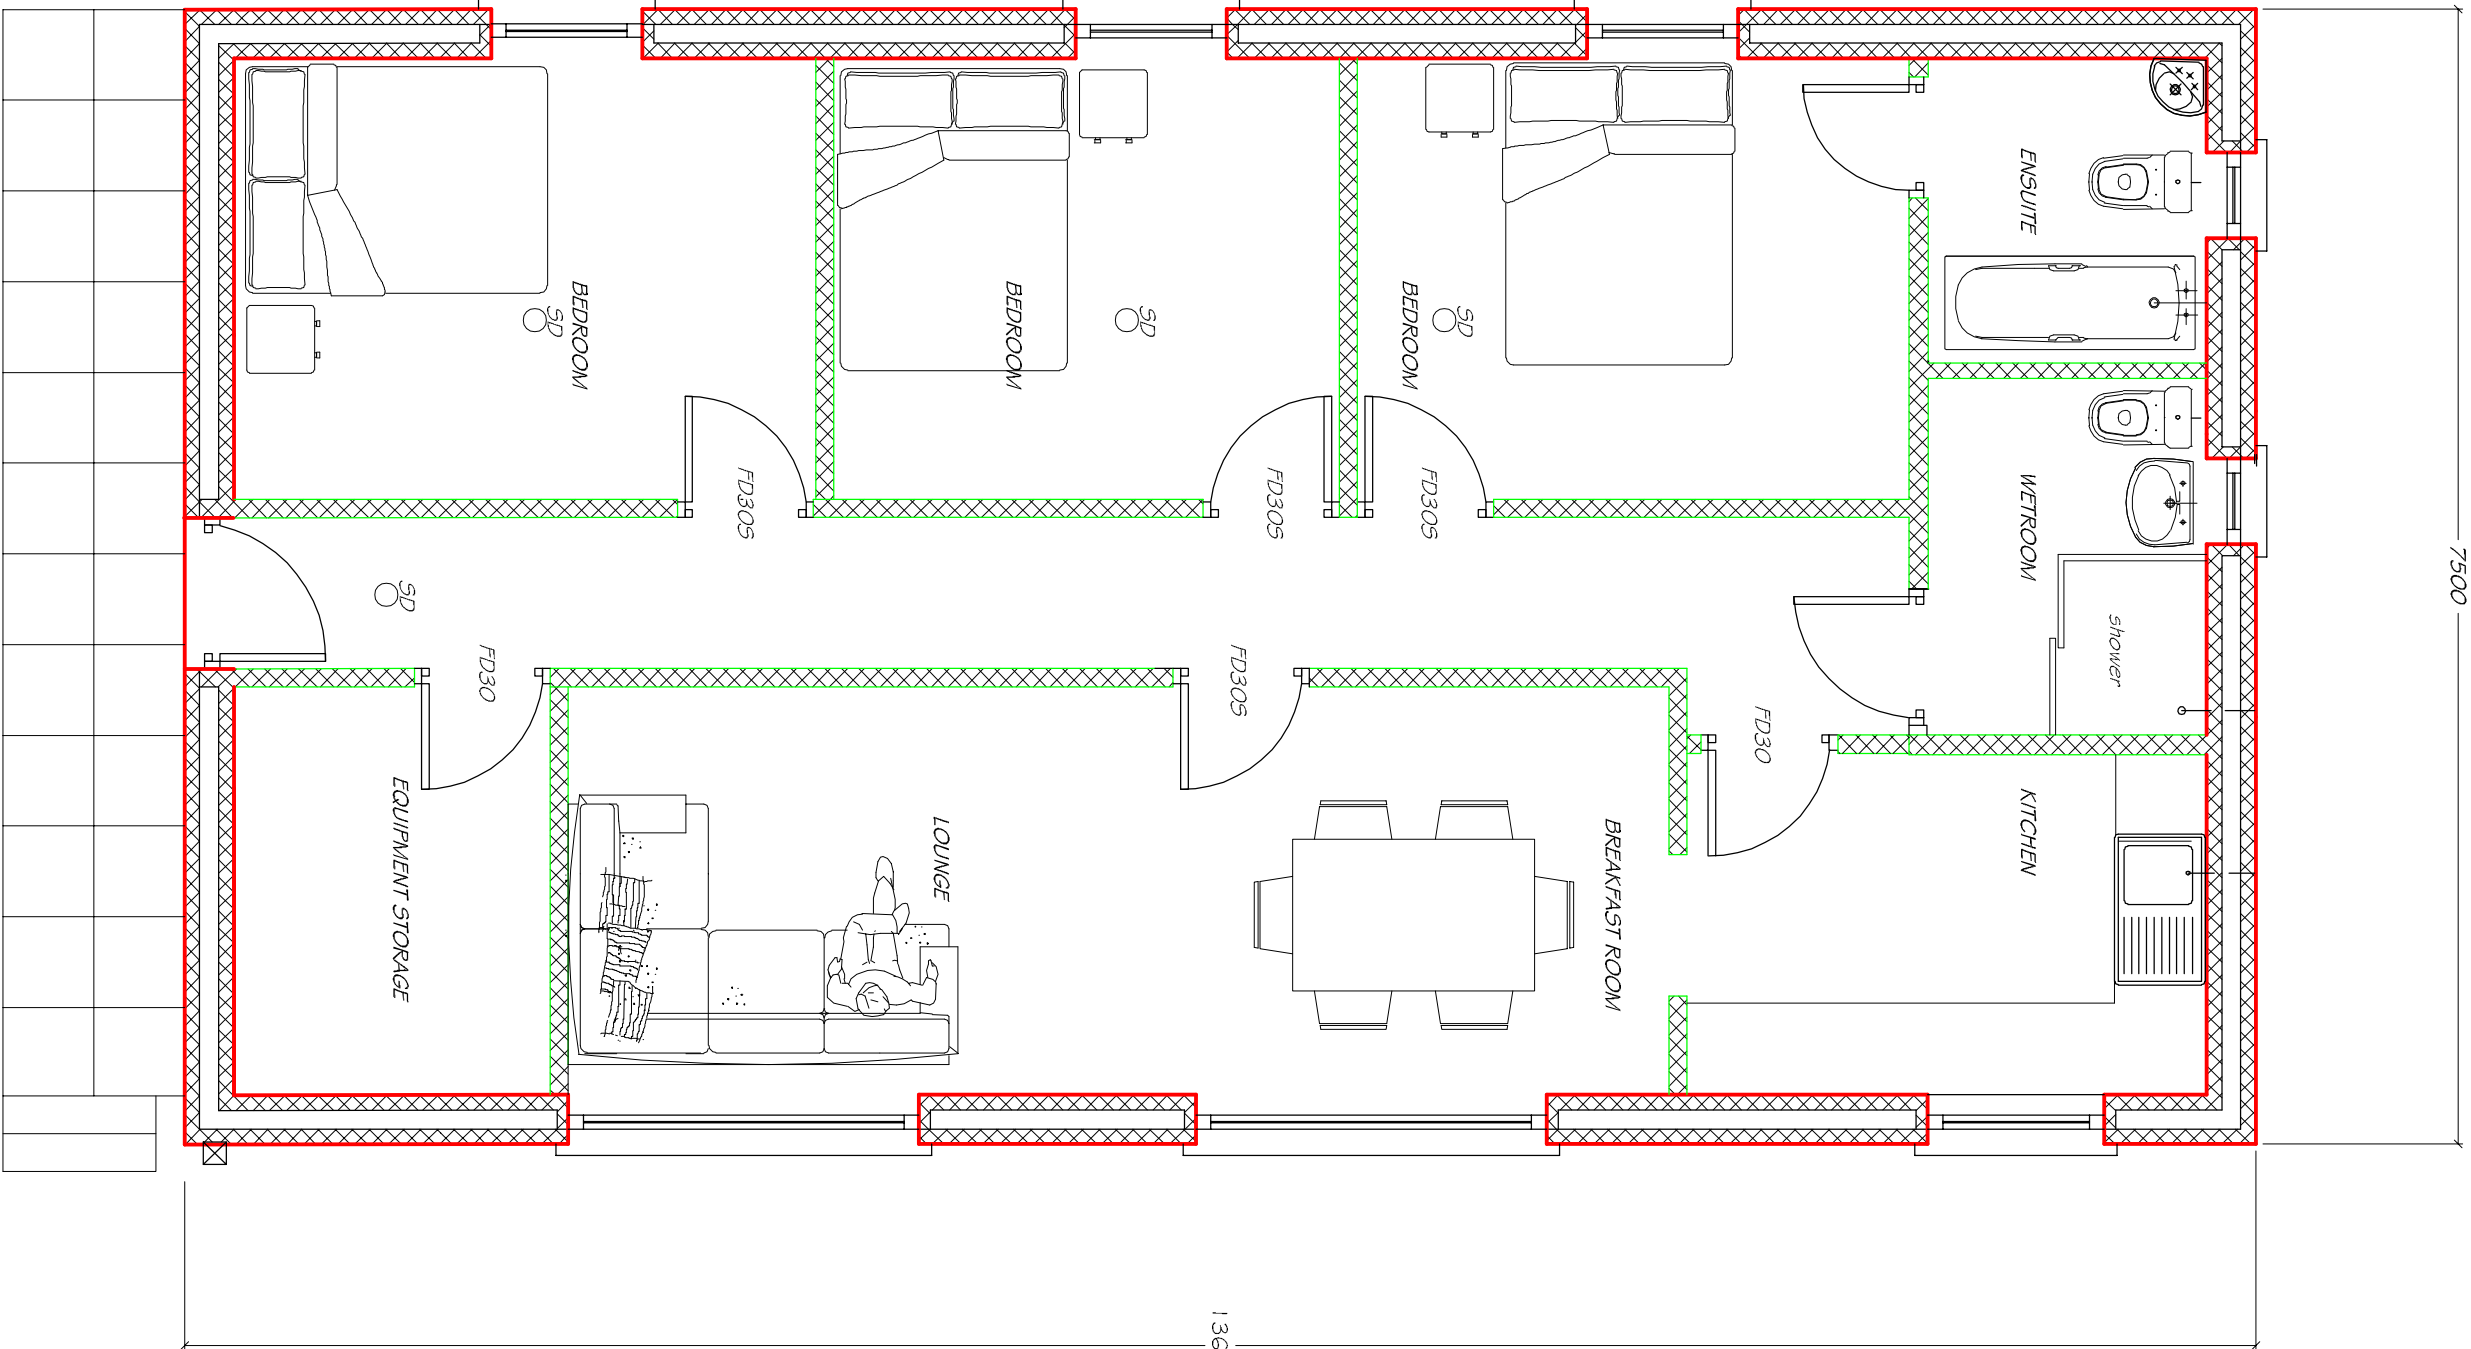


PROPOSED FLOOR PLAN 1:50

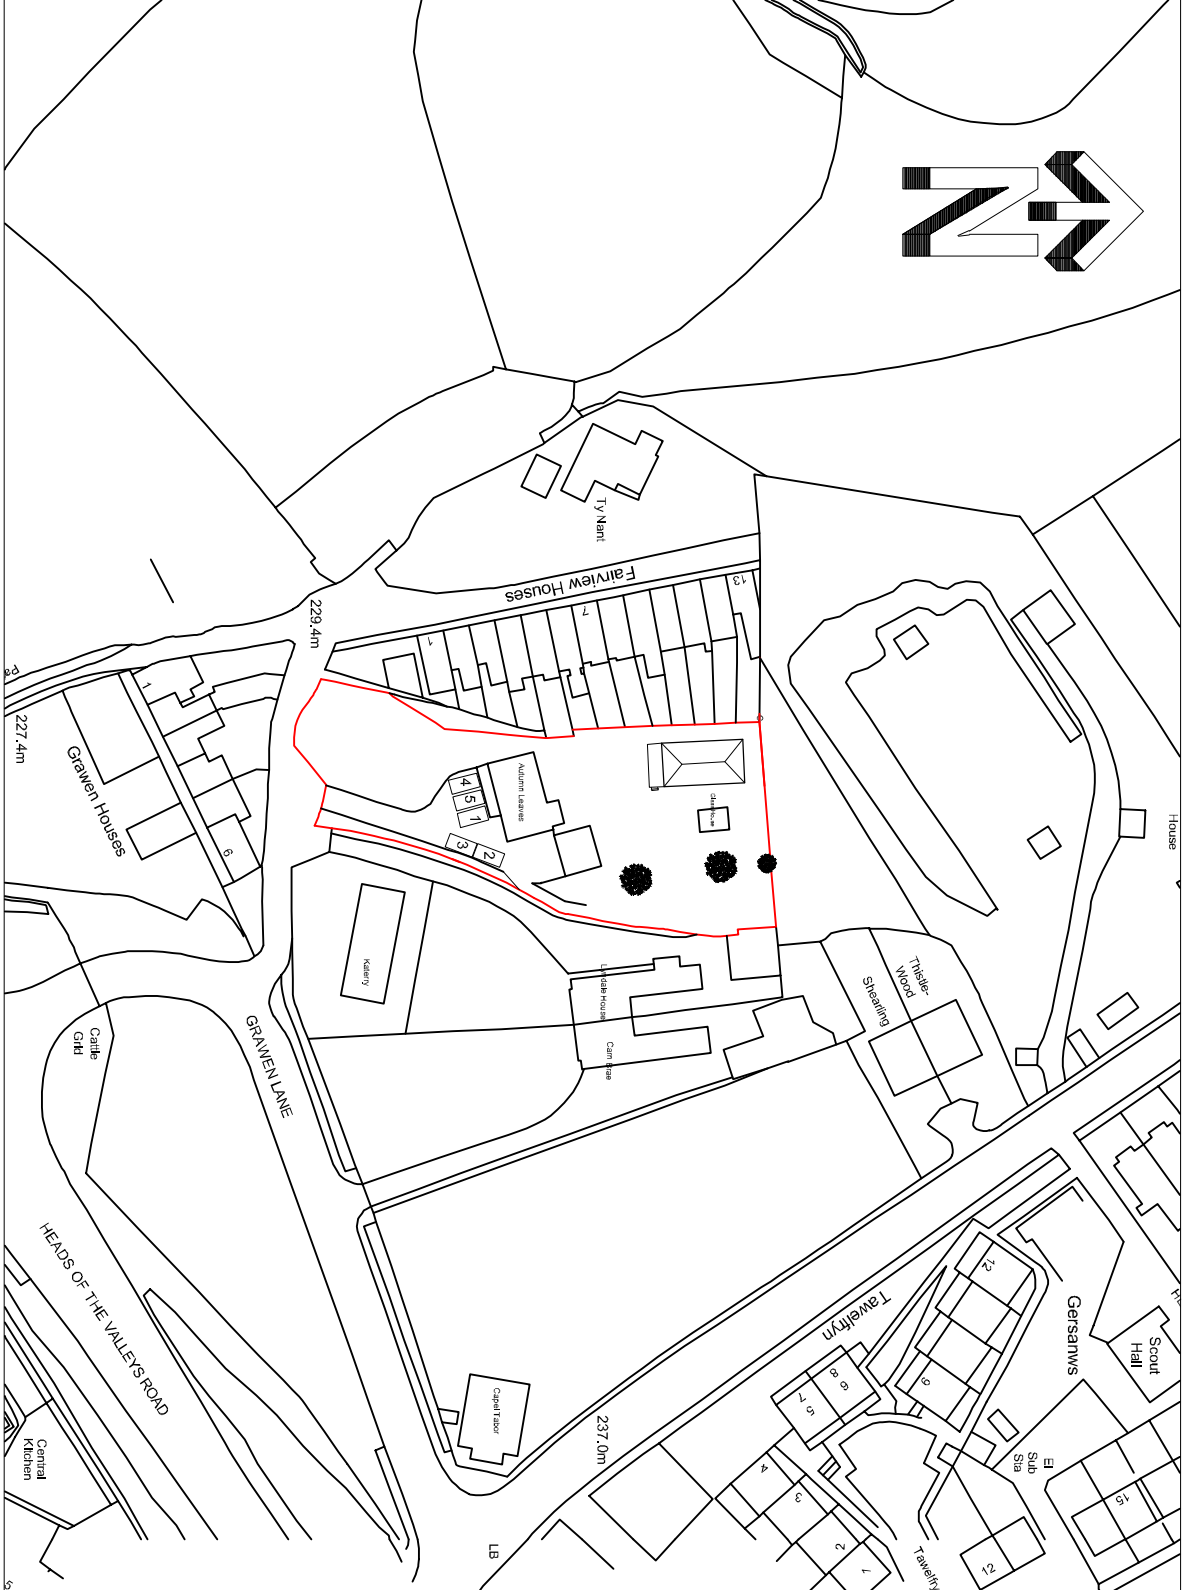


LOCATION PLAN 1:1250

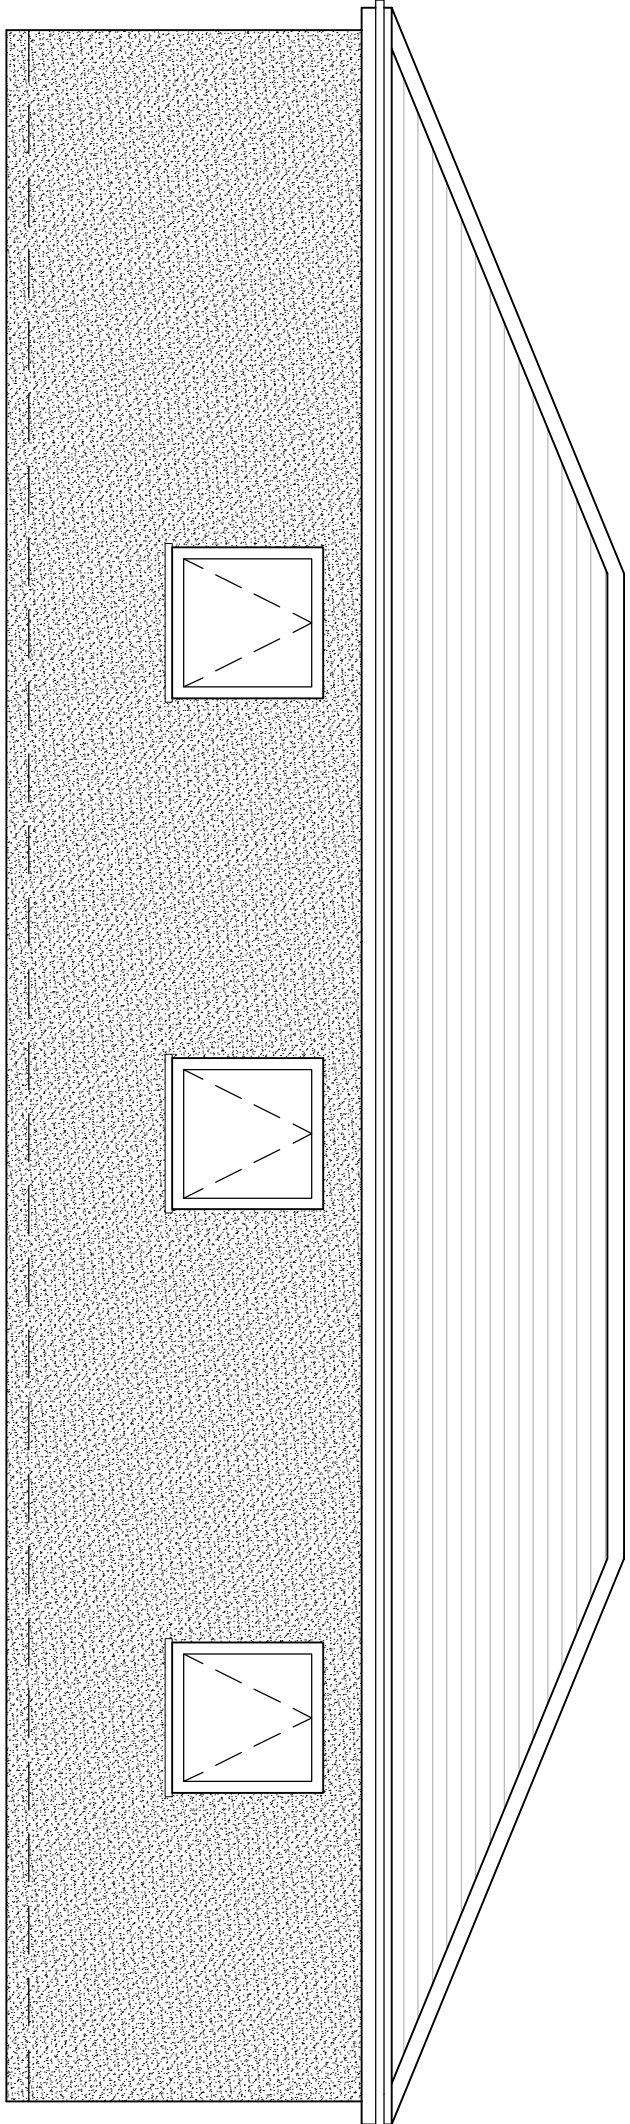


PROPOSED NORTHERN ELEVATION 1:50

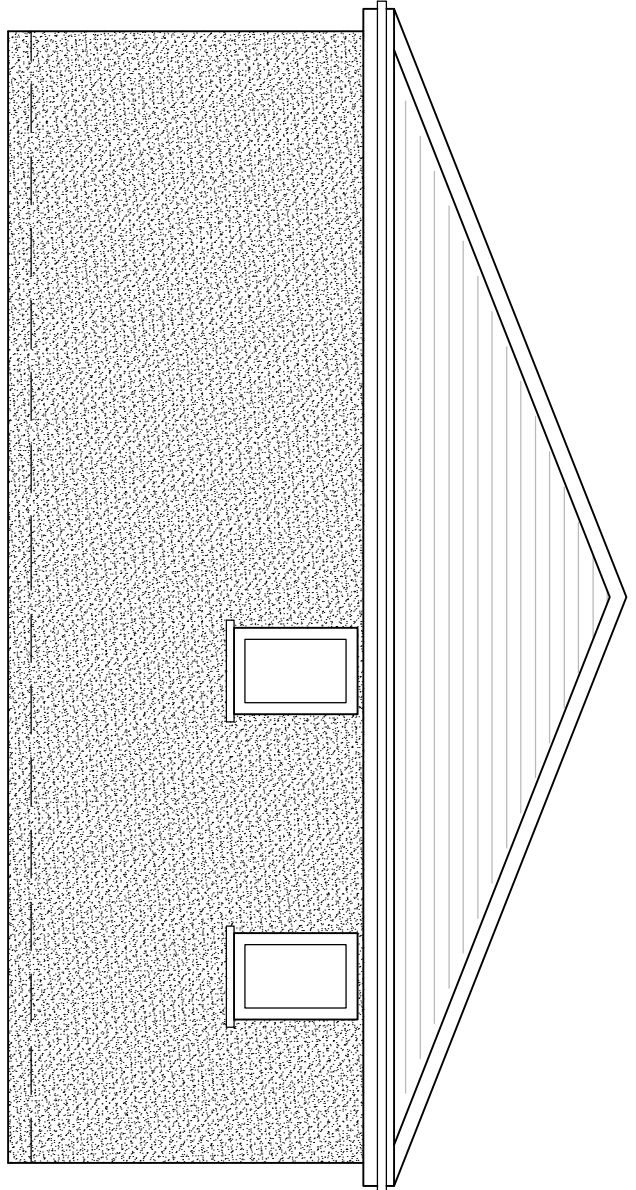


PROPOSED EASTERN SIDE ELEVATION 1:50

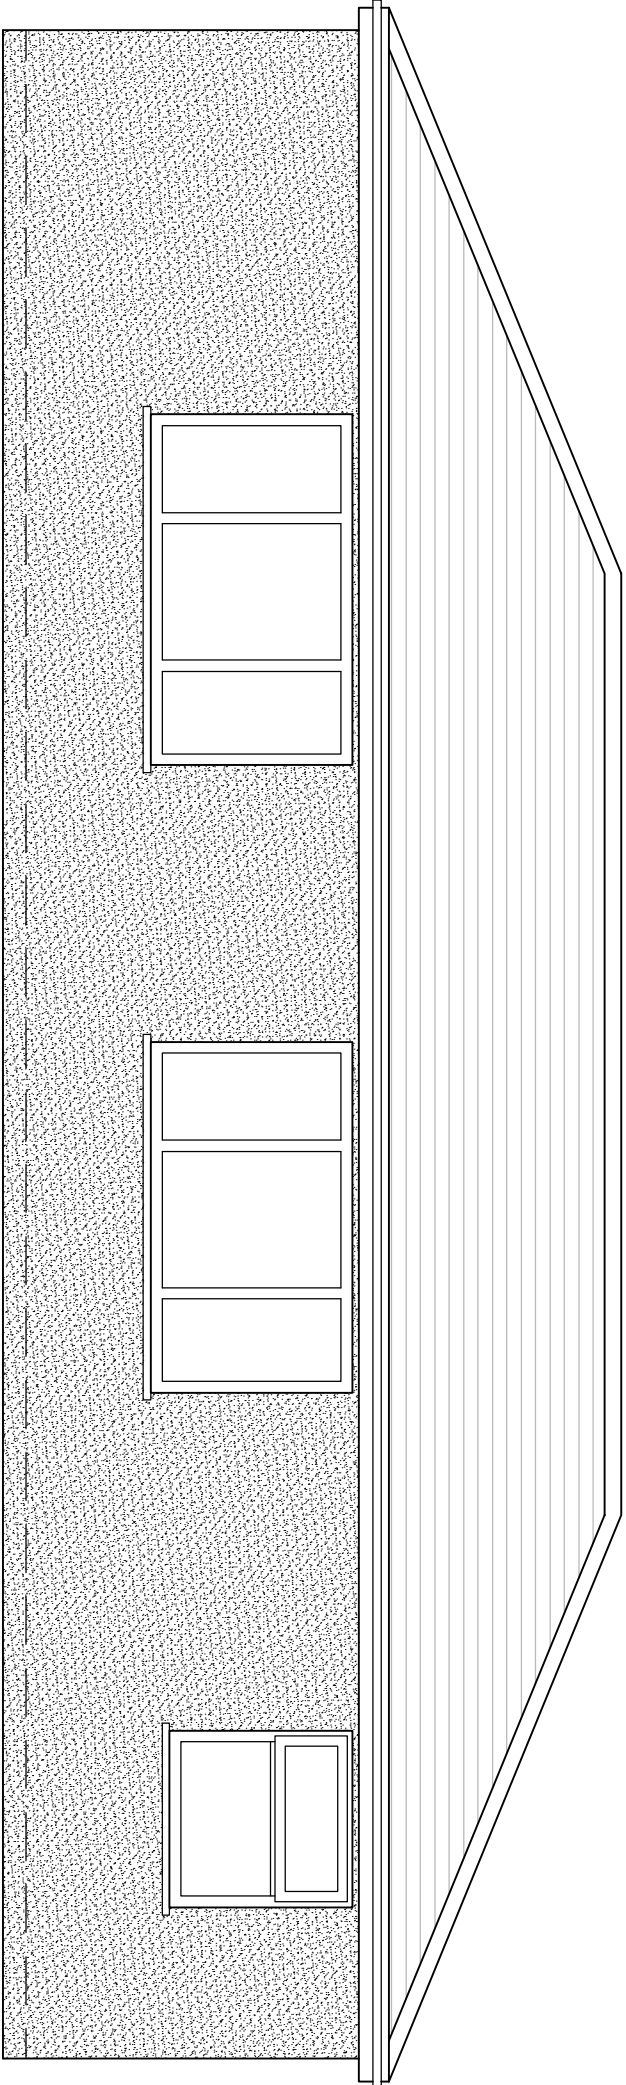


PROPOSED SOUTHERN ELEVATION 1:50

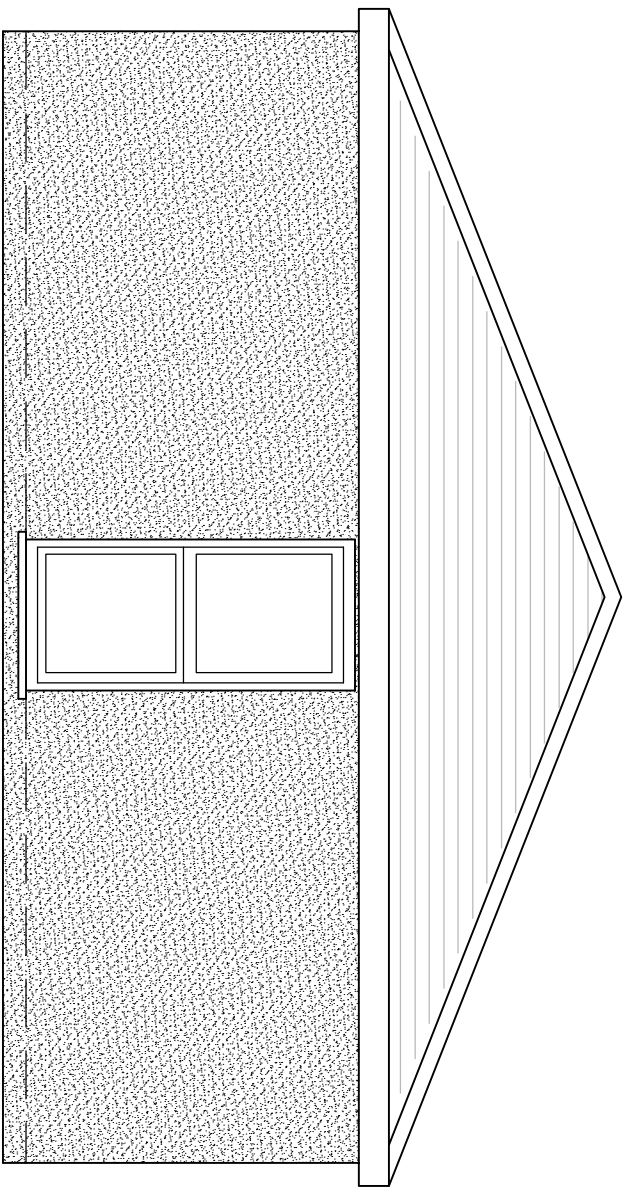

PROPOSED WESTERN SIDE ELEVATION 1:50

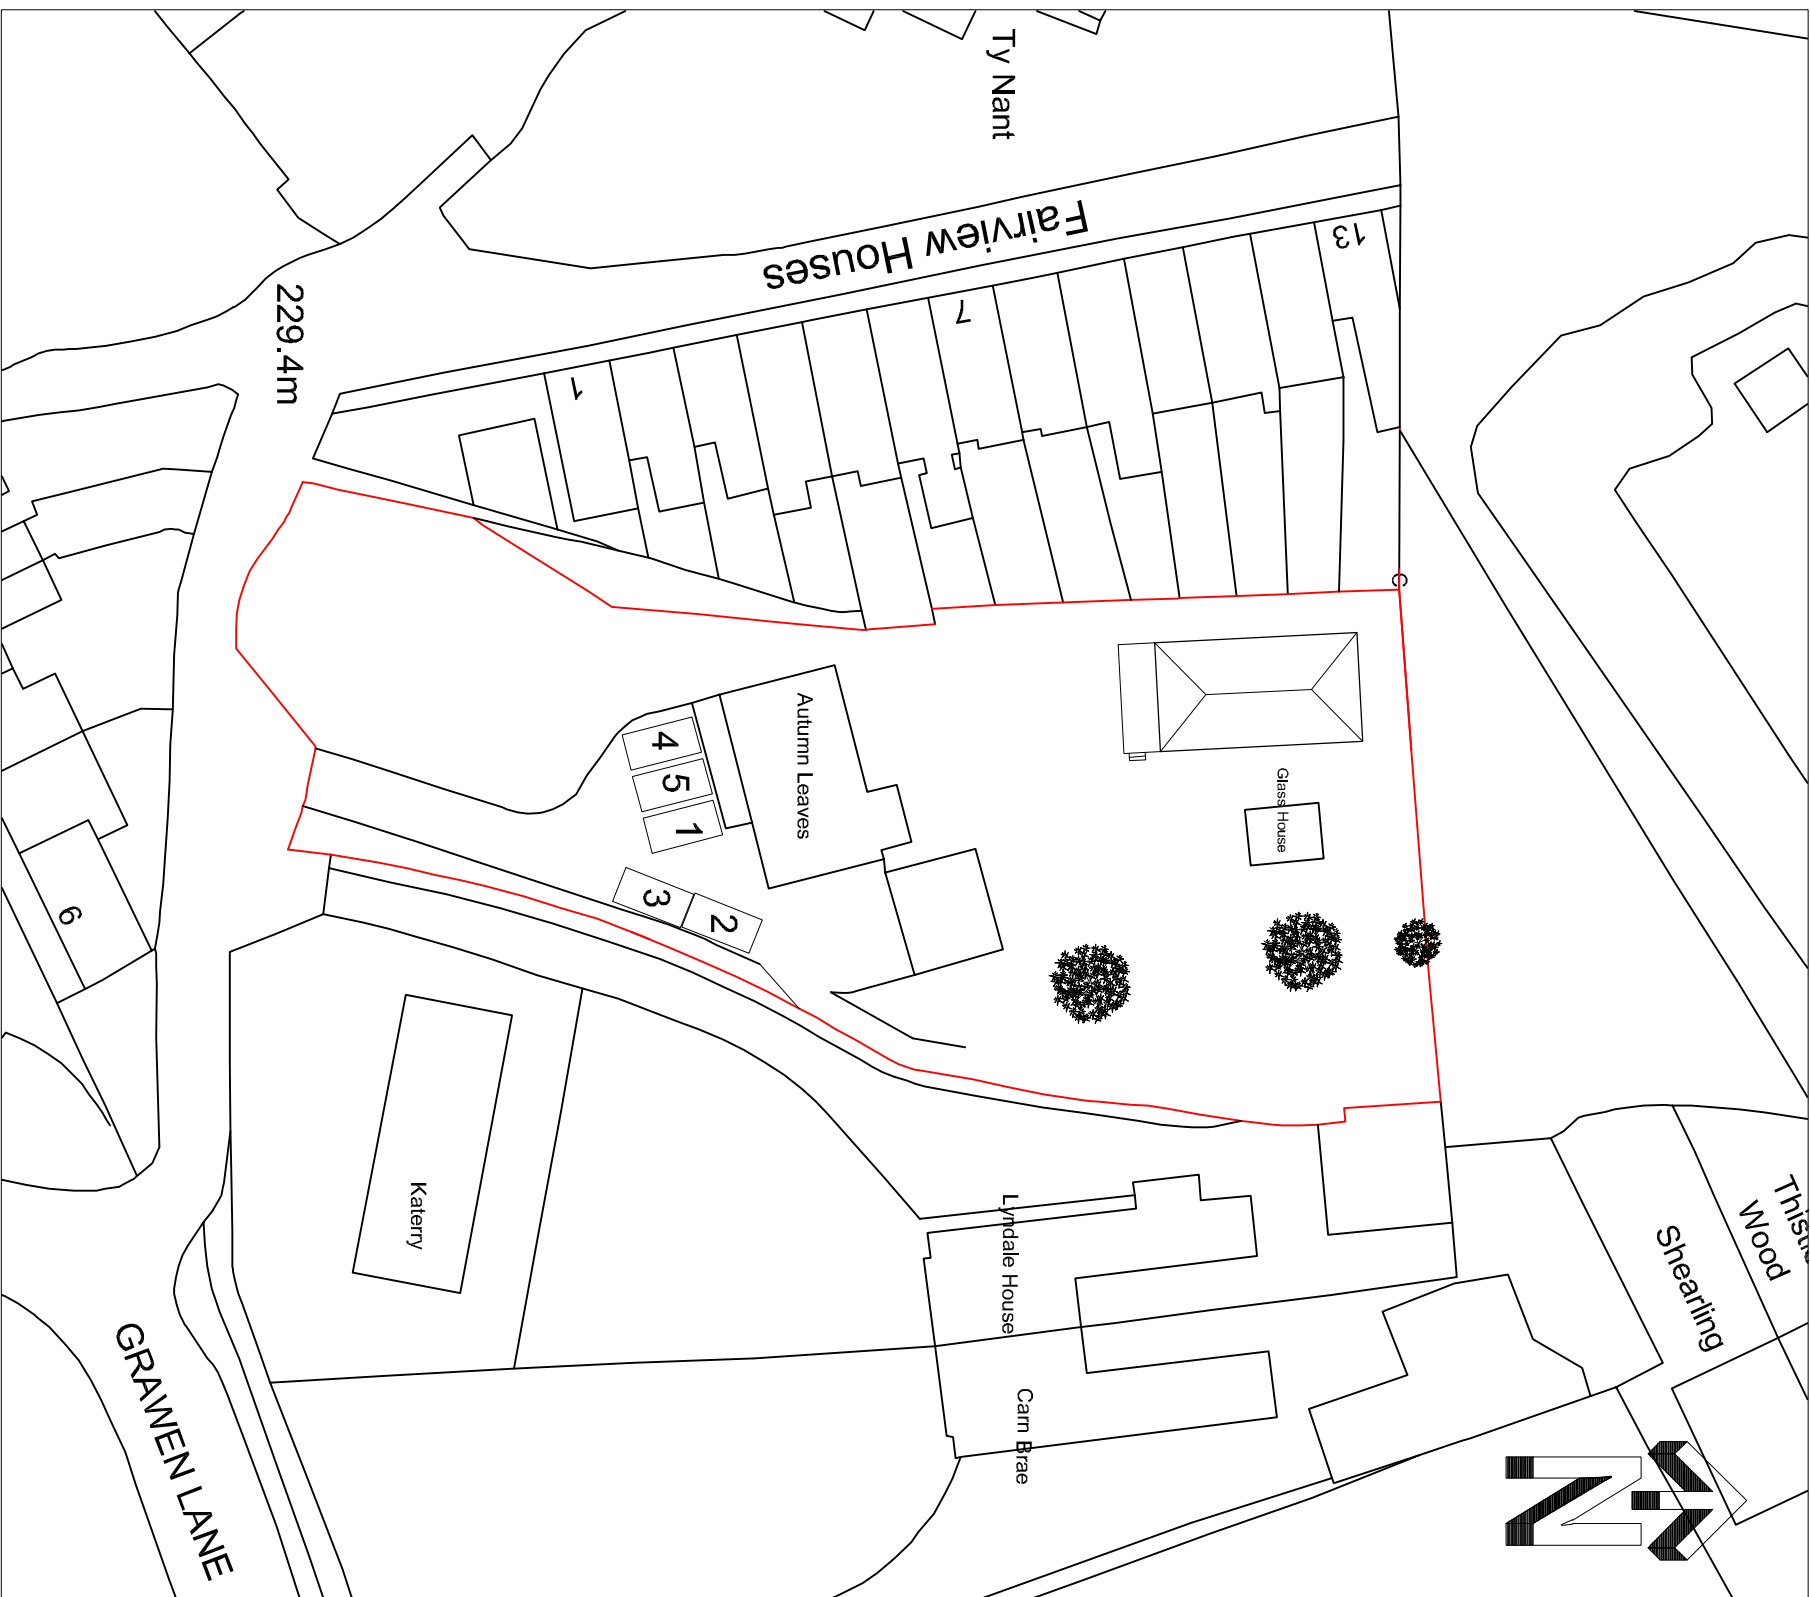

EXISTING SITE LAYOUT 1:500

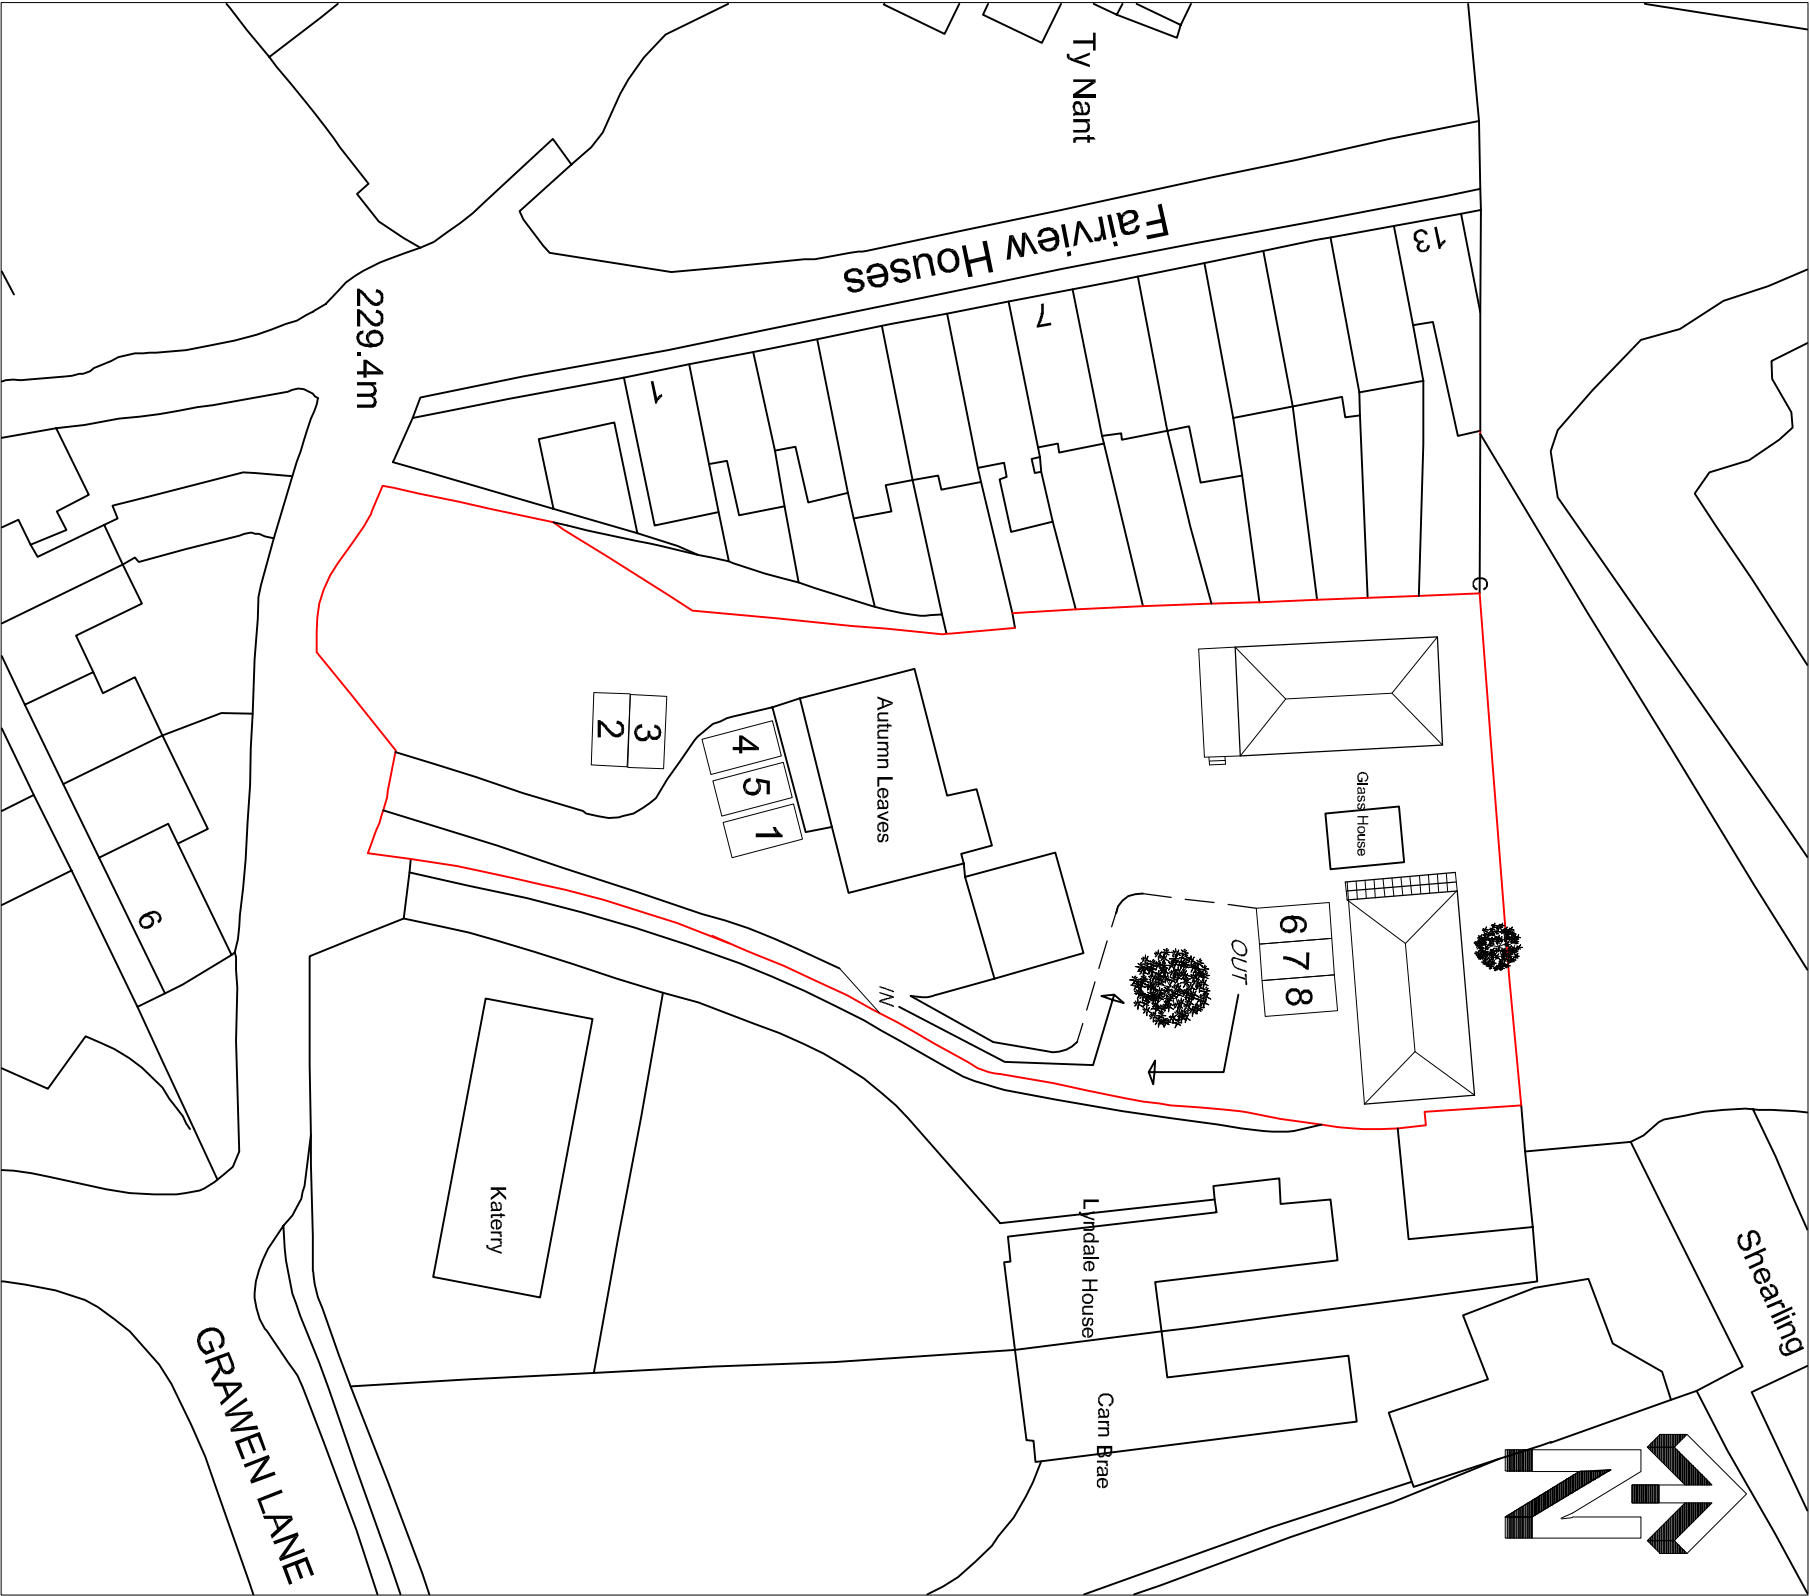

PROPOSED SITE LAYOUT 1:500

EXTERNAL FINISHES:
CONCRETE TILES COLOUR TO BLEND WITH THOSE THAT SURROUND THE SITE.
UPVC
WALLS:
CAVITY CONSTRUCTION WITH SAC RENDER AND DASH EXTERNALLY;
UPVC DOUBLE GLAZED.

Client:

MR C TOVEY

Project:

PROPOSED HOLIDAY ACCOMODATION AT: 'AUTUMN LEAVES', CEFN COED, MERTHYR TYDFIL

Drawing Title:

EXISTING & PROPOSED PLANS & ELEVATIONS

Date:

MAY 2021