





PROPOSED STREET SCENE

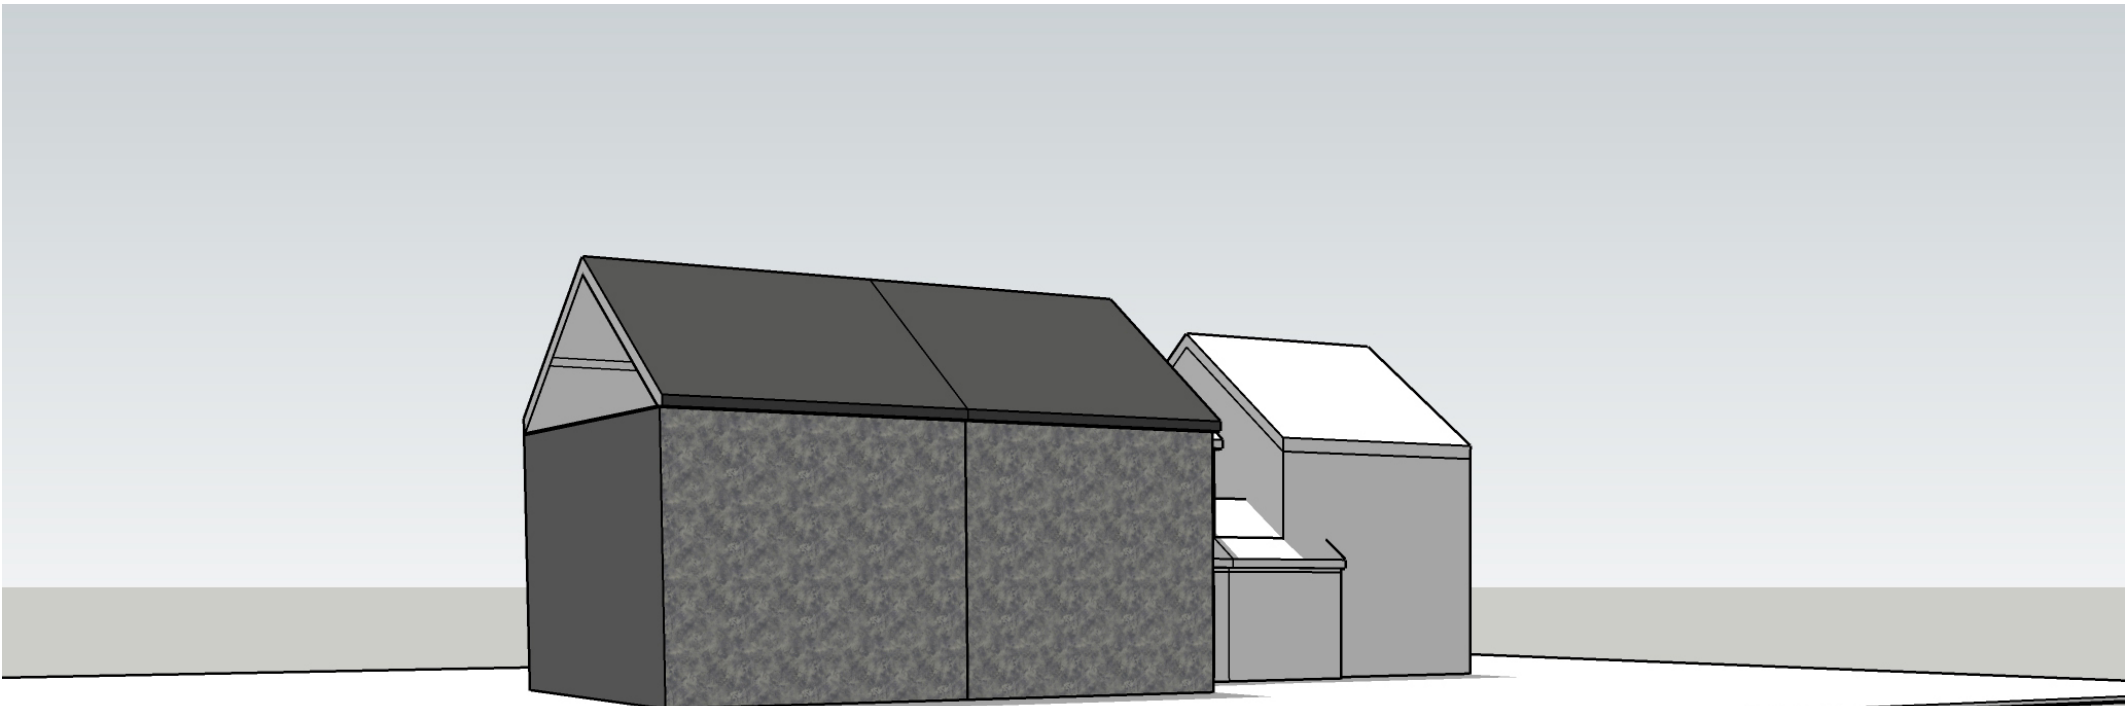

EXISTING STREET SCENE

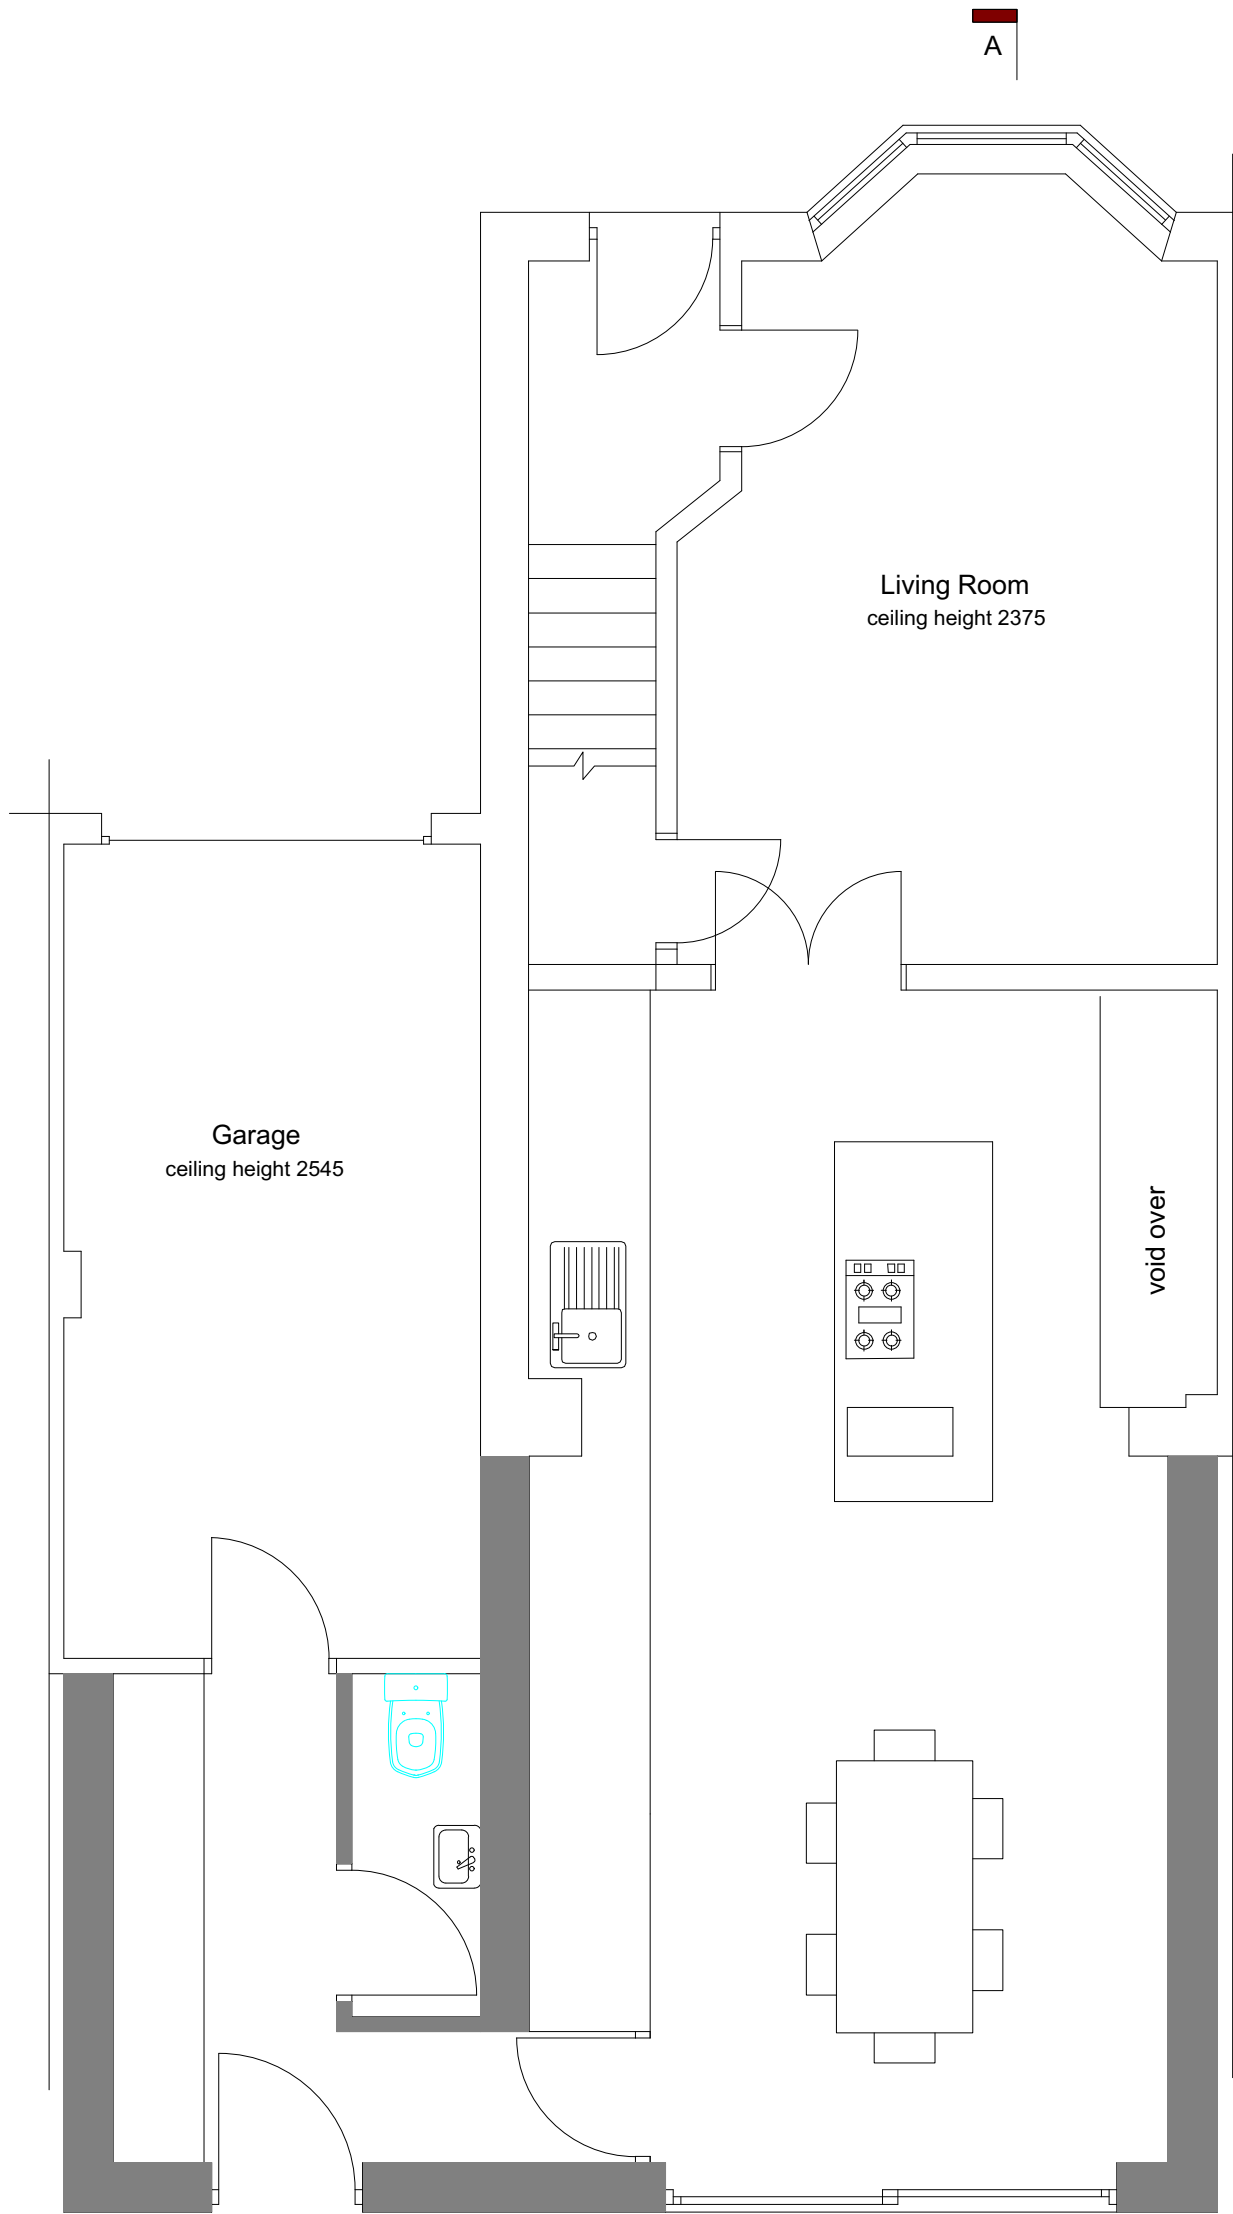


PROPOSED GROUND FLOOR LAYOUT

 George and Co.

32 Trevethick Gardens
Merthyr Tydfil
CF47 0RP

763.001	Proposed Plans		
sketch	1:50@A3	May 21	CG
1st Floor Woodfired Studios 62 High St Merthyr Tydfil CF37 8DE 07830328652 hello@georgeandco.studio www.georgeandco.studio			
DO NOT SCALE THIS DRAWING		©George and Co.	

A

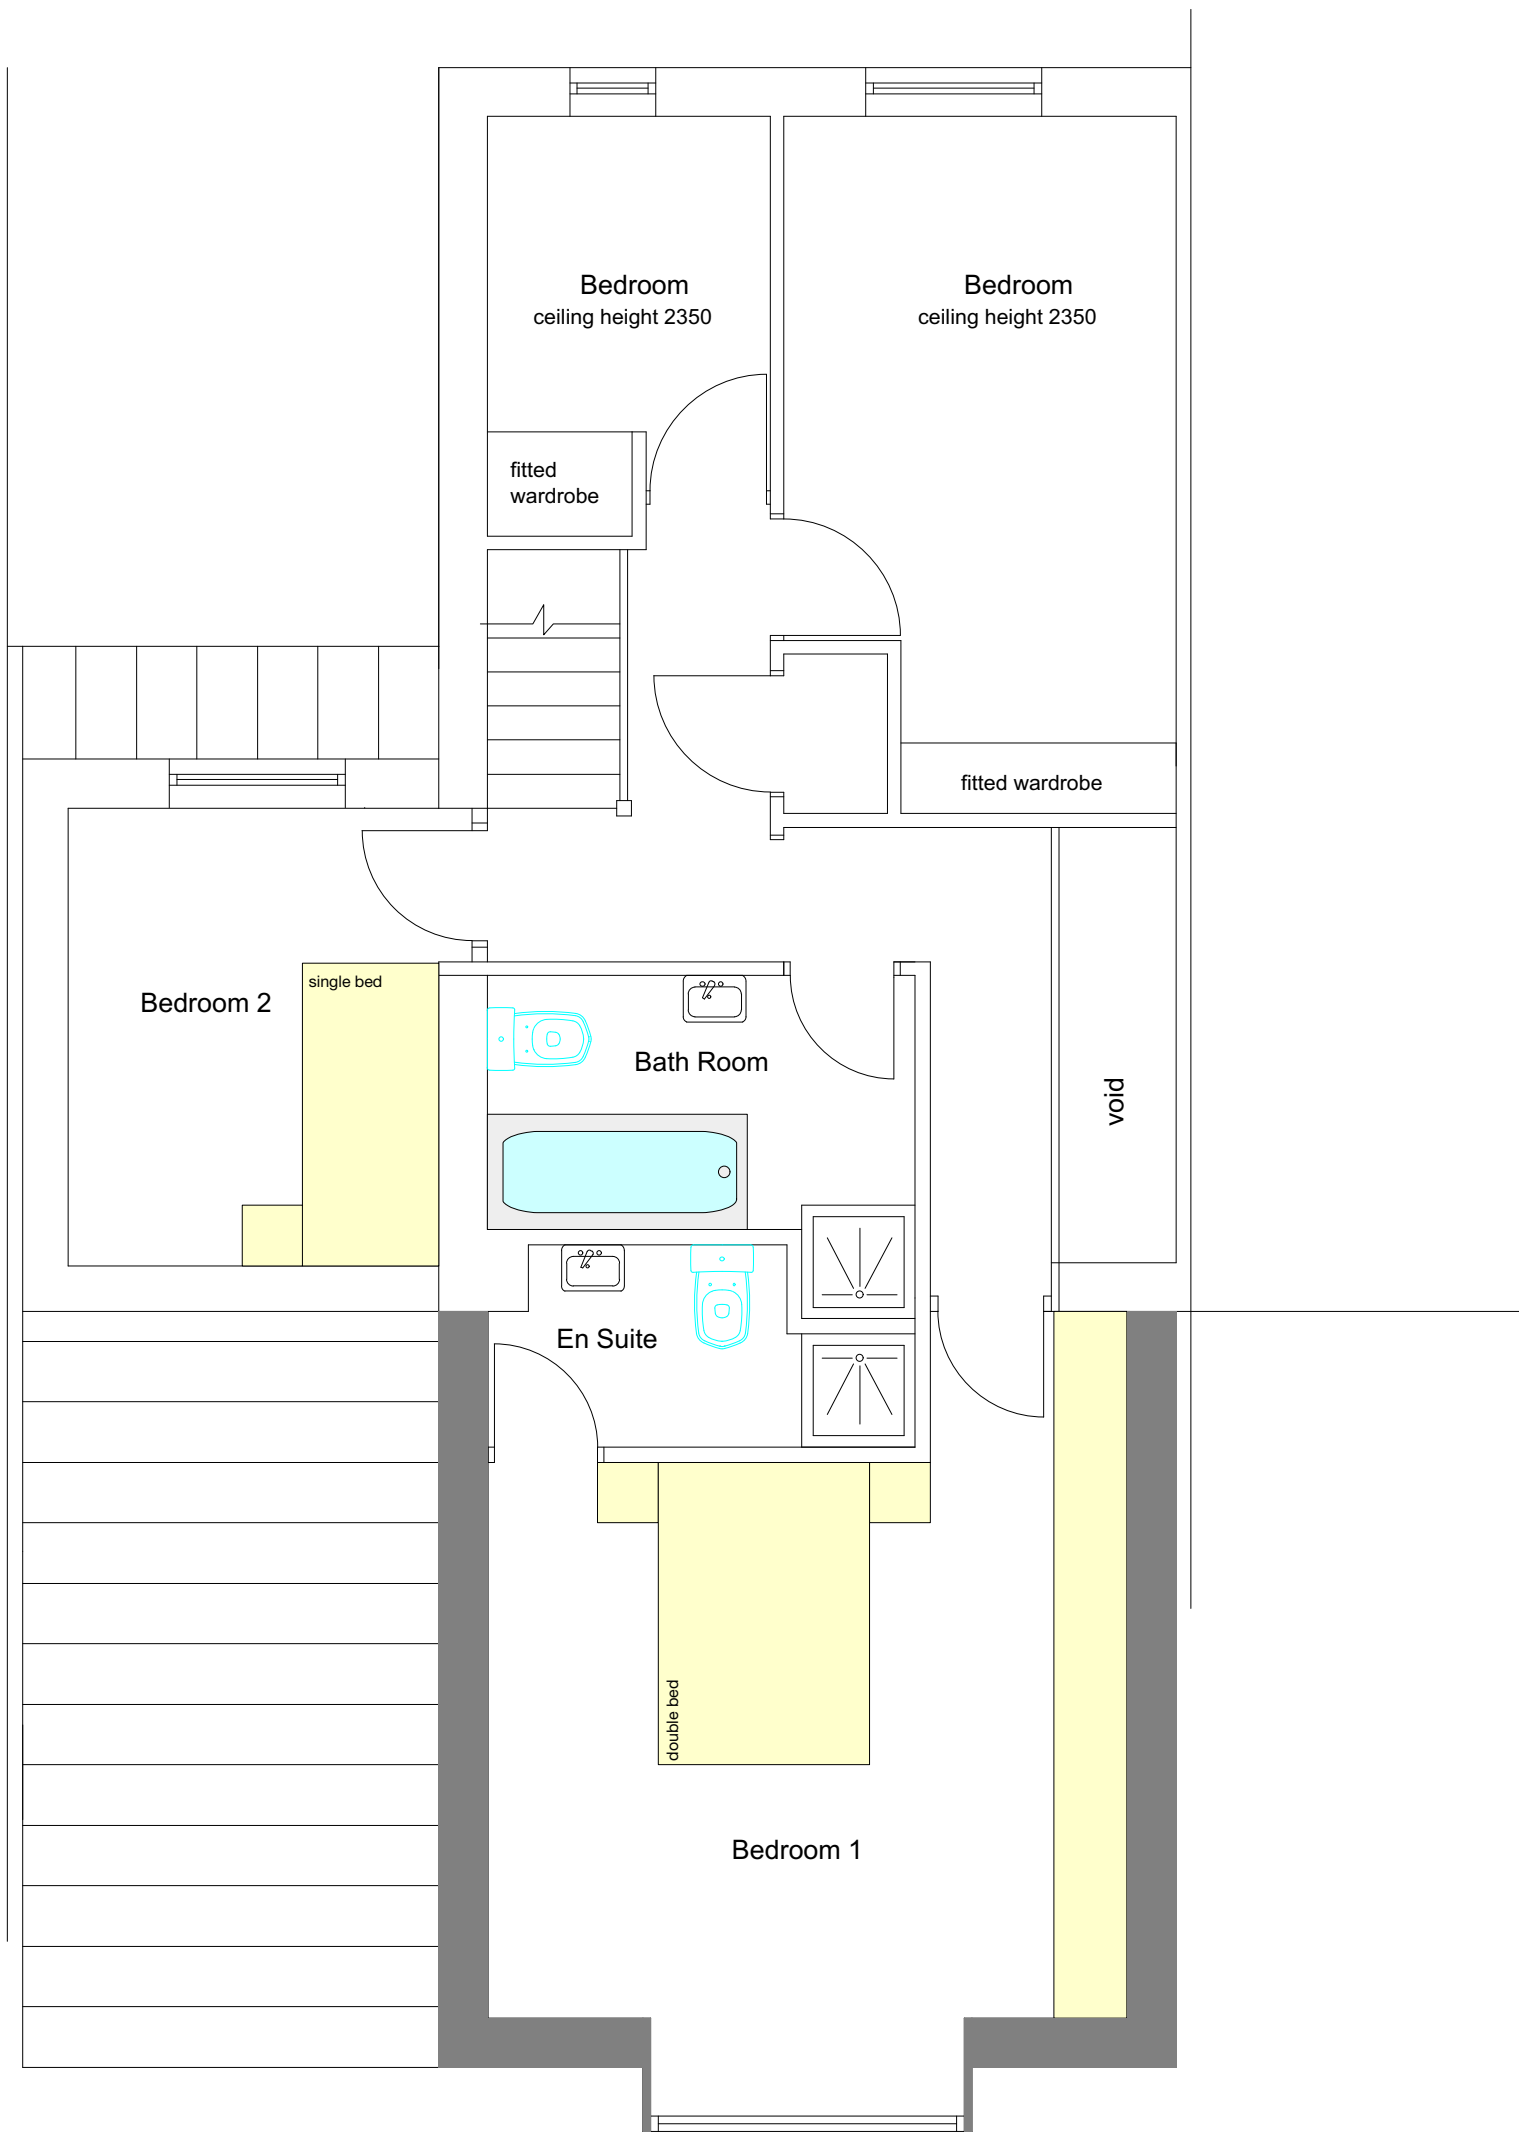



PROPOSED FIRST FLOOR LAYOUT

A

 George and Co.

32 Trevethick Gardens
Merthyr Tydfil
CF47 0RP

763.002		Proposed Plans	
sketch	1:50@A3	May 21	CG
1st Floor Woodfired Studios 62 High St Merthyr Tydfil CF37 8DE 07830328652 hello@georgeandco.studio www.georgeandco.studio			
DO NOT SCALE THIS DRAWING		©George and Co.	

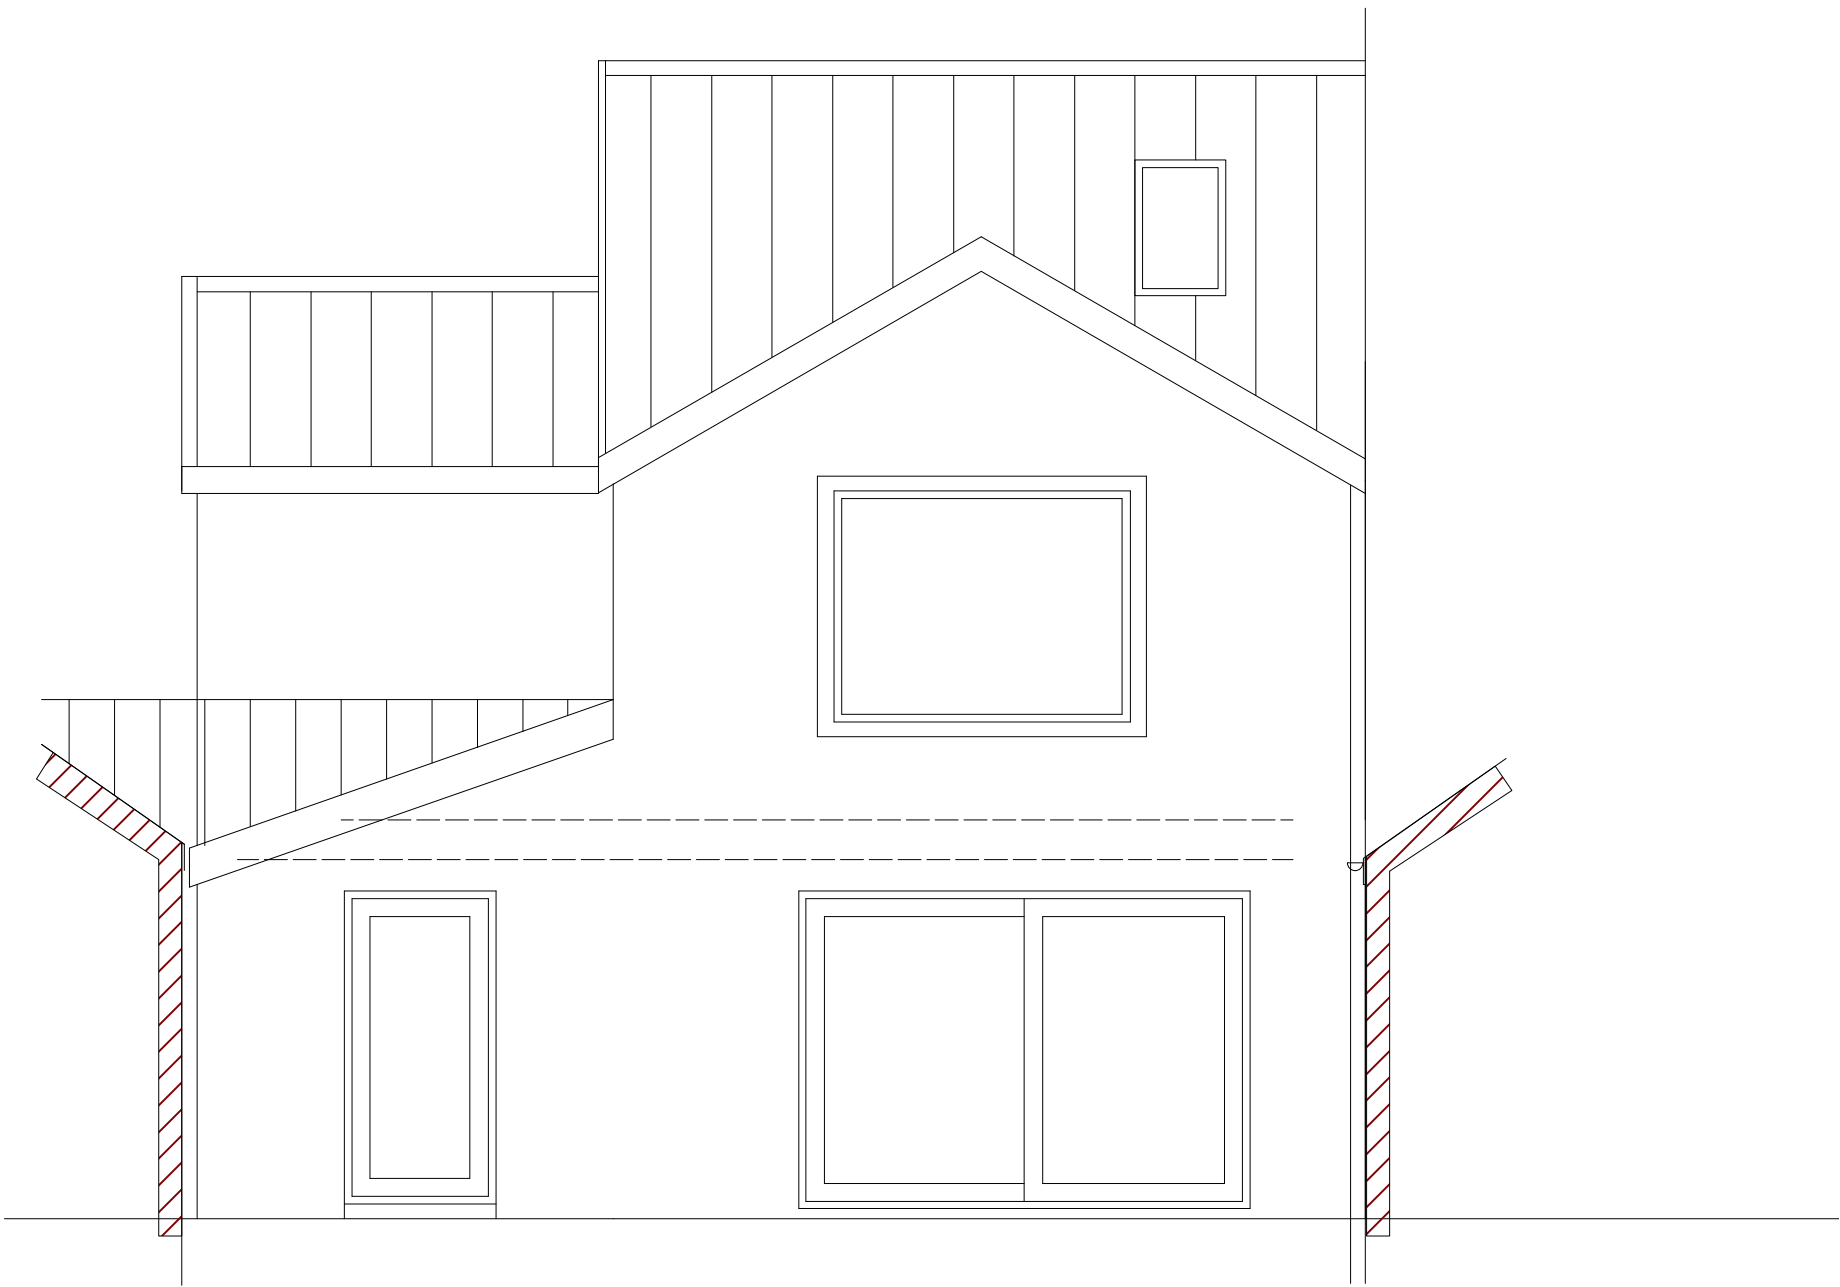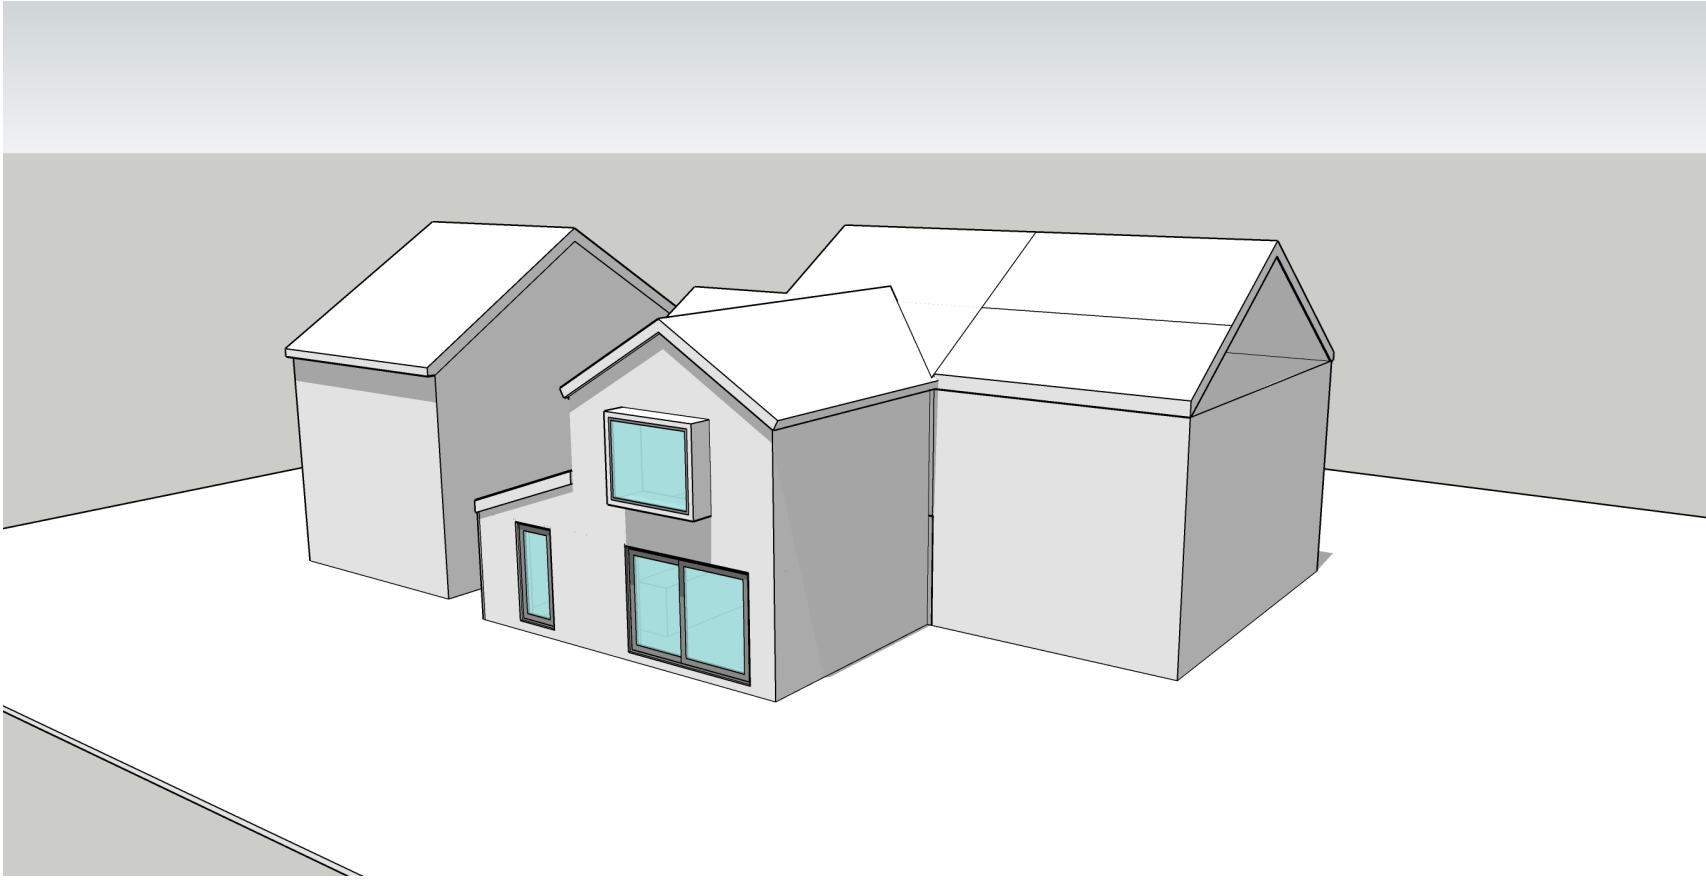

PROPOSED REAR ELEVATION

 George and Co.

32 Trevethick Gardens
Merthyr Tydfil
CF47 0RP

763.003		Proposed Elevation	
sketch	1:50@A3	May 21	CG
1st Floor Woodfired Studios 62 High St Merthyr Tydfil CF37 8DE 07830328652 hello@georgeandco.studio www.georgeandco.studio			
DO NOT SCALE THIS DRAWING		©George and Co.	