


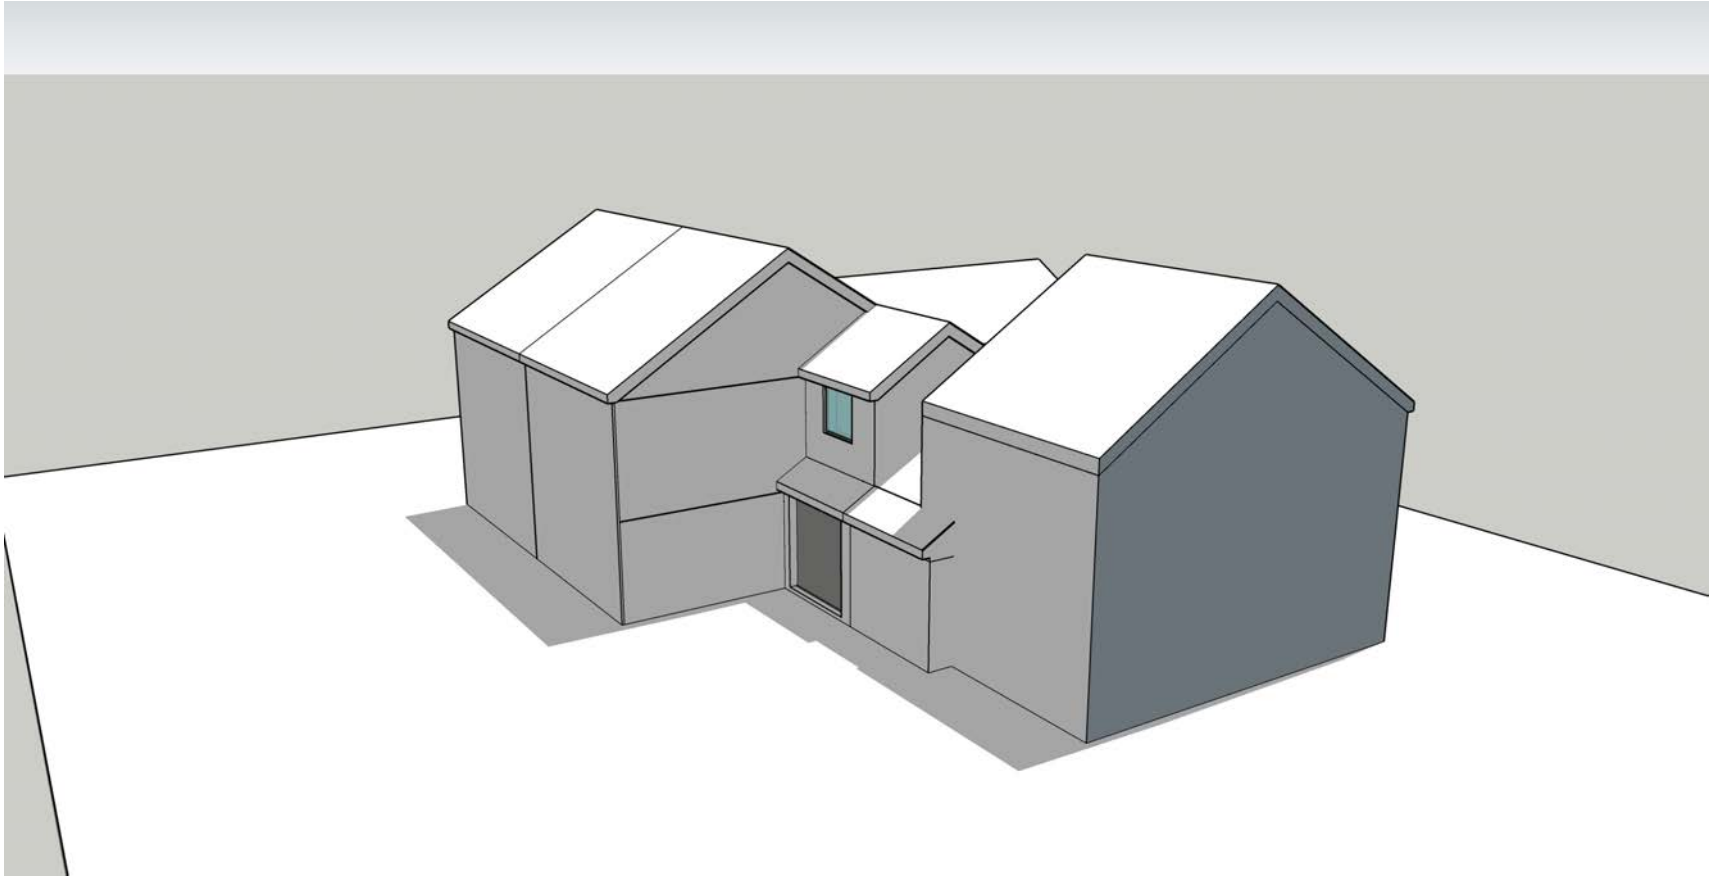


PROPOSED FRONT ELEVATION



George and Co.

32 Trevethick Gardens
Merthyr Tydfil
CF47 0RP

763.004	Proposed Elevation		
sketch	1:50@A3	May 21	CG
1st Floor Woodfired Studios 62 High St Merthyr Tydfil CF37 8DE 07830328652 hello@georgeandco.studio www.georgeandco.studio			
DO NOT SCALE THIS DRAWING		©George and Co.	

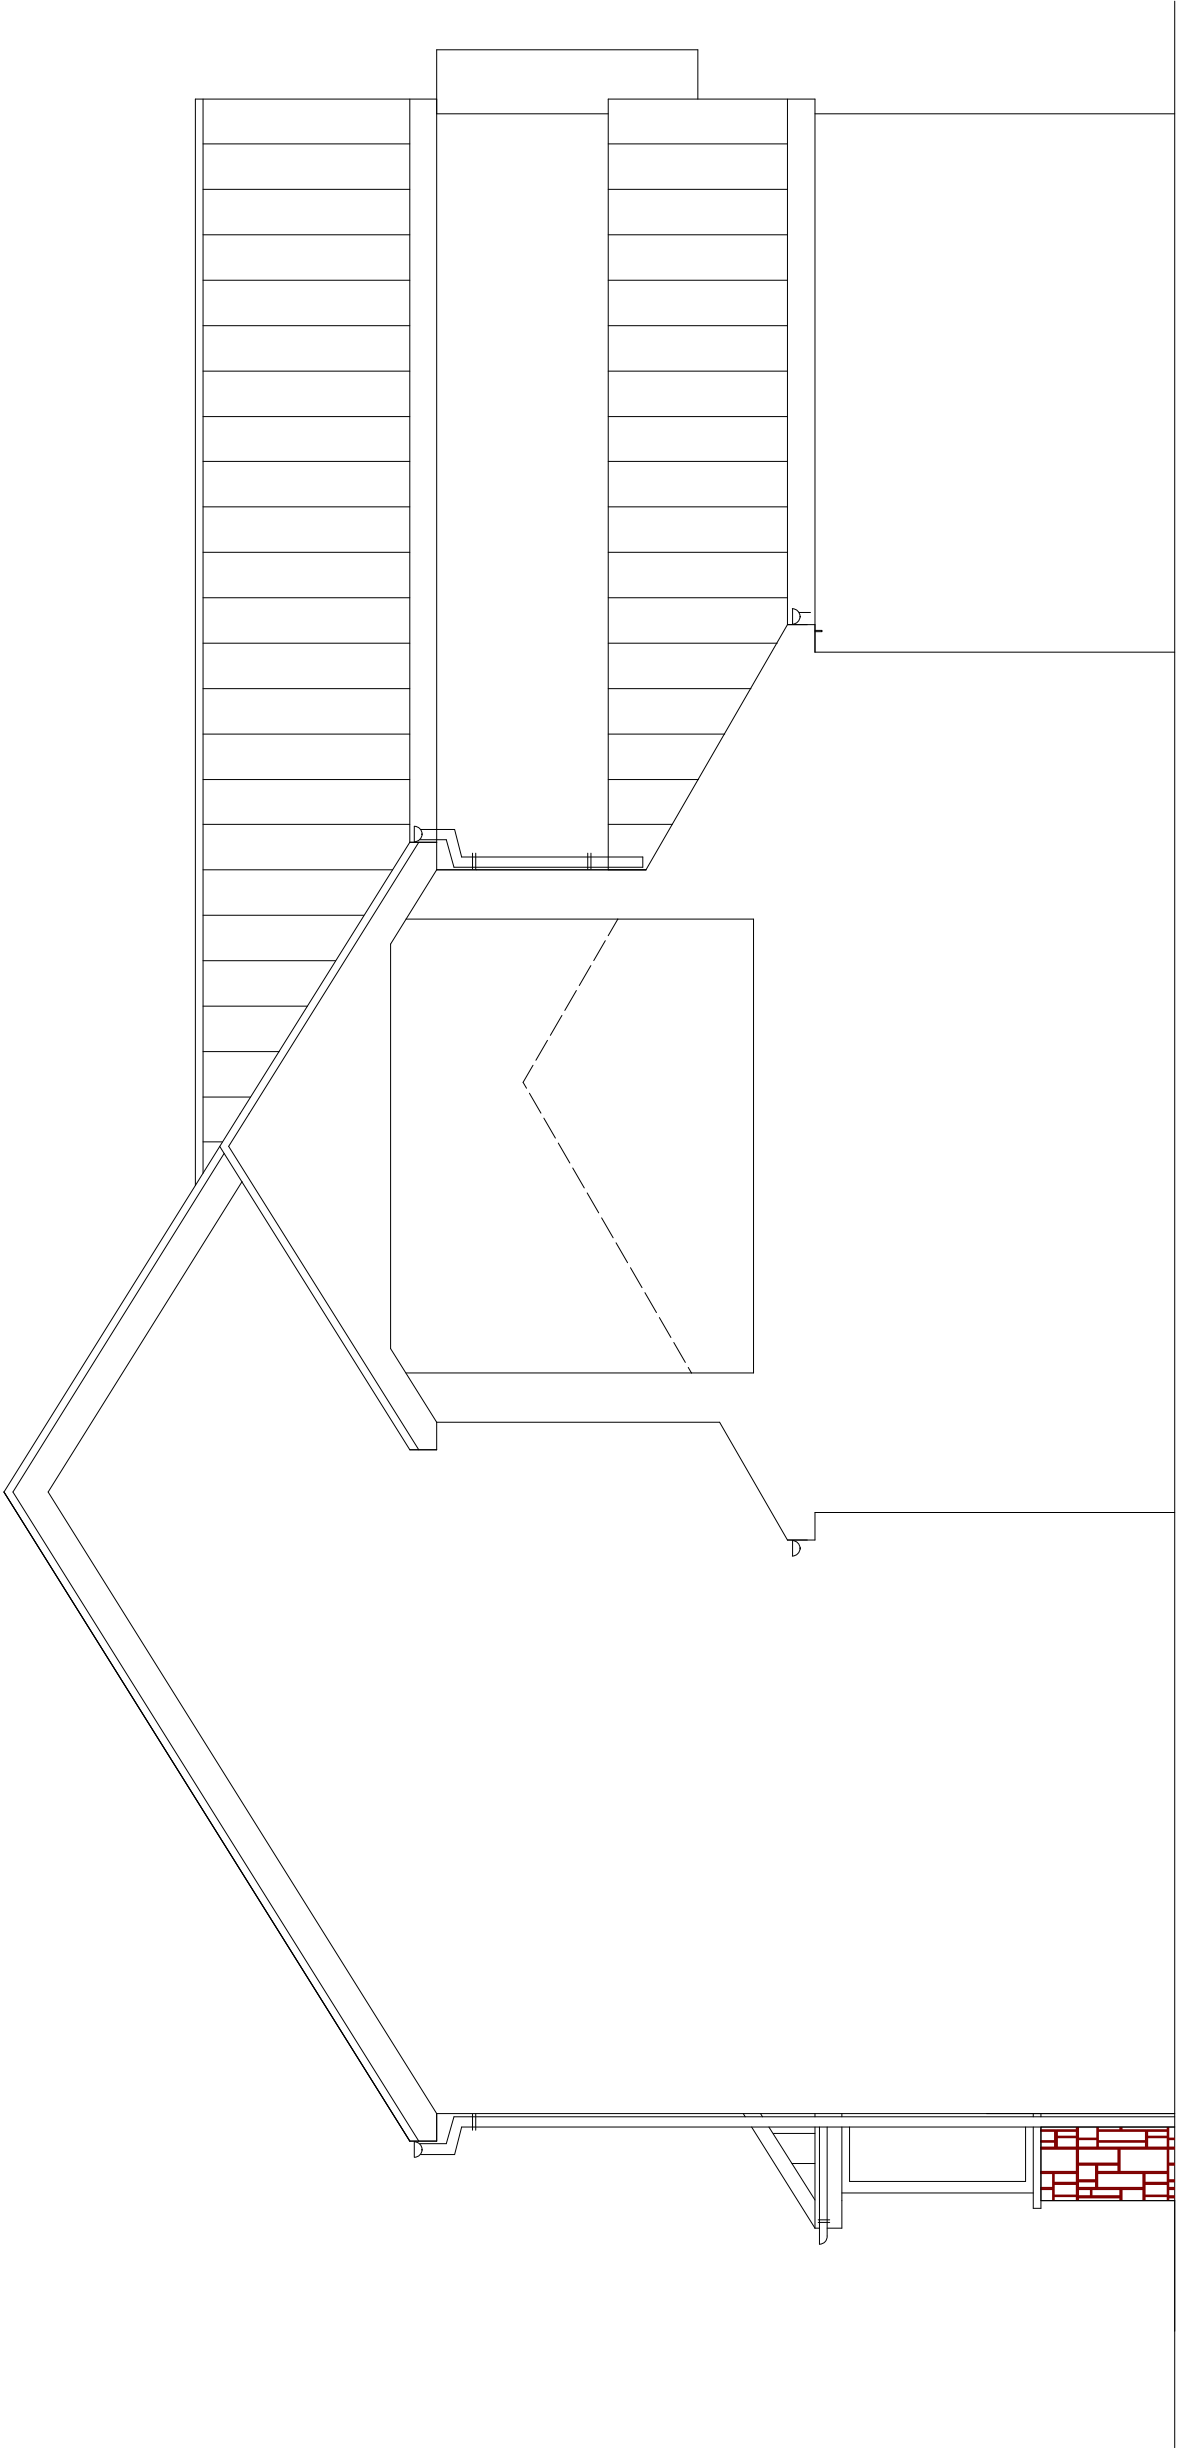


PROPOSED SIDE ELEVATION

 George and Co.

32 Trevethick Gardens
Merthyr Tydfil
CF47 0RP

763.005		Proposed Elevation	
sketch	1:50@A3	May 21	CG
1st Floor Woodfired Studios 62 High St Merthyr Tydfil CF37 8DE 07830328652 hello@georgeandco.studio www.georgeandco.studio			
DO NOT SCALE THIS DRAWING		©George and Co.	

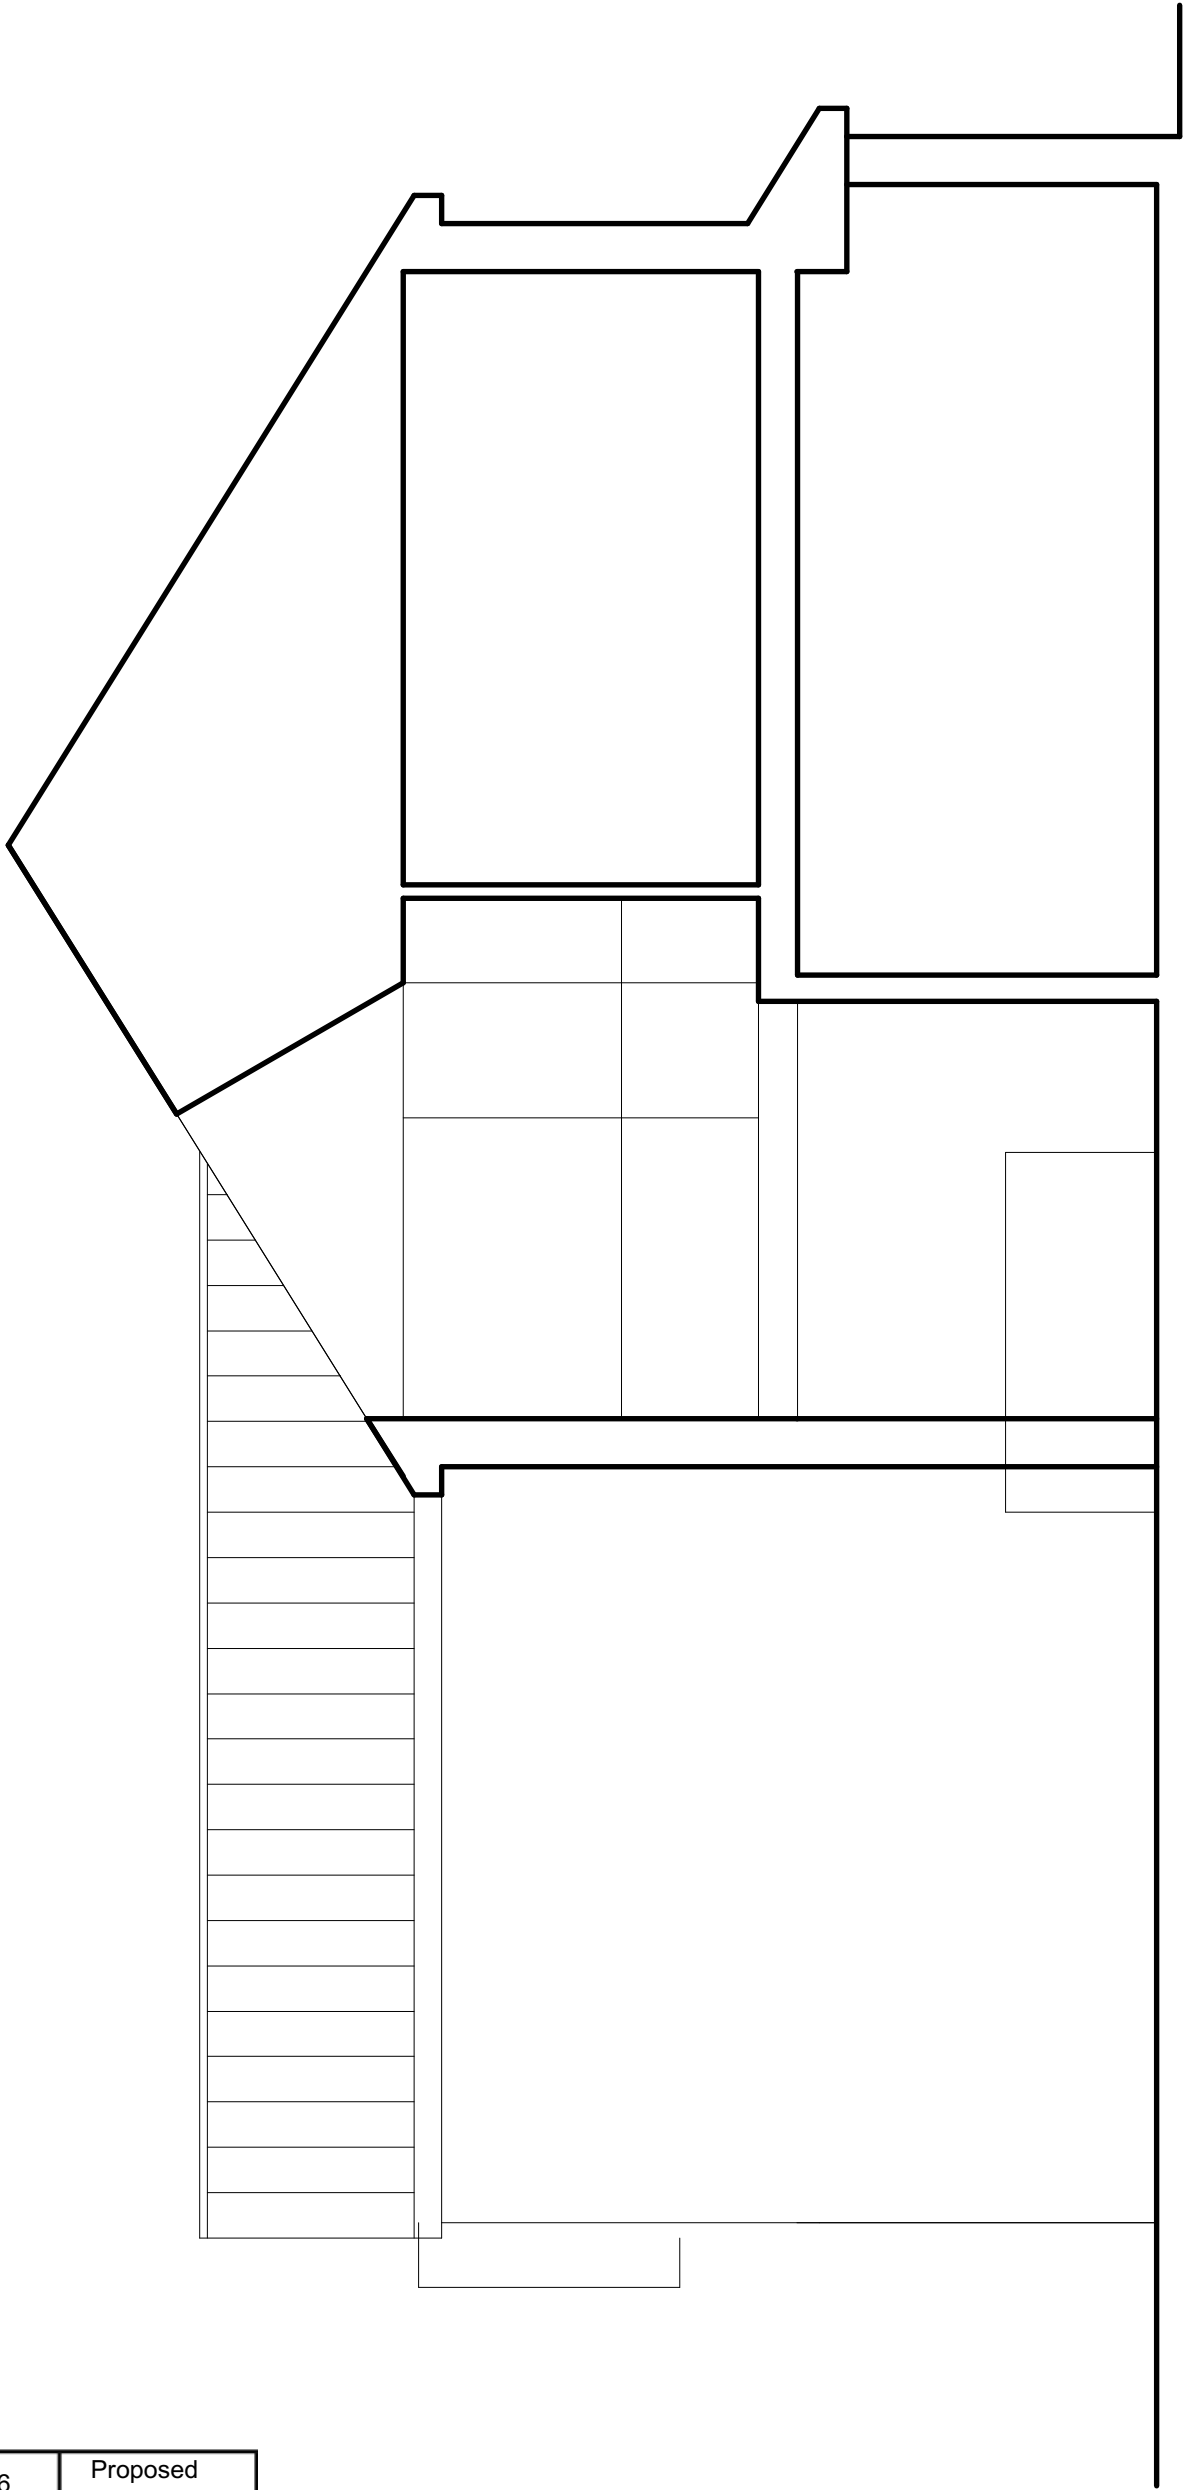

SIDE ELEVATION
AND SECTION A-A



George and Co.

32 Trevethick Gardens
Merthyr Tydfil
CF47 0RP

763.006		Proposed Elevation	
sketch	1:50@A3	May 21	CG
1st Floor Woodfired Studios 62 High St Merthyr Tydfil CF37 8DE 07830328652 hello@georgeandco.studio www.georgeandco.studio			
DO NOT SCALE THIS DRAWING		©George and Co.	



EXAMPLE OF OTHER EXTENSIONS
BUILT OVER GARAGE



EXAMPLE OF OTHER EXTENSIONS
BUILT OVER GARAGE



EXAMPLE OF OTHER EXTENSIONS
BUILT OVER GARAGE