



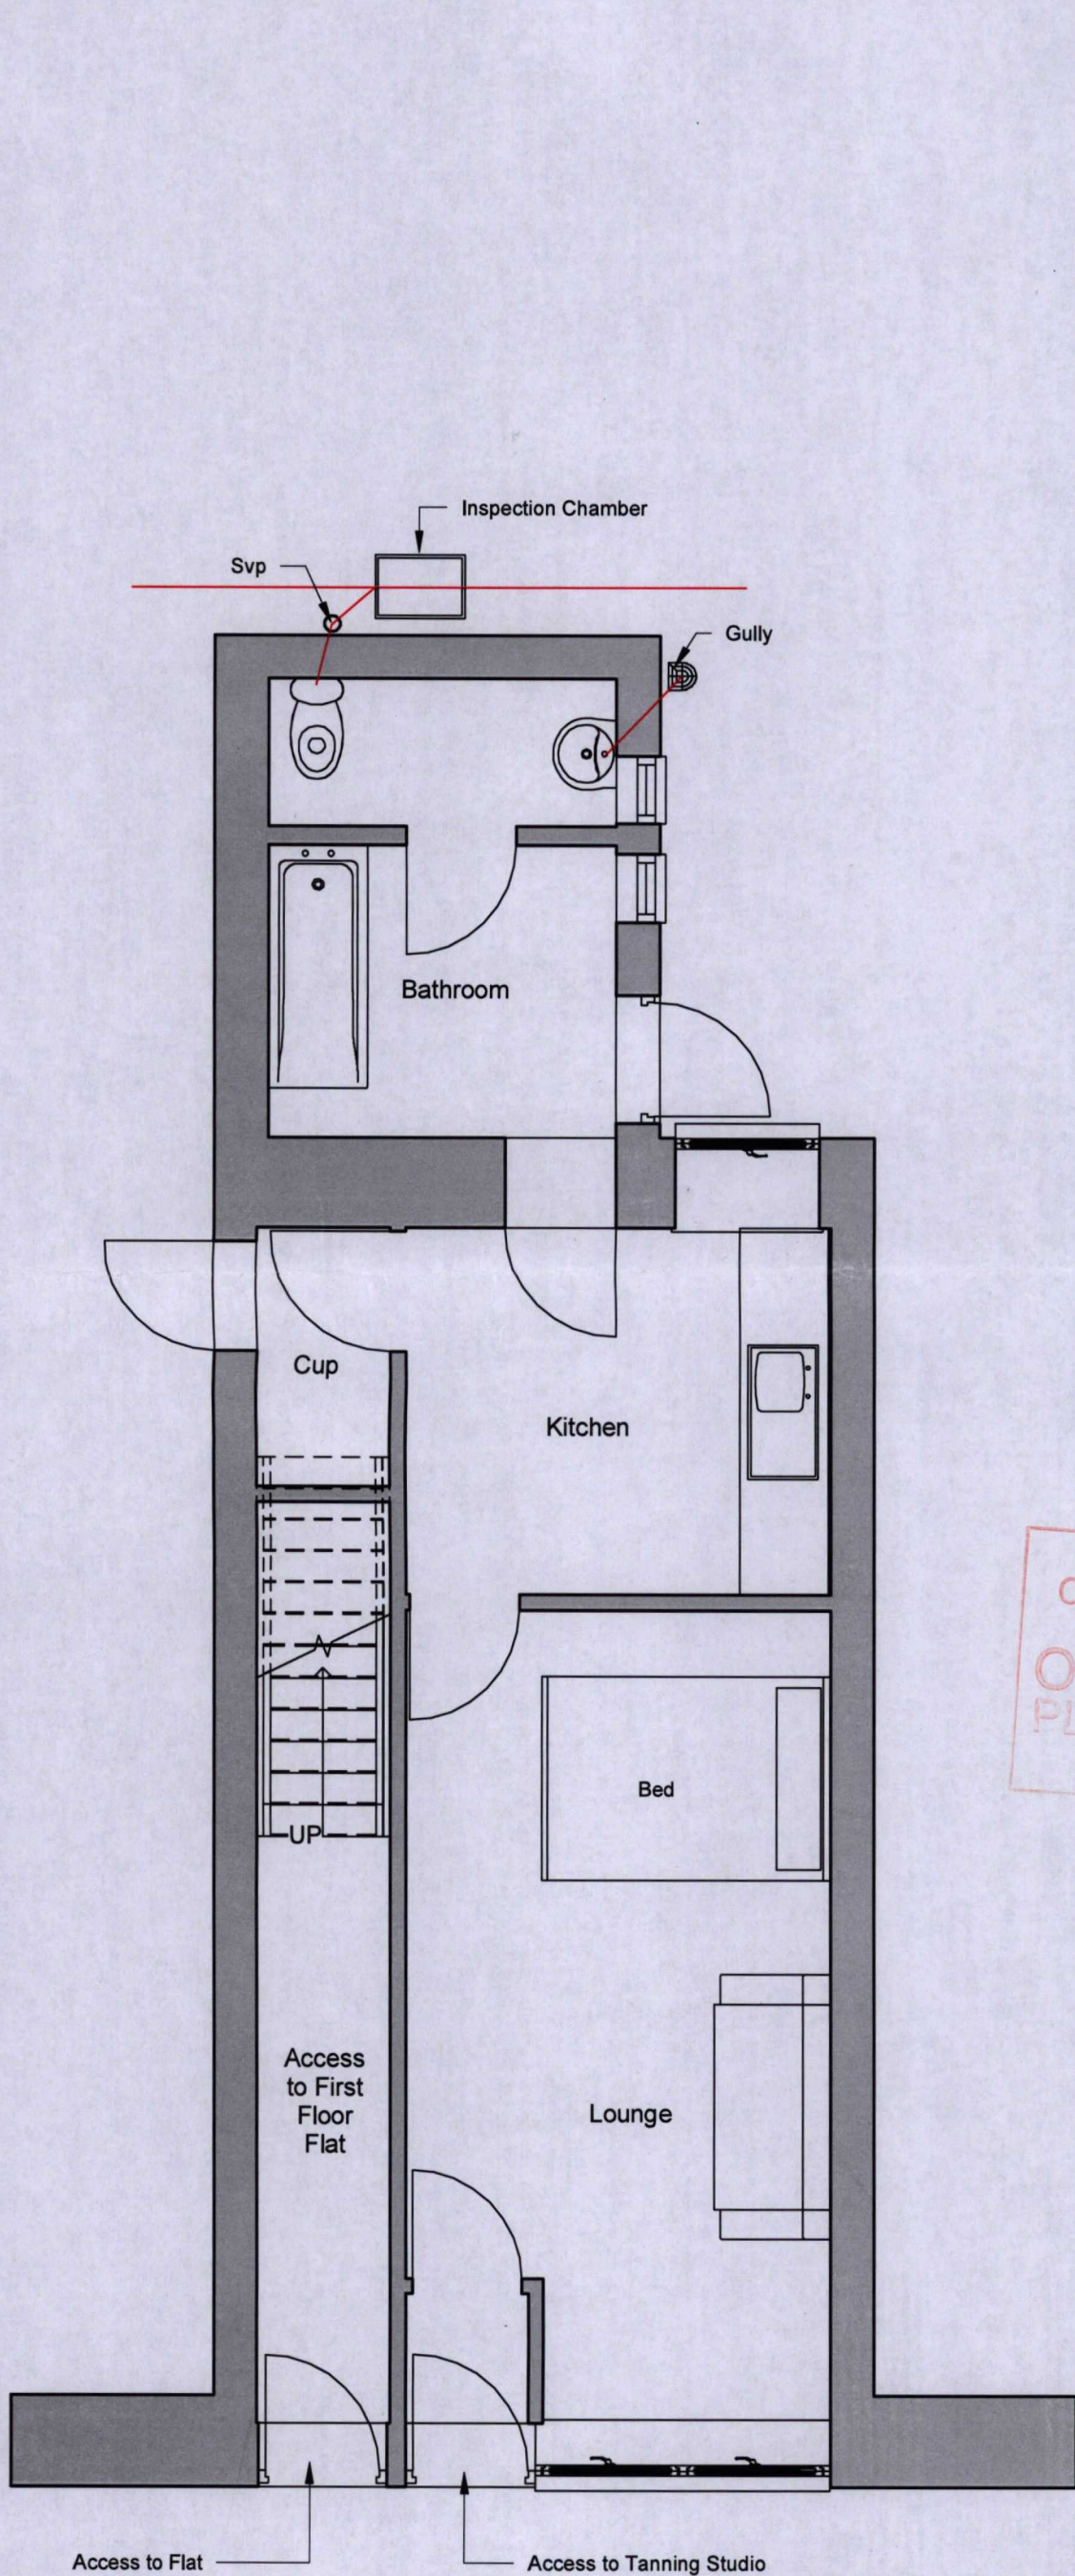

1 Proposed Ground Floor
1 : 50

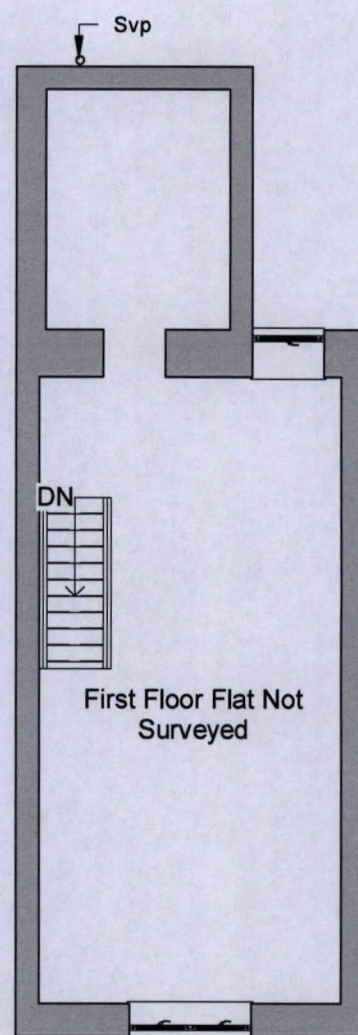

2 Proposed First Floor
1 : 100

210089

MERTHYR TYDFIL
COUNTY BOROUGH
COUNCIL
OFFICE COPY
PLEASE DO NOT
REMOVE

PLANNING DEPARTMENT
16 MAR 2021
RECEIVED

MERTHYR TYDFIL
COUNTY BOROUGH COUNCIL
Town & Country Planning Act 1990
PERMISSION GRANTED SUBJECT TO CONDITIONS
4 MAY 2021
J. JONES
BA(Hons) BTP M.R.T.P.I
HEAD OF TOWN PLANNING

INDIGO DESIGN (Part of 3dcadwales Ltd) 5 Ashlea Drive, Merthyr Tydfil, CF47 0NY Tele 01685 385746 Mob 07940913216 Email: philip@3dcadwales.co.uk		
This Drawing is Copyright, Dimensions to be checked on site and not scaled from this drawing		 Indigo 3d Design
PURPOSE OF ISSUE	DRAWING NUMBER	
Planning Approval	HS-03	
PROJECT		
Change of Use		
SHEET		
Proposed Plans		
Address 48 Victoria Street, Dowlais, Merthyr Tydfil CF48 3RW		
Checked by	Drawn by	Scale (@ A3)
JH	PH	As
Rev No	Description	Indicate
A	Issue	08/03/2021