



SOFT LANDSCAPE KEY


- EXISTING TREES TO BE RETAINED
(Trees to be protected in accordance with BS5837:2012)
- EXISTING LANDSCAPE TO BE RETAINED
(Areas to be securely fenced off prior to commencement of construction)
- PROPOSED HEDGEROWS
(Refer to schedule for species/densities)
- PROPOSED SHRUB PLANTING
(Refer to schedule for species/densities)
- PROPOSED TURF AREAS
(Turf to be Rowlawn Medallion or similar approved, 200mm maintenance strip to be left clear between grass and structures & fences)

HARD LANDSCAPE KEY

- PROPOSED PATIO AREA
(Tobermore Textured Flag Pavious. Size: 600x600x50mm. Colour: Charcoal)
- PROPOSED FOOTPATHS
(Tobermore Textured Flag Pavious. Size: 450x450x50mm. Colour: Buff)
- PROPOSED HARDWOOD BARK CHIPPINGS TO DRYING AREAS

PLANT SCHEDULE

HEDGEROW PLANTING						
ABBRV	SPECIES	DENSITY	HEIGHT/GIRTH	ROOT COND	POT SIZE	TOTAL
Fs	Fagus sylvatica	5 per lin/m	40 - 60 (h)	BARE ROOT	-	--
SHRUB PLANTING						
ABBRV	SPECIES	DENSITY	HEIGHT/GIRTH	ROOT COND	POT SIZE	TOTAL
As	Asplenium scolopendrium	4 sqm	30 - 40 (h)	CON	--	--
Csa	Cornus sanguinea	3 sqm	30 - 40 (h)	CON	--	--
Da	Dryopteris affinis	3sqm	30 - 40 (h)	CON	--	--
Gs	Geranium sanguineum	8 sqm	30 - 40 (h)	CON	--	--
La	Lavandula angustifolia	5 sqm	30 - 40 (h)	CON	--	--
Ra	Ruscus aculeatus	3 sqm	30 - 40 (h)	CON	--	--
Sl	Salix lantana	3 sqm	30 - 40 (h)	CON	--	--

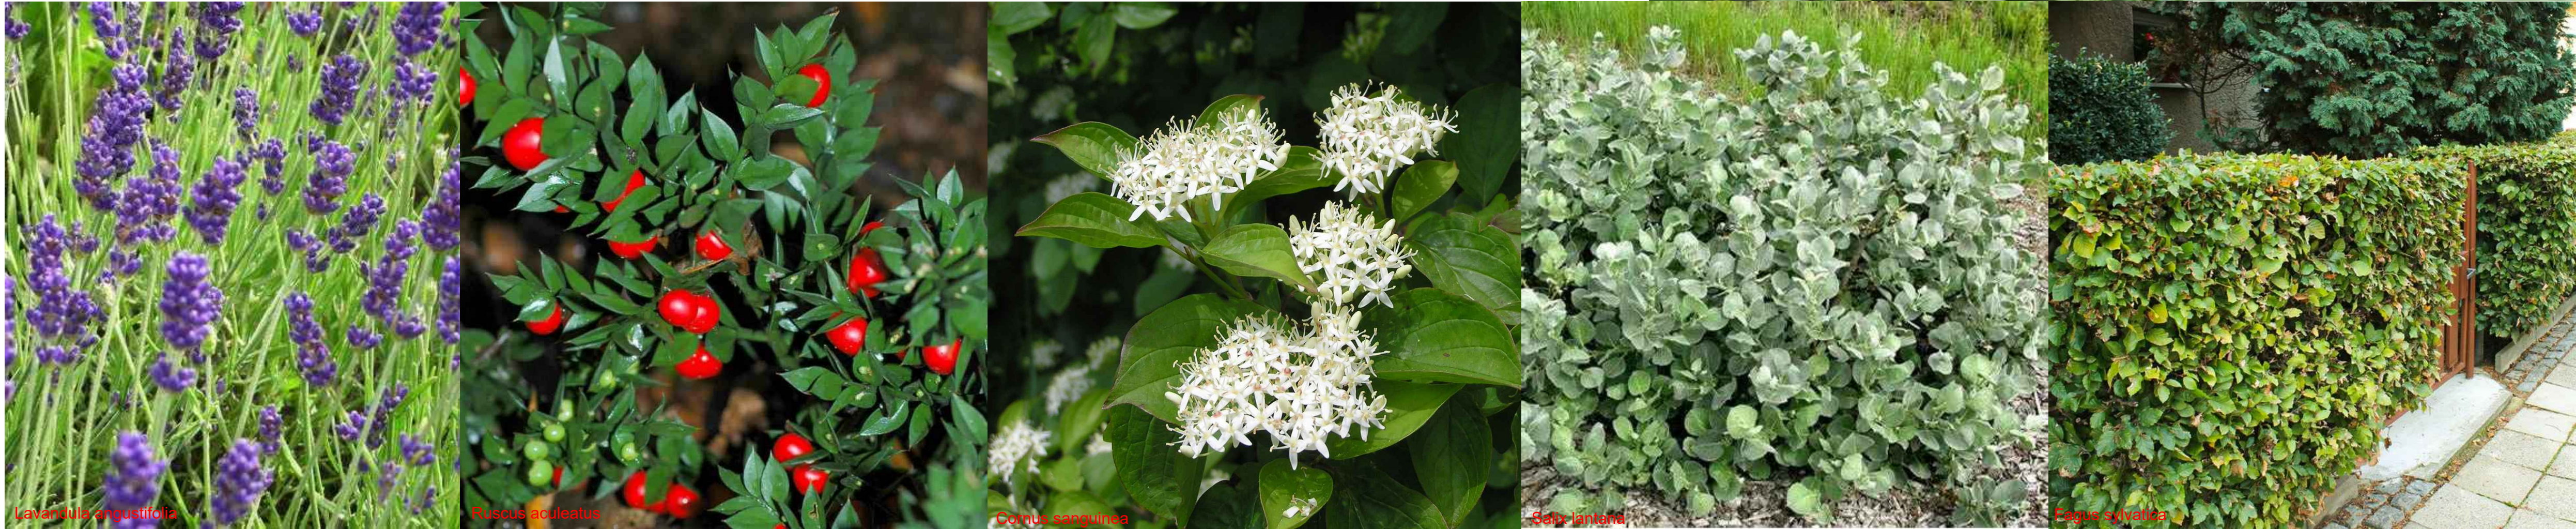

Notes
This drawing was produced in colour at a scale of 1:200 @ A0.
Do not rely on reduced or monochrome copies

REV	NOTES	BY	DATE
TDA THE GRANARY NEWLAND FAWR FARM LLANGAN CF35 5DN TEL: 01446 789367 			
CLIENT MERTHYR HOUSING ASSOCIATION			
DRAWING NUMBER TDA.2834.01		SCALE 1:200 @ A0	
DRAWN RHC/AMP		DATE JAN 2023	
PROJECT LLYSFAEN, MERTHYR TYDFIL			
DRAWING TITLE DETAILED LANDSCAPE PROPOSALS			