




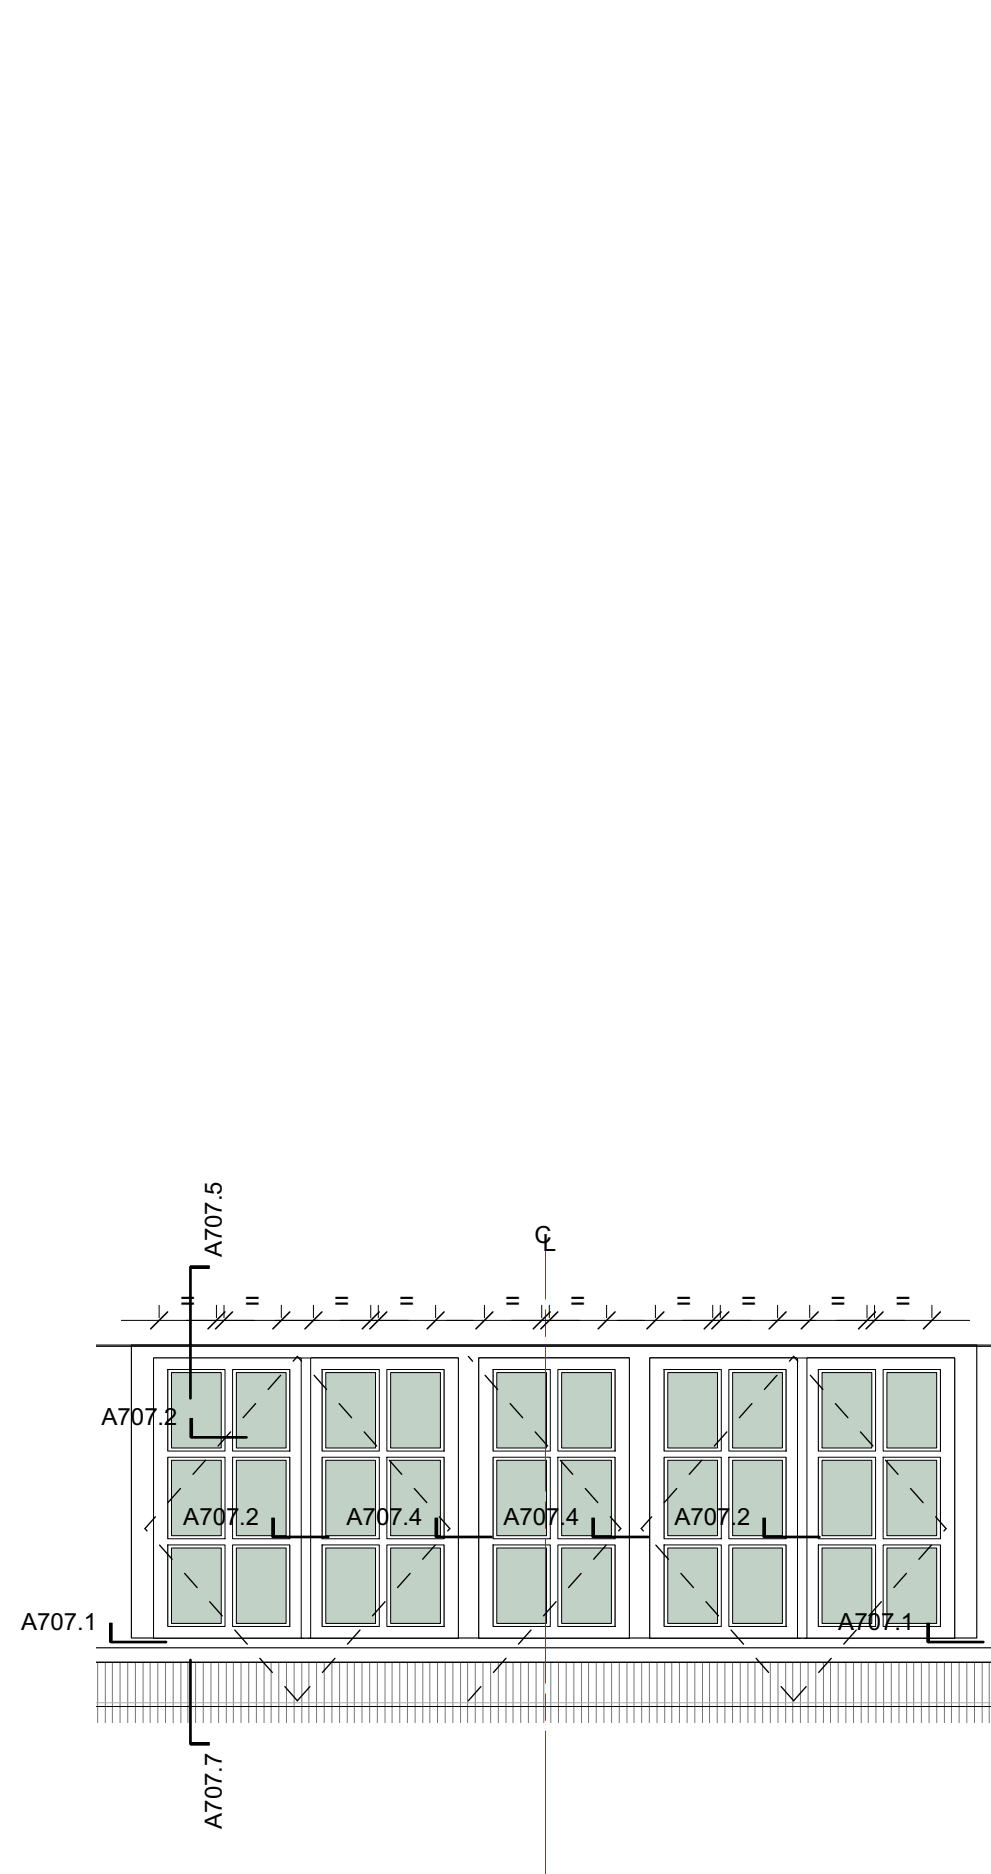


A 704.4 - TYPE 01
SCALE 1:20

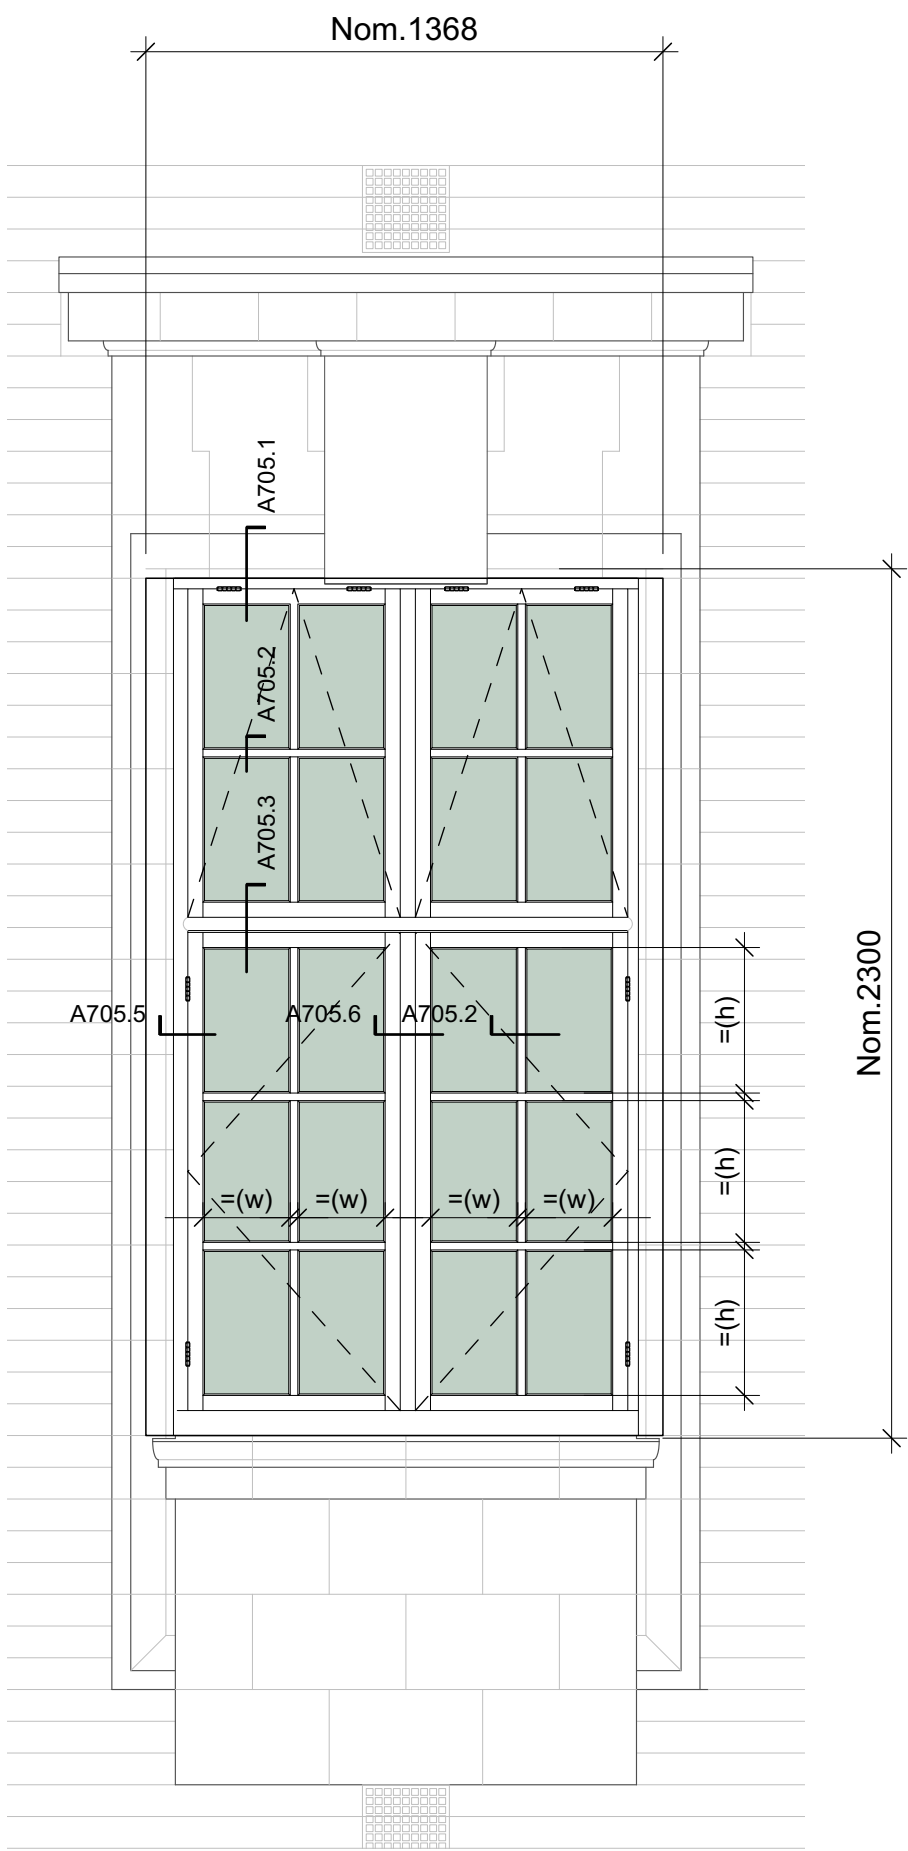


A 704.2 - TYPE 02
SCALE 1:20

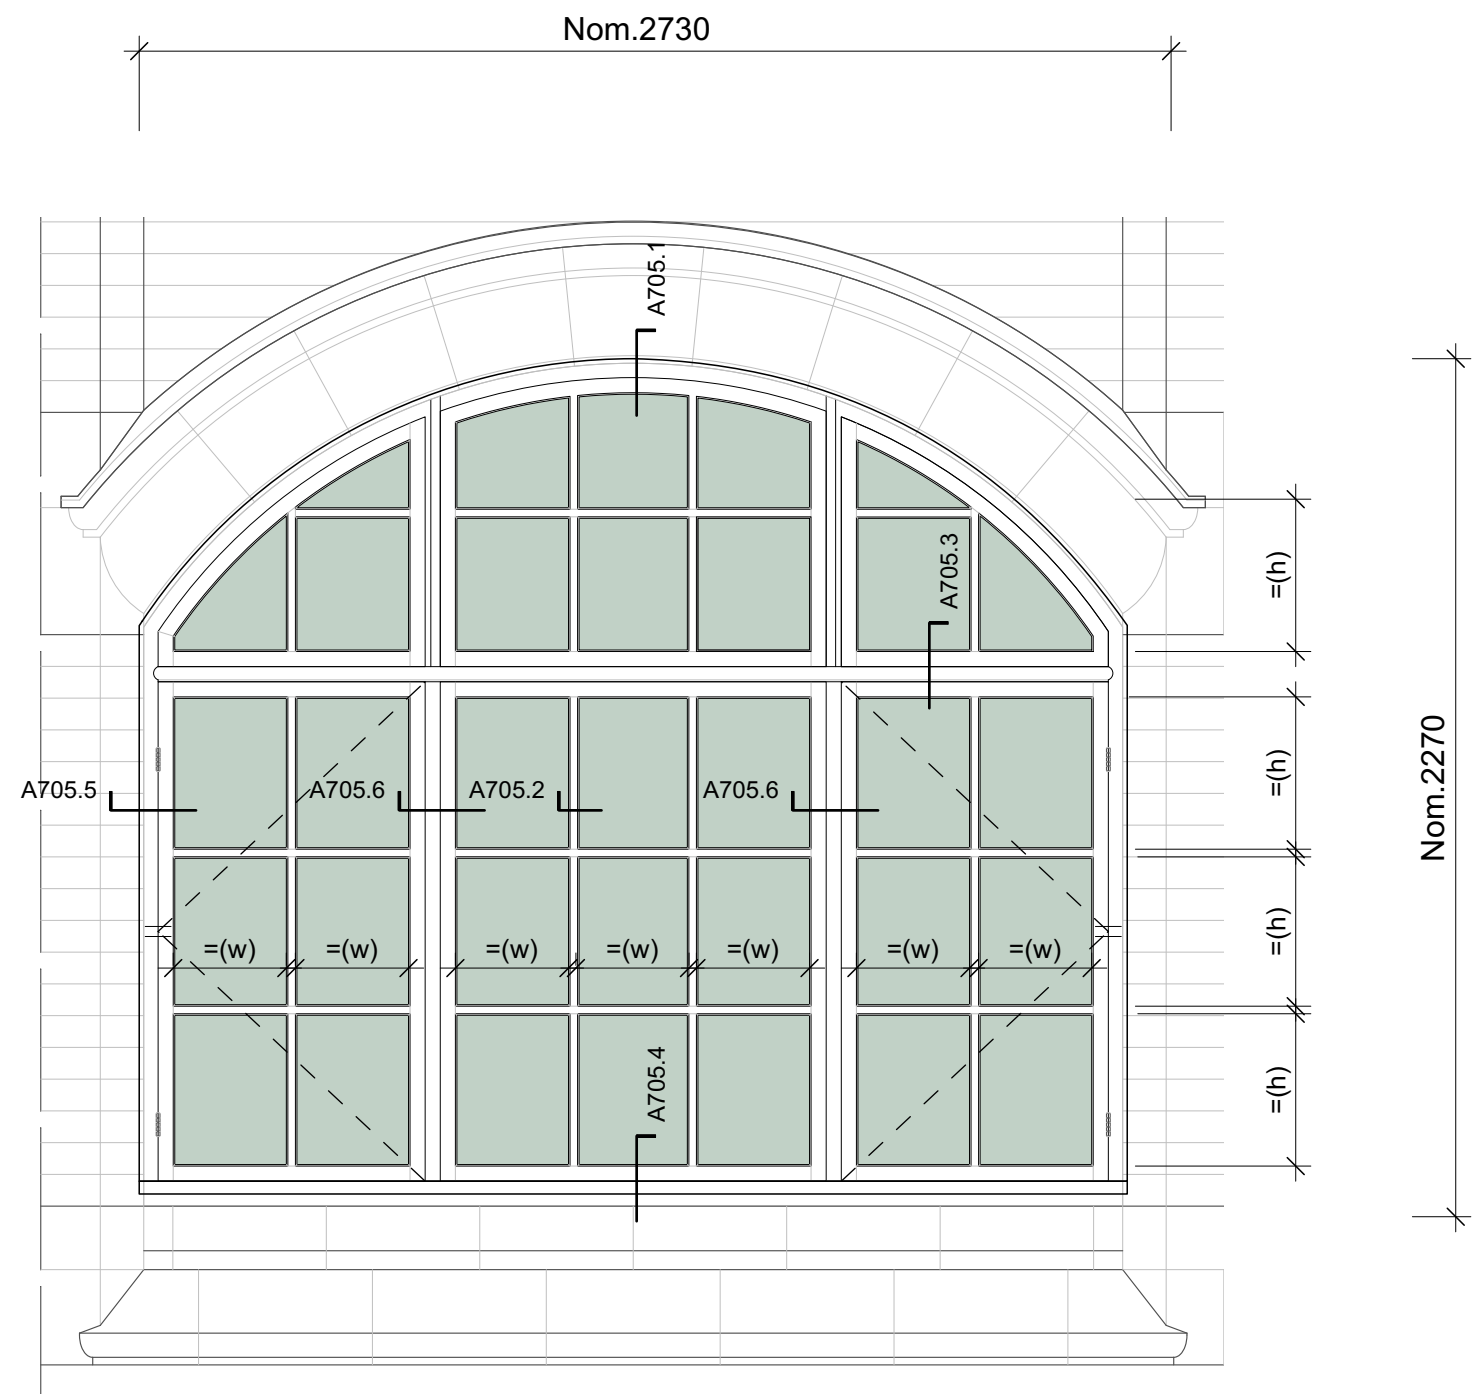


A 704.3 - TYPE 03
SCALE 1:20

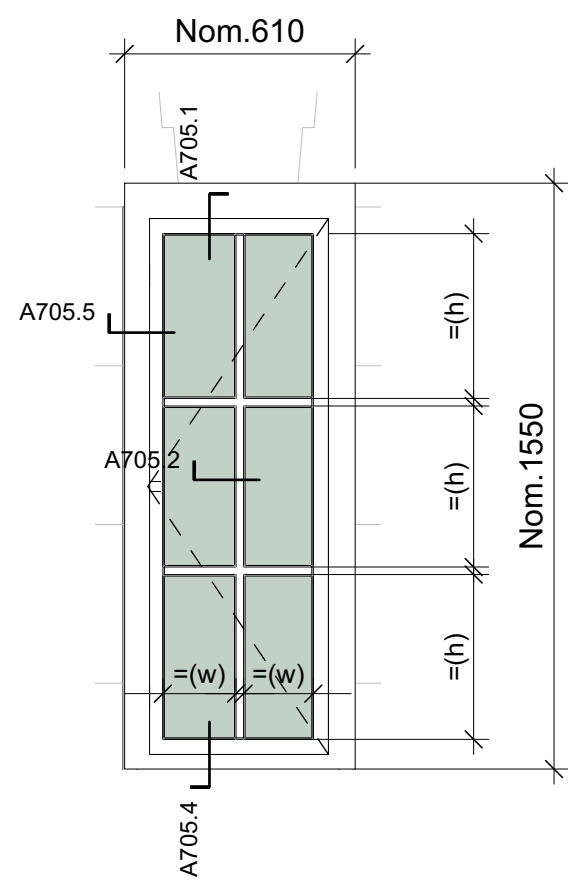


A 704.1 - TYPE 04
SCALE 1:20

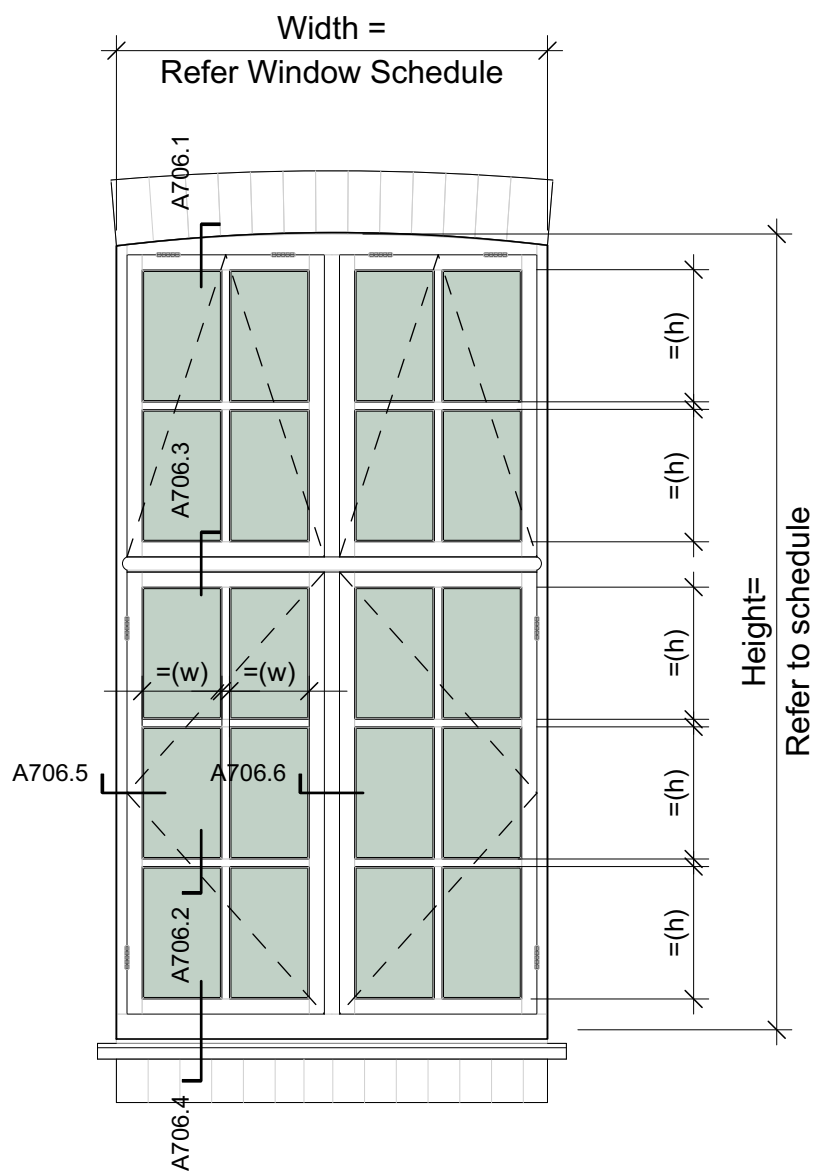

A 704.5 - TYPE 05
SCALE 1:20

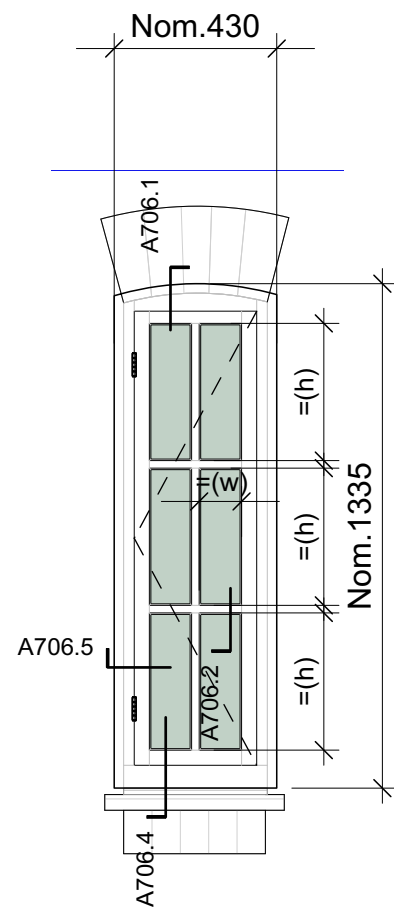

A 704.6 - TYPE 06
SCALE 1:20

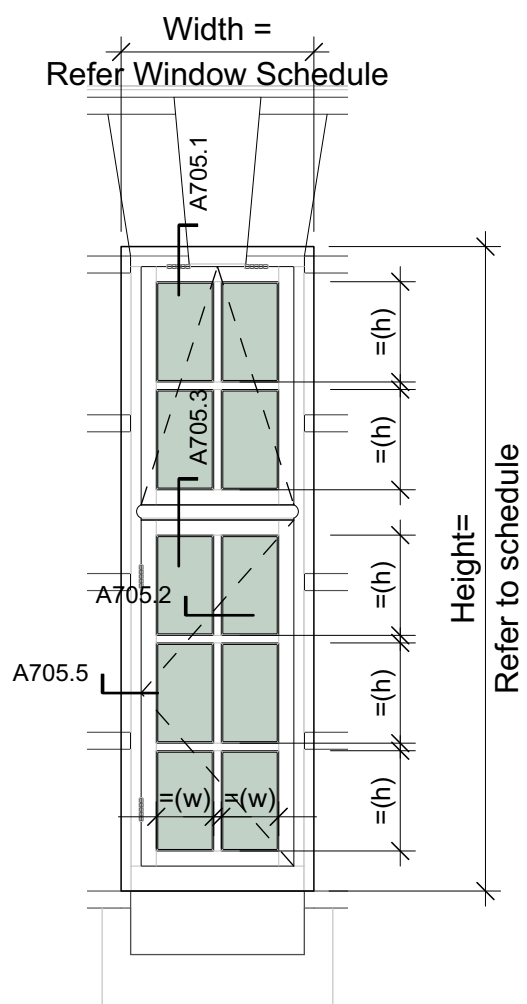

A 704.6 - TYPE 07
SCALE 1:20