




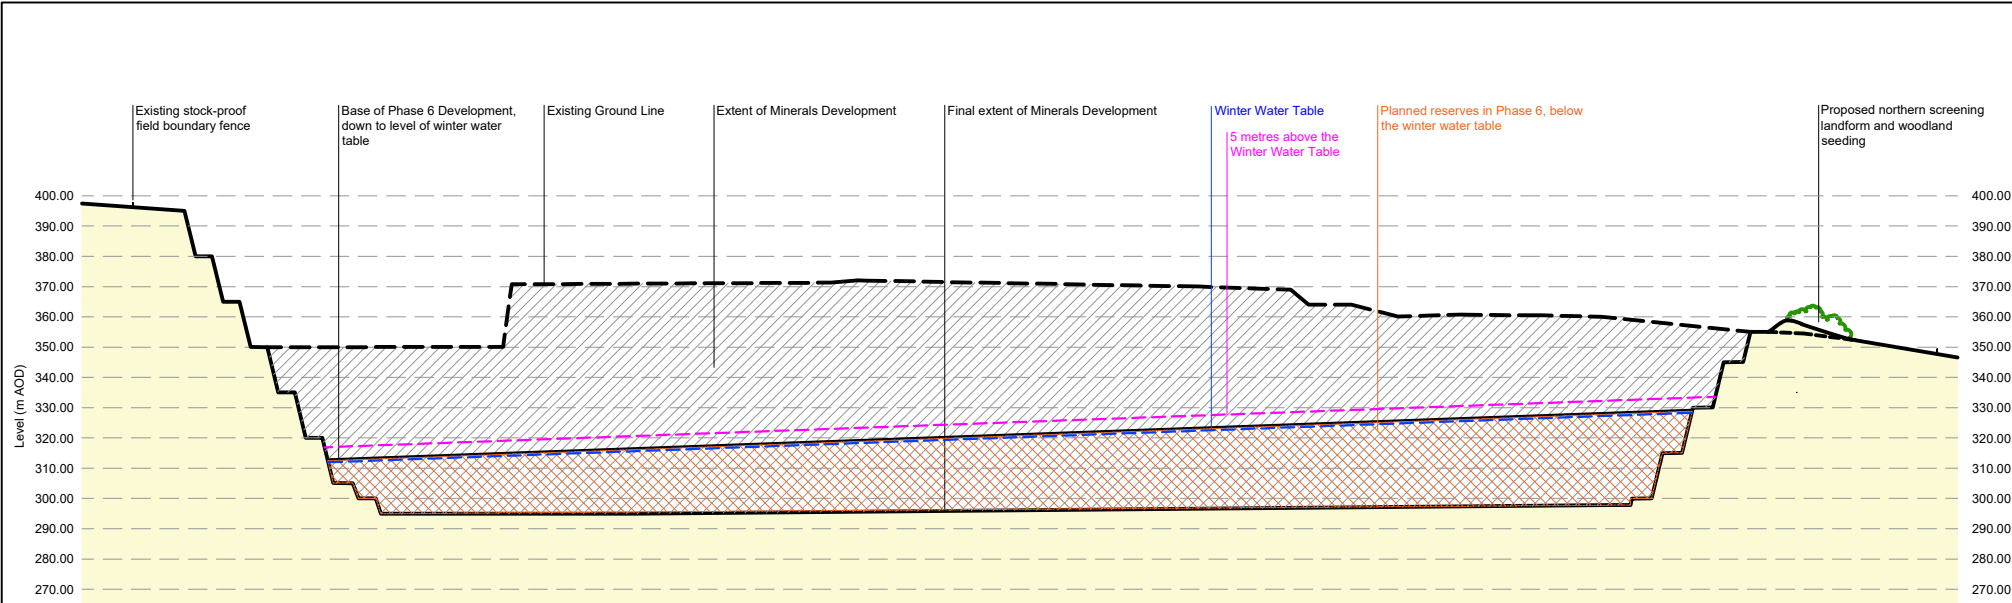


Cross Section A-A'
Scale 1:2500 @A3

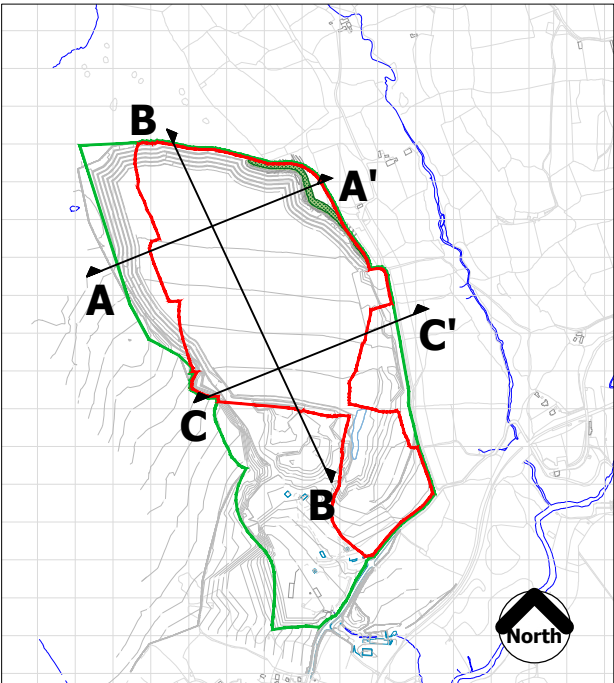

Cross Section Locations
Scale 1:20,000

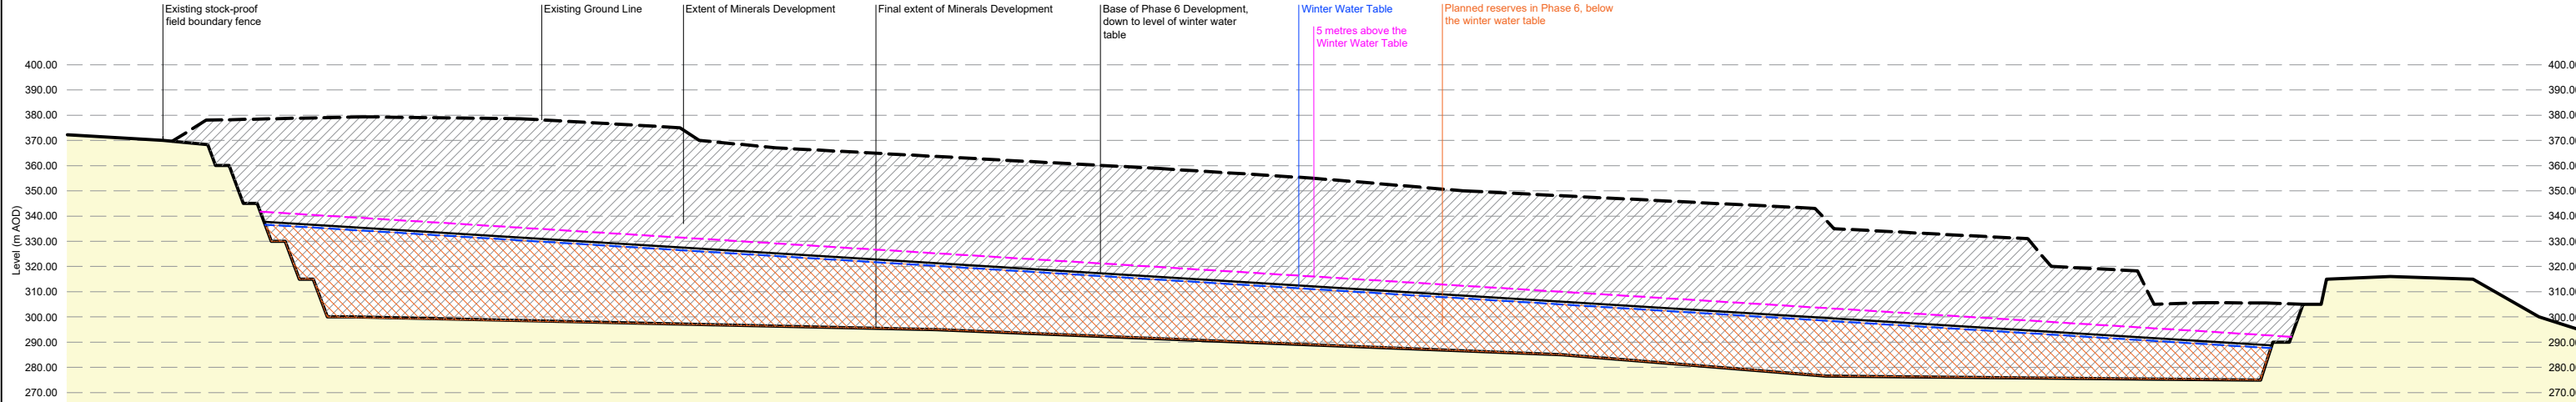

Cross Section B-B'
Scale 1:2500 @A3

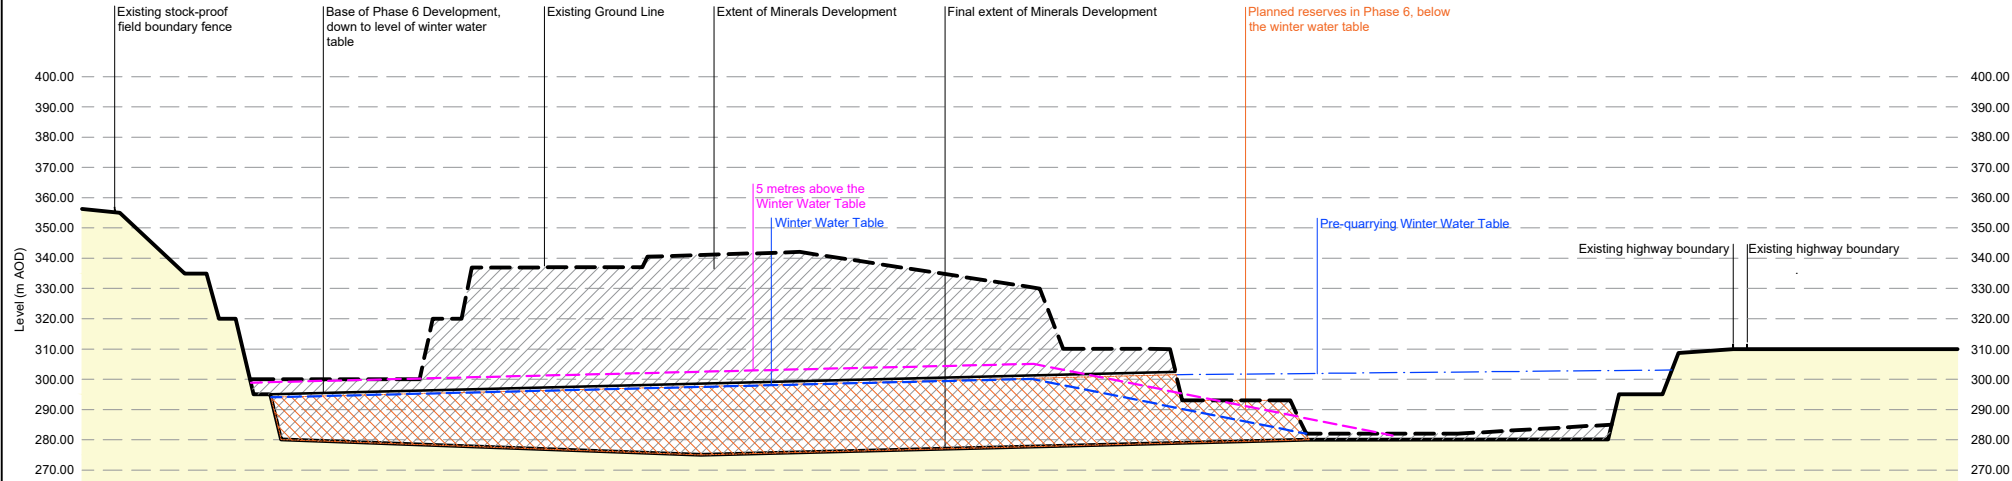

Cross Section C-C'
Scale 1:2500 @A3



**Heidelberg
Materials**



tir collective
LANDSCAPE ARCHITECTS

Floor 7, Brunel House, 2 Fitzalan Road, Cardiff, CF24 0EB
© Tir Collective Limited 2026. Registered Company No. 13489264
TC22009_V6/PR/MT/13B v5.dwg

Vaynor Quarry

ROMP Application

Quarry Cross Sections

V6/PR/MT/13B

Scale shown @A3

03 July 2026