



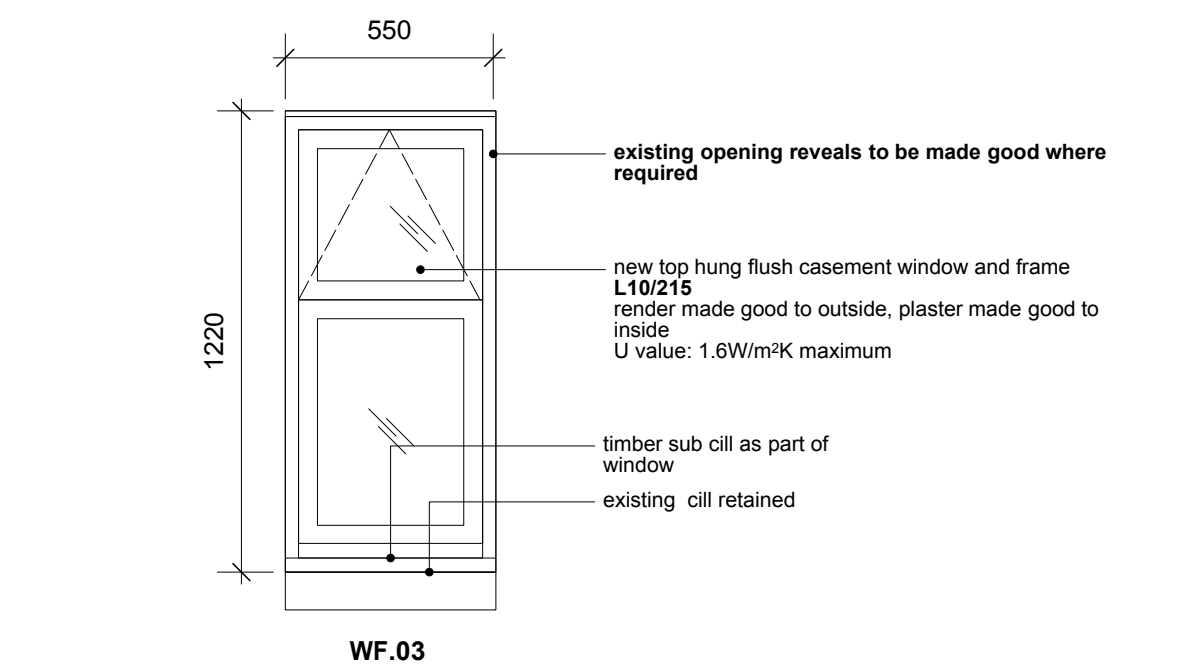


01 window elevation to rear extension@ 1:20

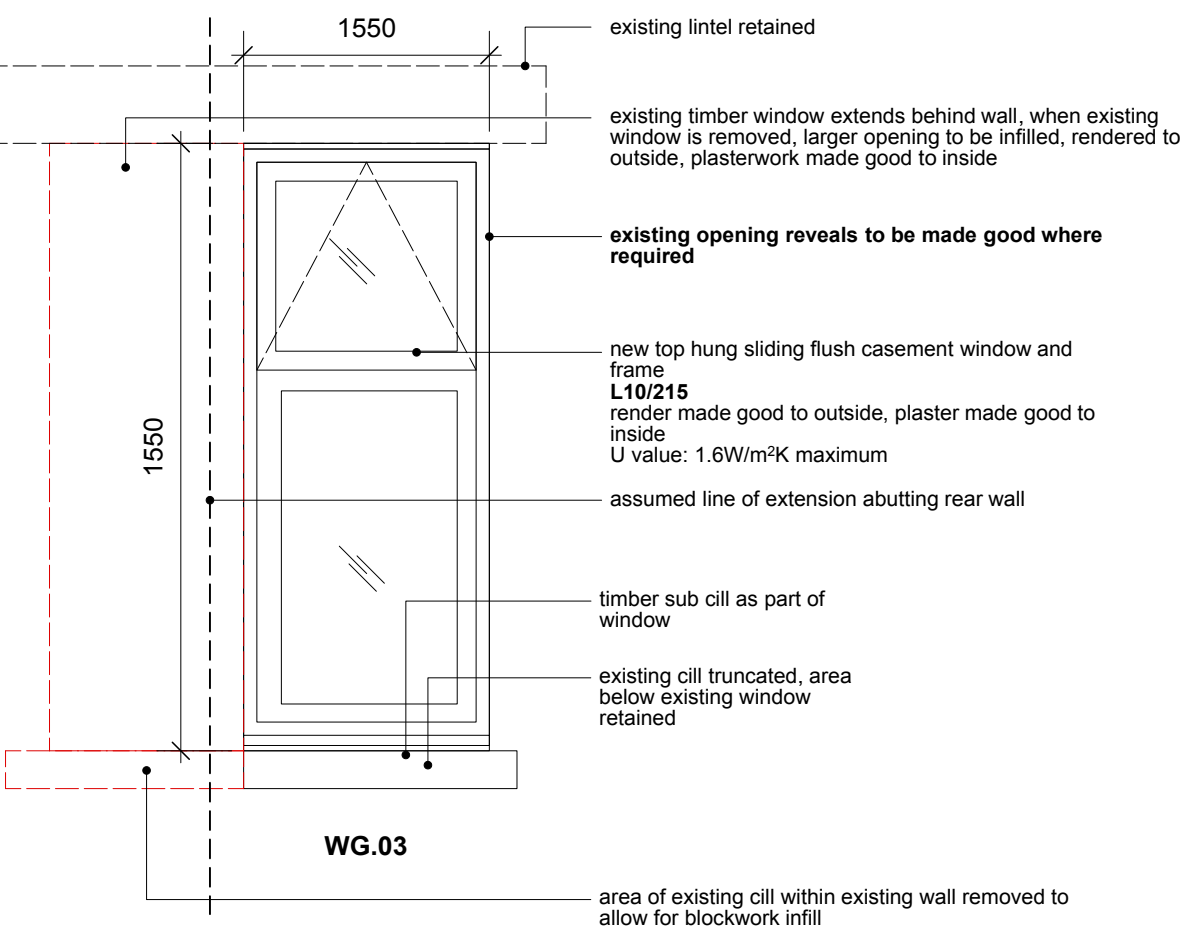

02 window elevation to rear extension@ 1:20



Existing window WF.03 in context

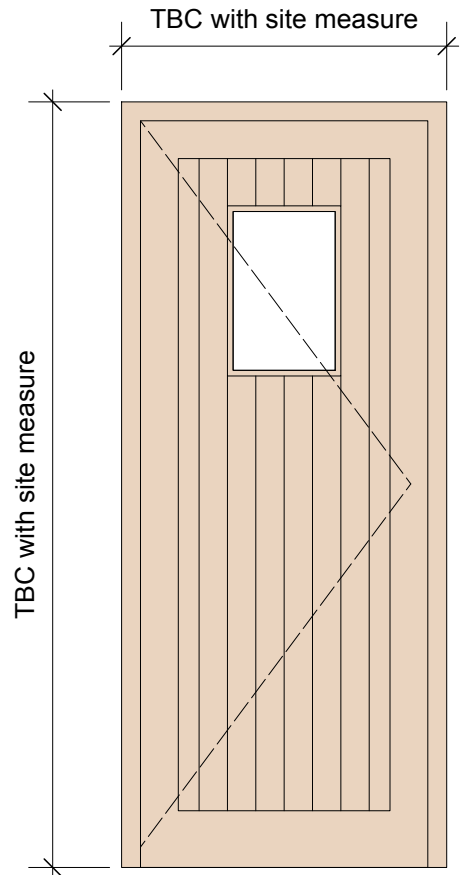


03 EDF.01@ 1:20



Existing door EDF.01 in context - Single residential unit door
To be replaced with new triple glazed timber door and frame to suit existing opening as L20/420
U value: 1.6W/m²K
Existing opening dimensions to be measured on site



Existing window WG.03 in context

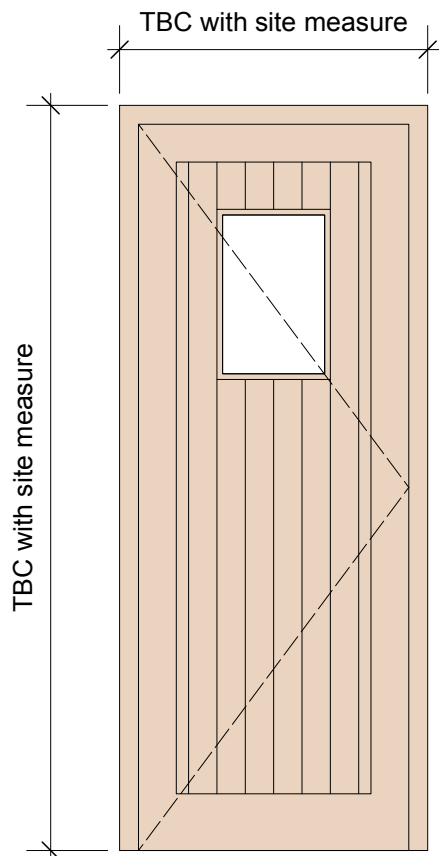

04 EDG.02@ 1:20



Existing door EDG.02 in context - Commercial unit door
To be replaced with new timber door and frame to suit existing opening as L20/420
U value: 1.6W/m²K
Existing opening dimensions to be measured on site
Ironmongery to include multi point lock with key operation to outside and panic bar internally, lever handle externally

CONSTRUCTION

Rev	Date	Dwn	Chckd	Description

SUBMISSIONS / SITE DIMENSIONS
1. Contractor to take site dimensions.
2. Submit fabrication drawings to CA, for comment, 10 working days in advance of fabrication. Only proceed once FMA Status 'A' or 'B' awarded. Drawings to include detailed profiles.

6 King Street Bristol BS1 4EQ
T 0117 929 9293 E info@fm-architects.co.uk
F 0117 929 9295 W fm-architects.co.uk

- All drawings are copyright
- Report all discrepancies to project administrator
- Do not scale drawing for construction purposes
- All dimensions to be checked on site

North

0 0.8m

ferguson mann architects					
Job Title Merthyr Tydfil THI			Drawing Title 2 Morlais Buildings		
Client Merthyr Tydfil County Borough Council			New Flush Casement Windows		
Scale 1:20 @ A3	Date 30.05.22	Dwn AK	Chckd AK	Job No 10647-08	Drawing No SK-805
				Rev /	