
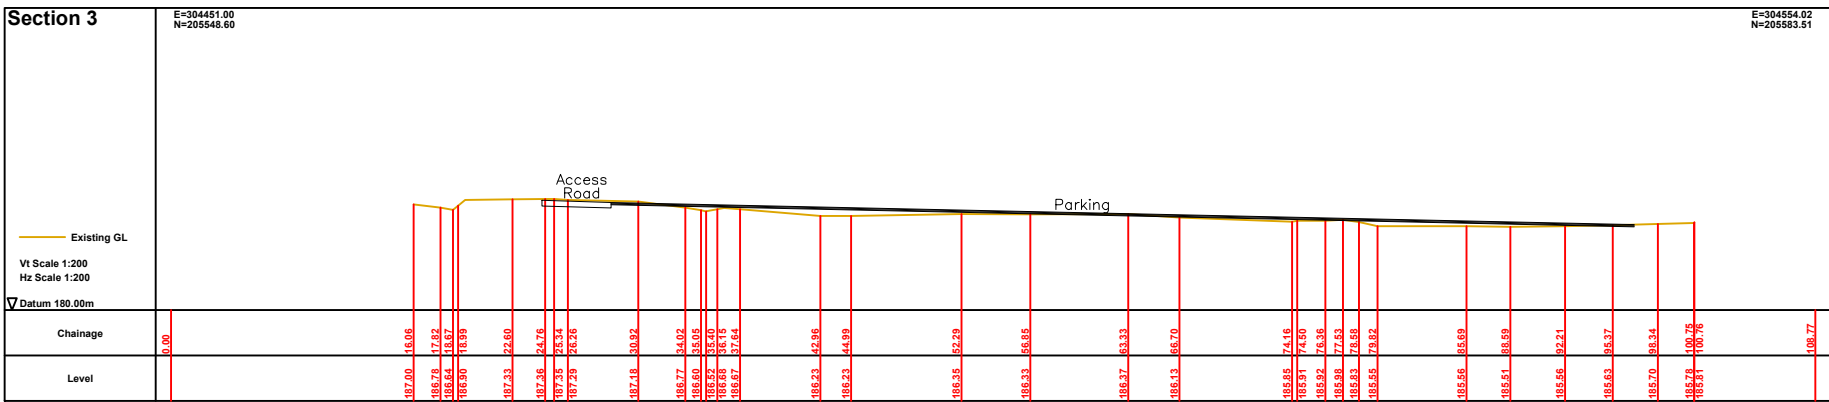
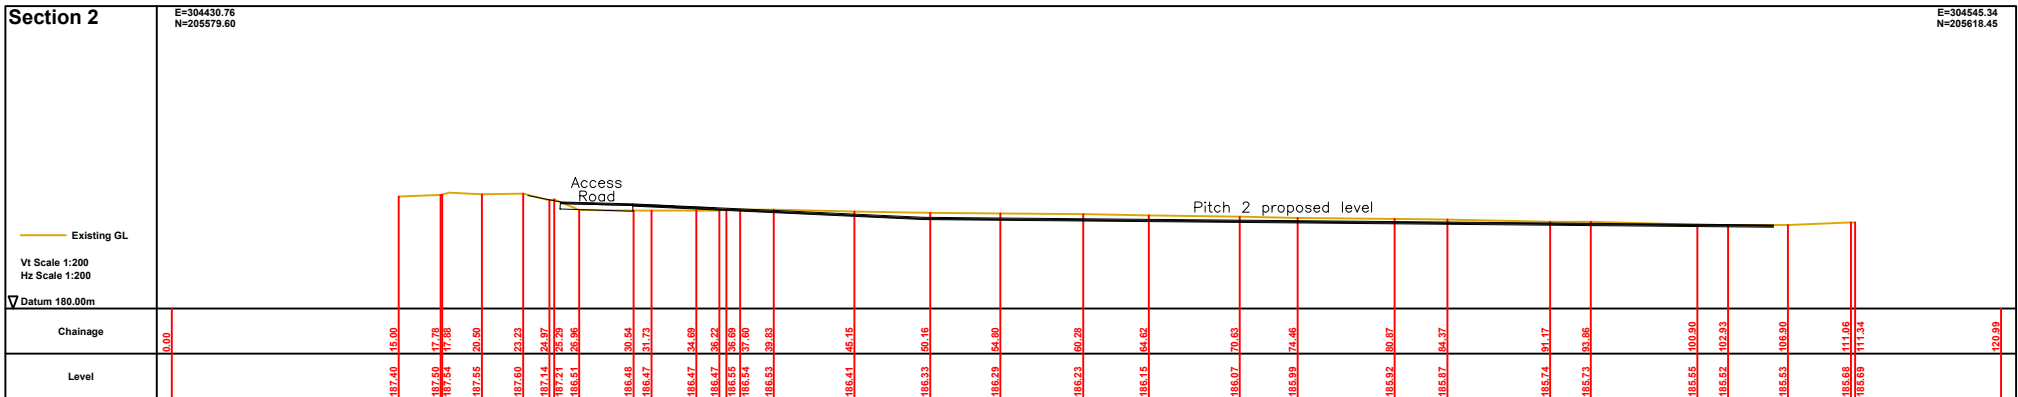


WW
Contractor to prepare
RAMS and be submitted to
WW before work commences

Parking
107 Parking spaces
100 @ 2.4x4.8m
4 @ 3.x5.5m
3 @ 2.4x5.5m

Parking
107 Parking spaces
100 @ 2.4x4.8m
4 @ 3.x5.5m
3 @ 2.4x5.5m

Finishes
Natural turf to WRU standards
Permeable shingle to new access road
and parking area

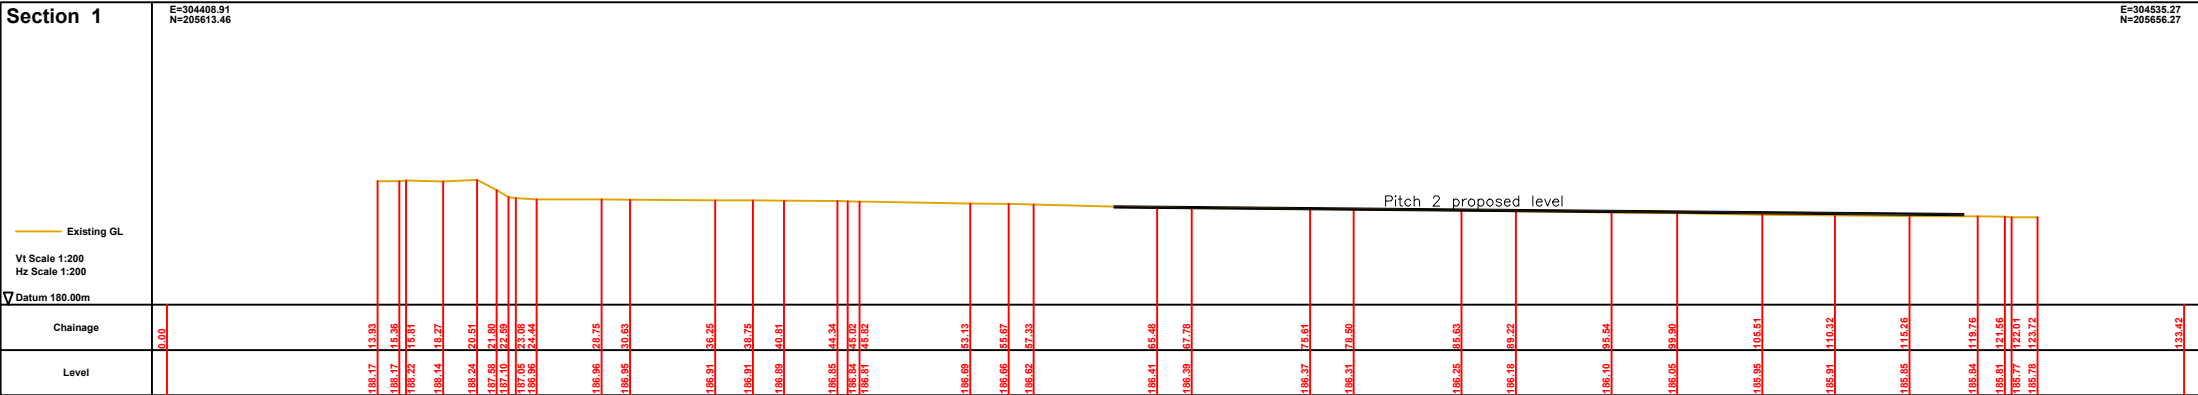

Utopia Design
Architectural Services



Utopia Design
Architectural Services
Building Planning Application Support
Paul Thomas: BSc (Hons)
Tel: 01685 559230. Mob: 07908 725065
e-mail: utopiadas@hotmail.com

Issued Only for Purpose Indicated

Drawing Status: FOR PLANNING PURPOSES ONLY

Client

Merthyr Rugby Ground
The Wern
Ynysfach
Merthyr Tydfil
CF48 1AE

Project

Wern 2 Project
New Access, Access Road, Parking and
New Pitch 2 with Associated Re-profiling
of Ground
at
Merthyr Rugby Ground
The Wern
Ynysfach
Merthyr Tydfil

Drawn by
PT

Date
12.05.21

Scale

Title
Proposed
Sections

Paper
A2

Drwg No
WERN 2 PRSD 03