
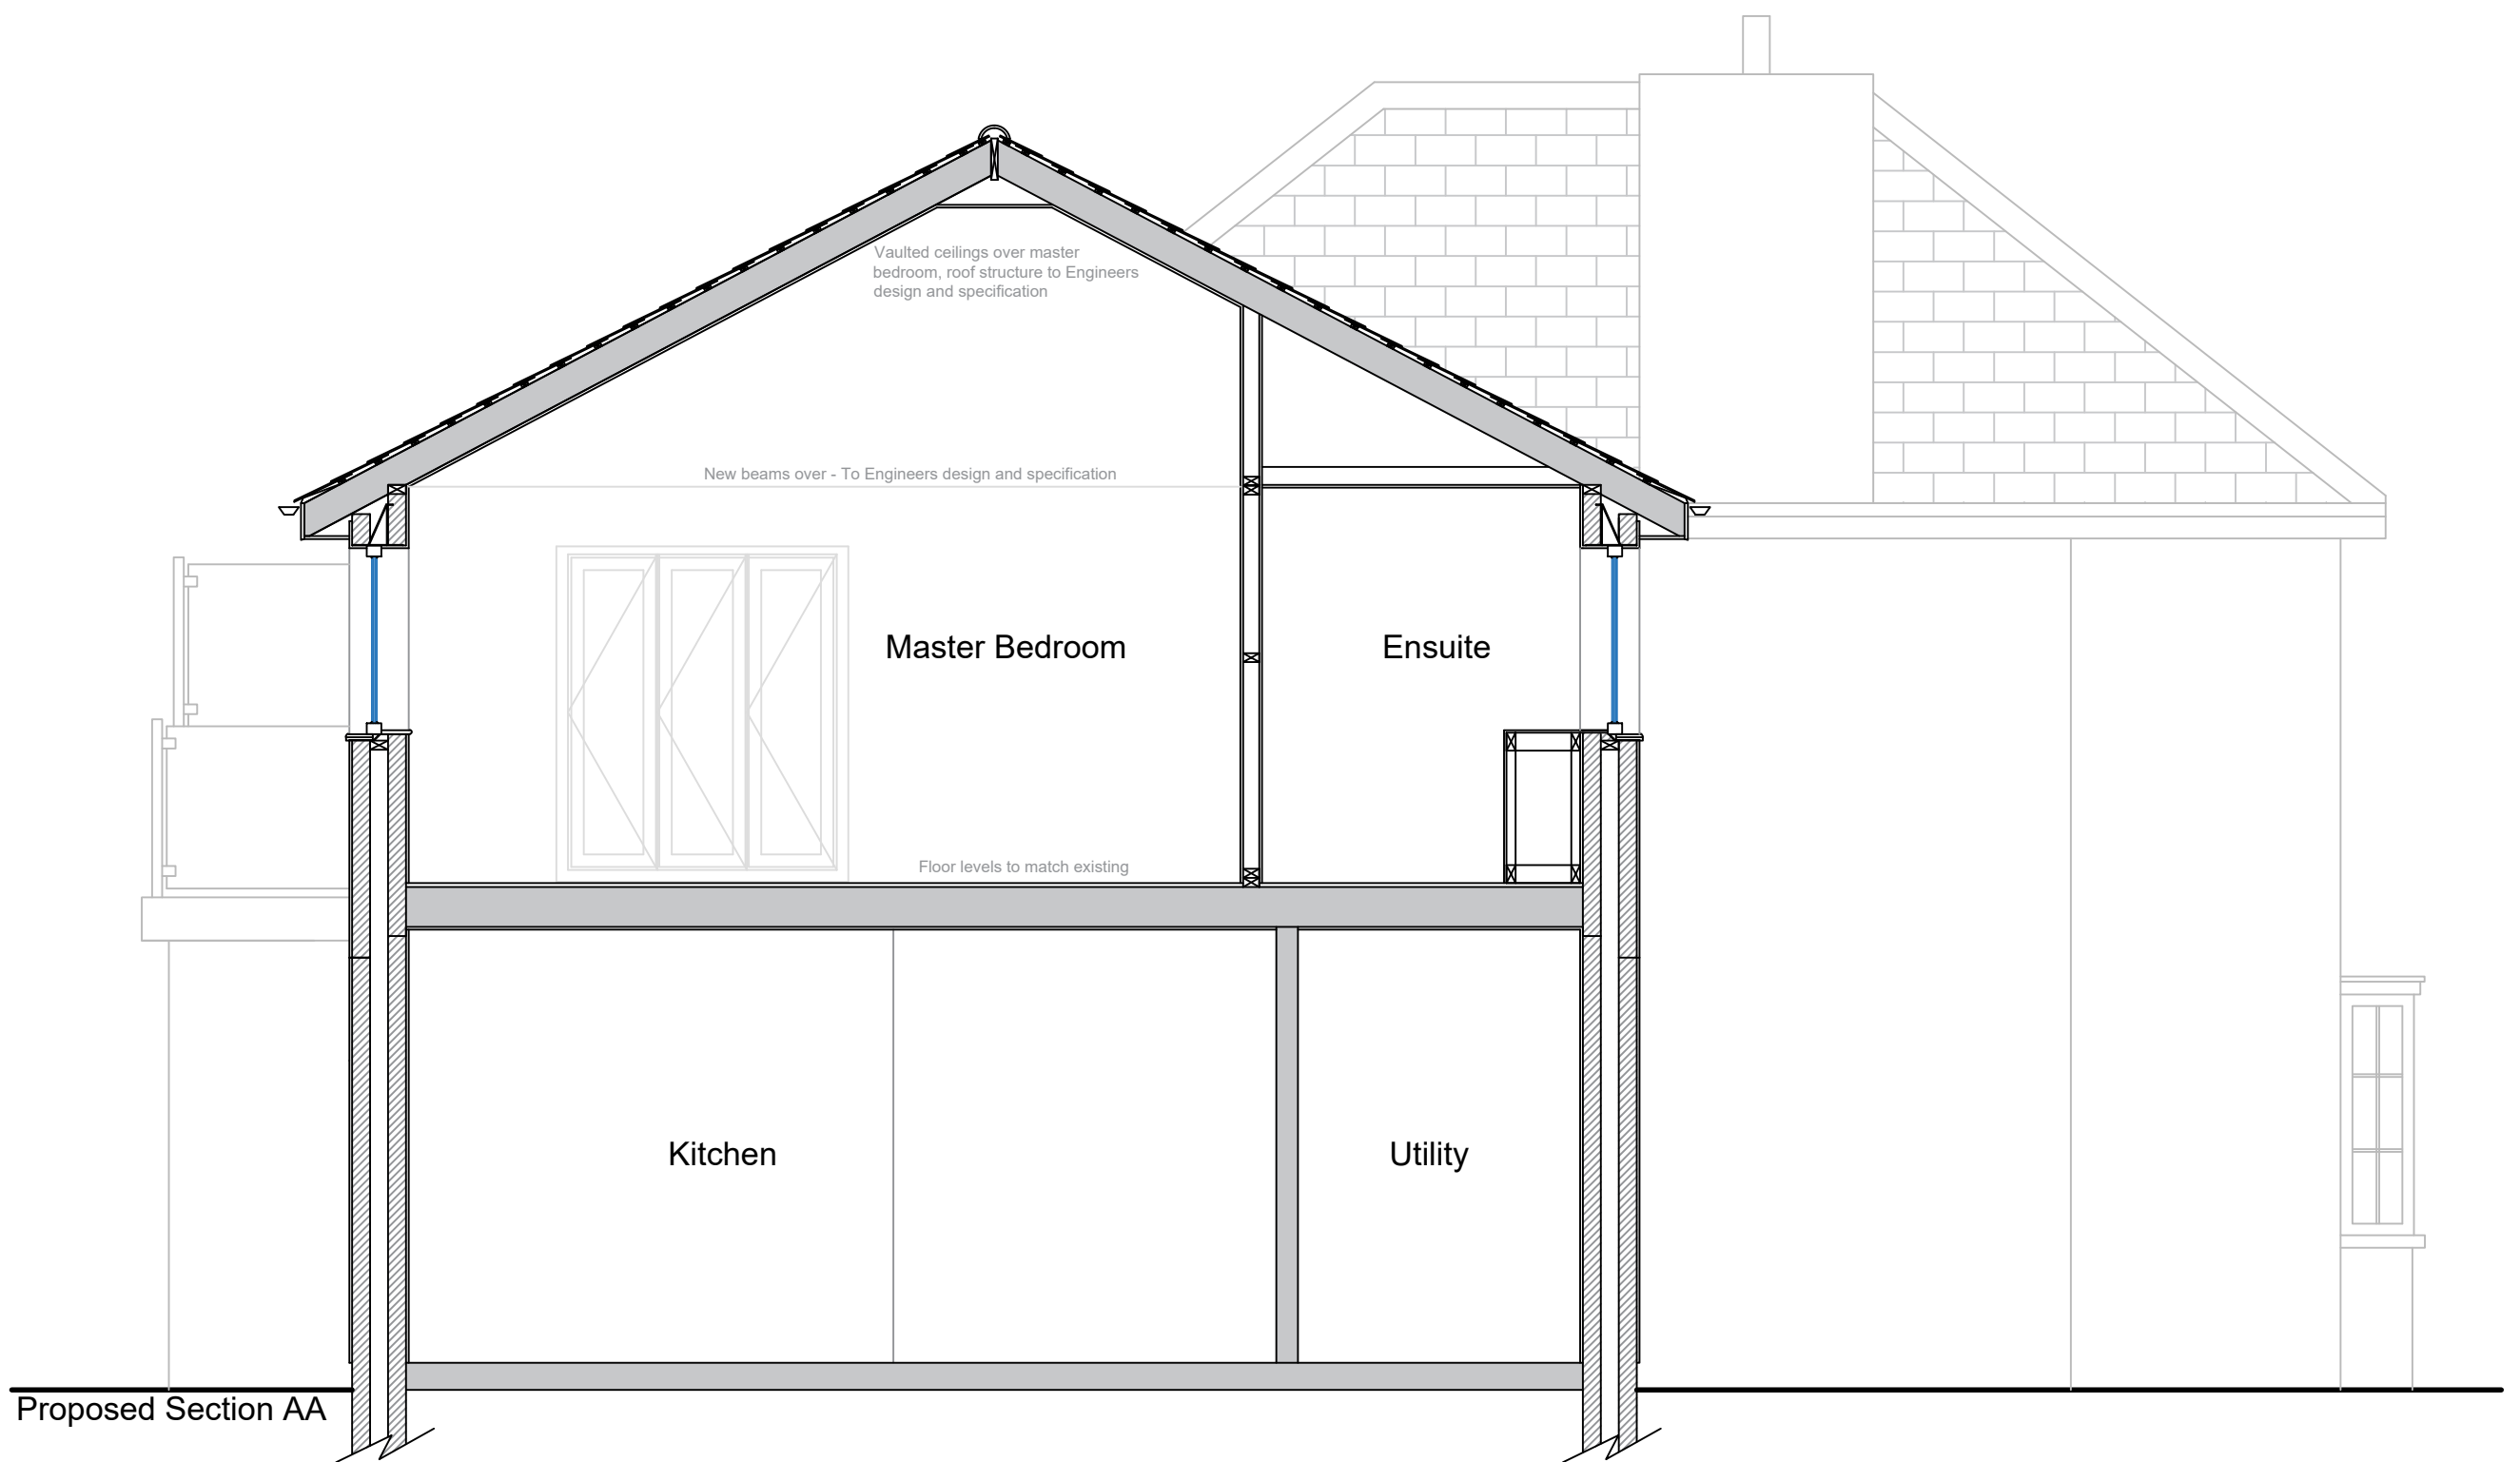


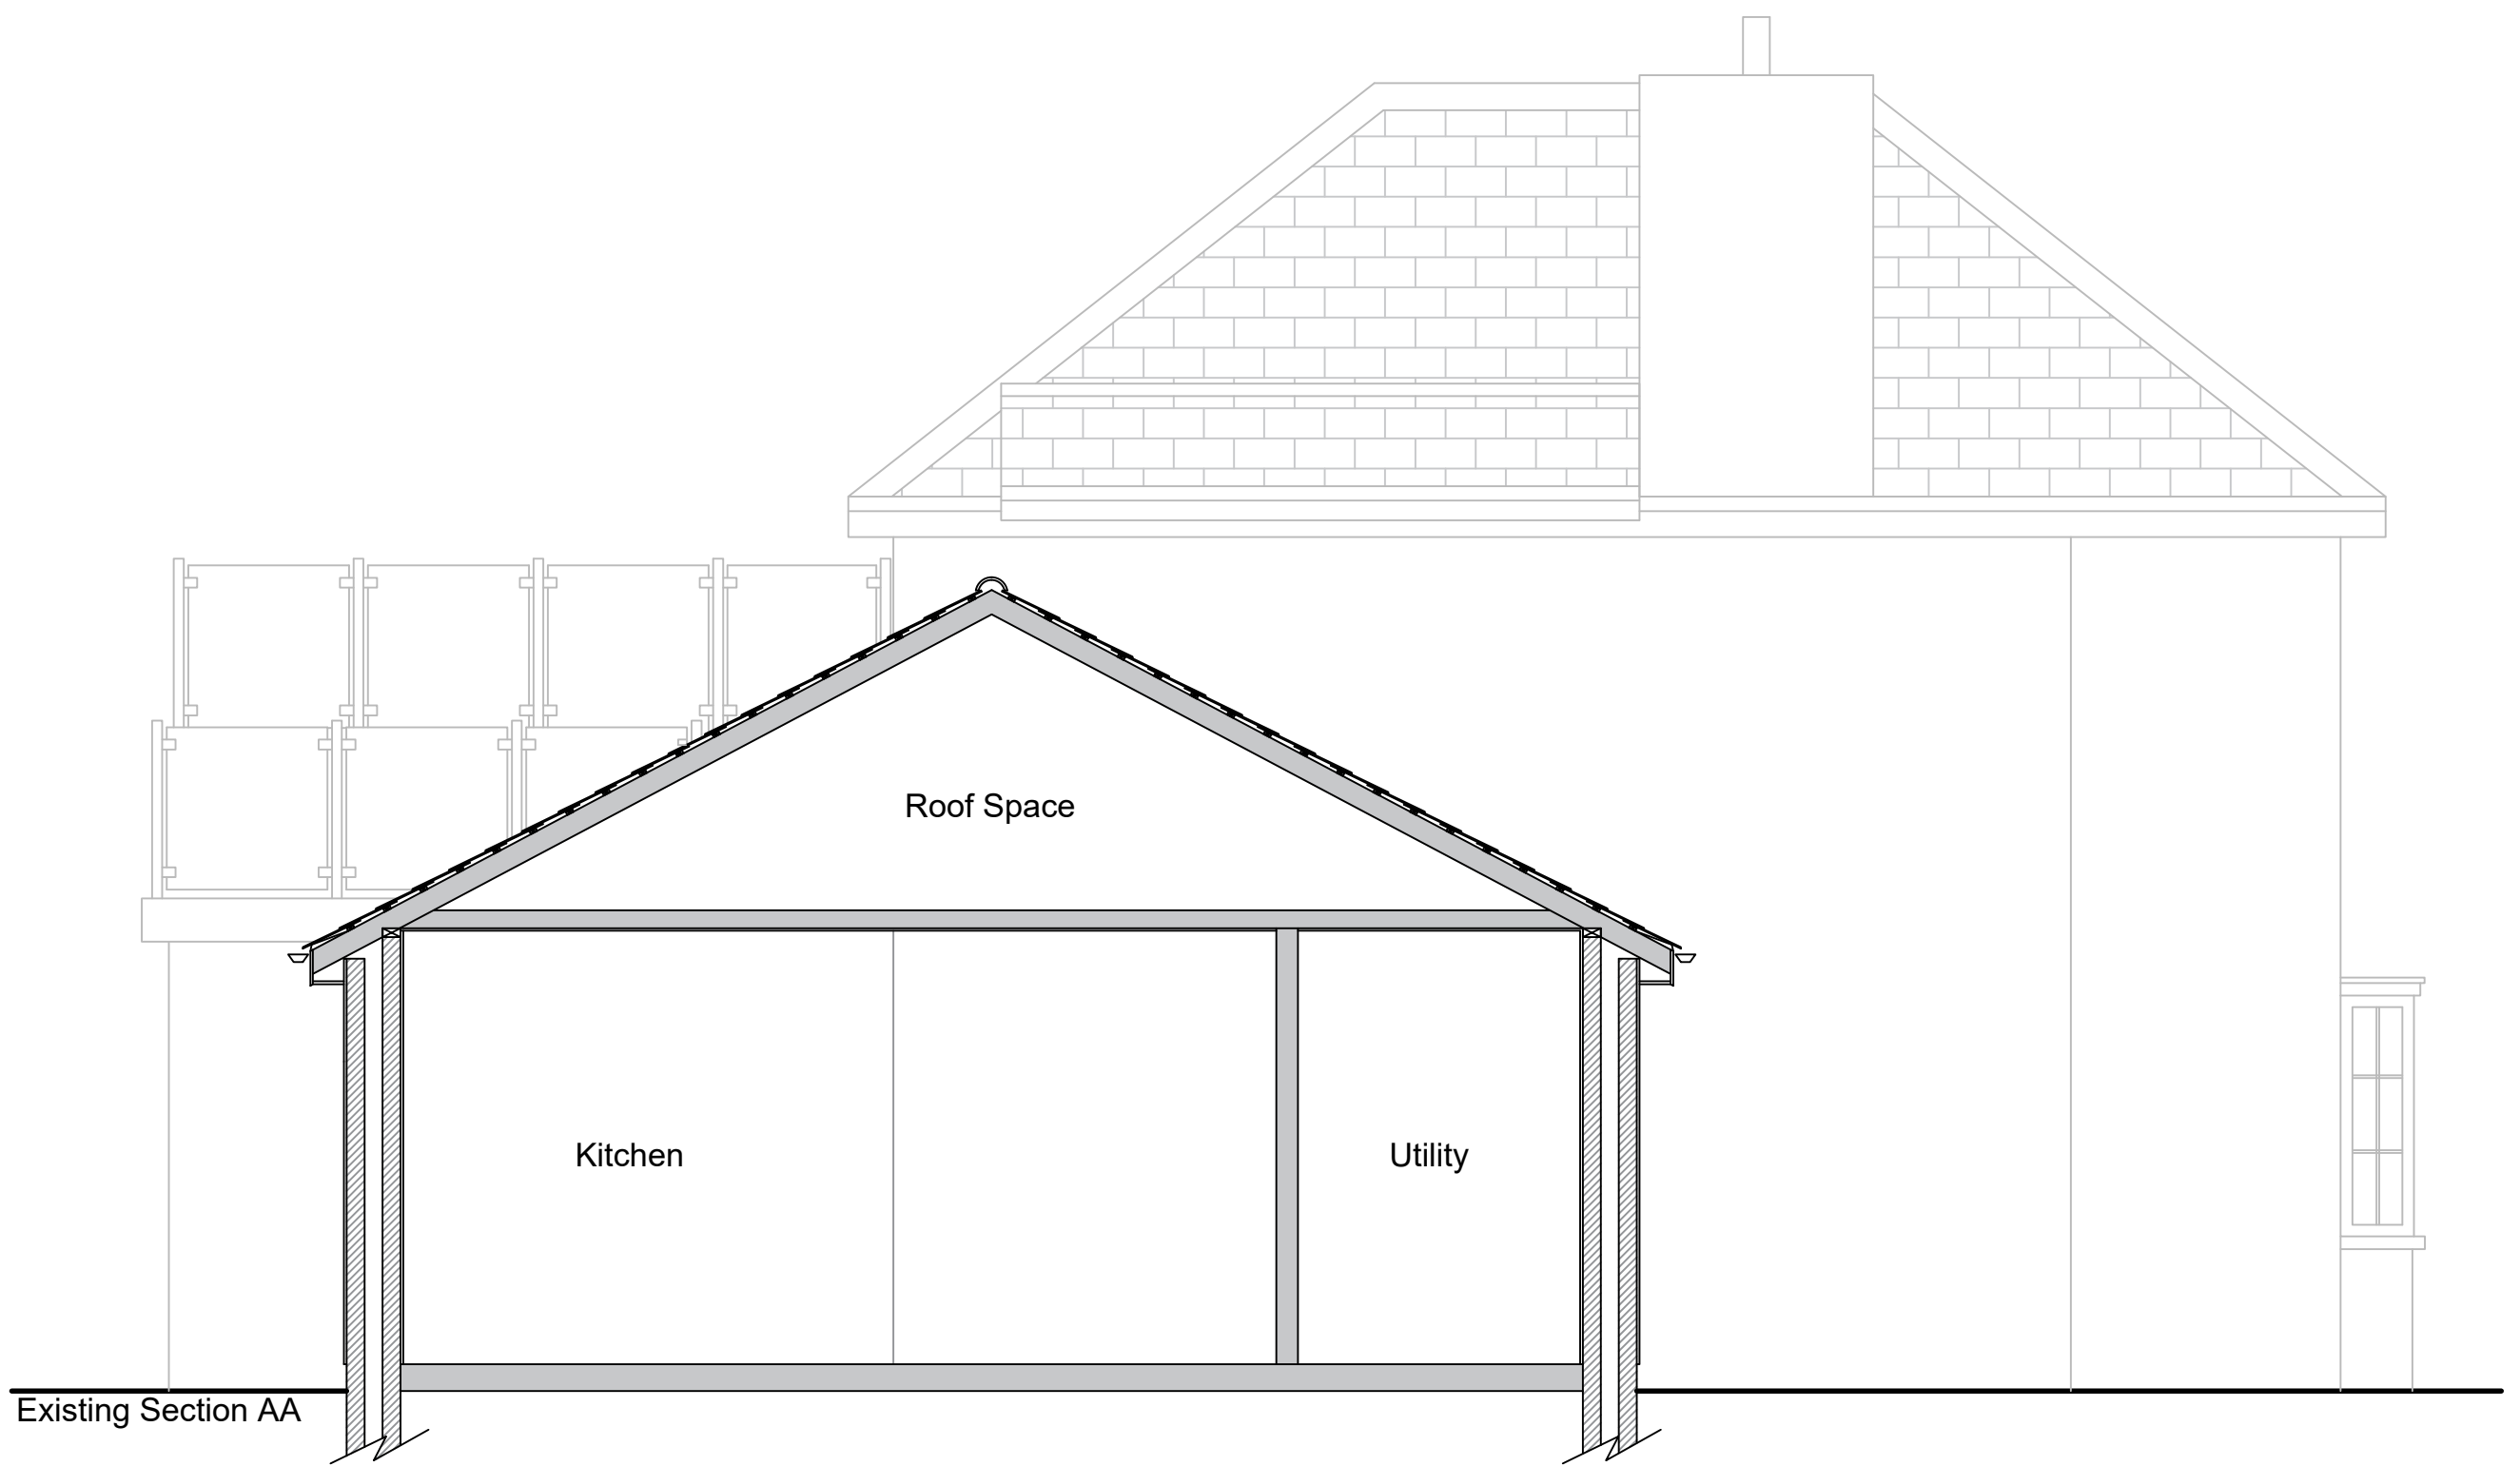

Project Title: 9 The Grove, Merthyr Tudfil, CF47 8YR	Drawing Title: Existing and proposed Sections AA	Client: Mike Jones	Date: June 2021	Drawn By: SLM	Revision:
		Drawing Number: 0218 - 05	Scale: 1:40 @ A2	Issue:	Revision Date: