



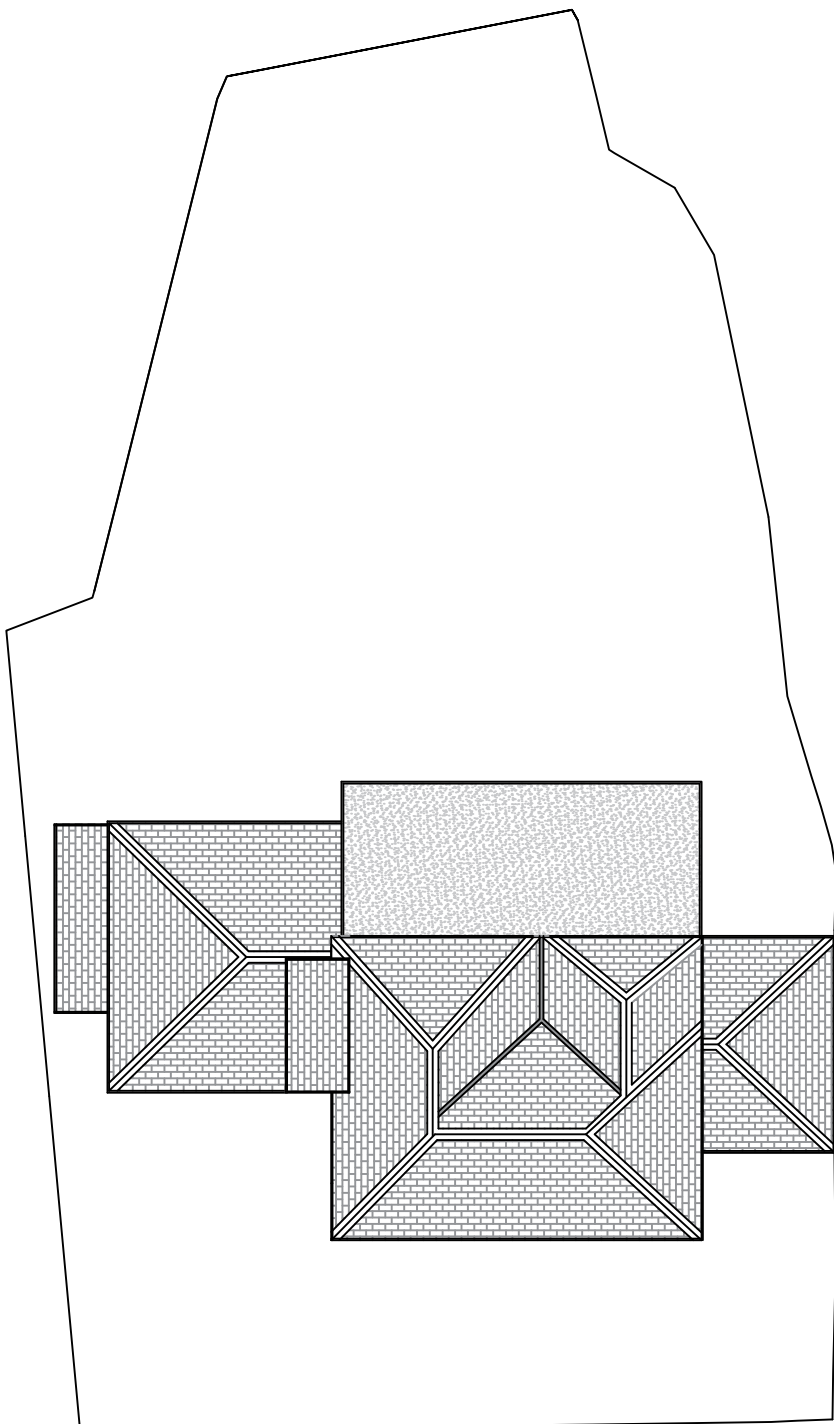

Existing Site Block Plan With Roof Plan 1:200

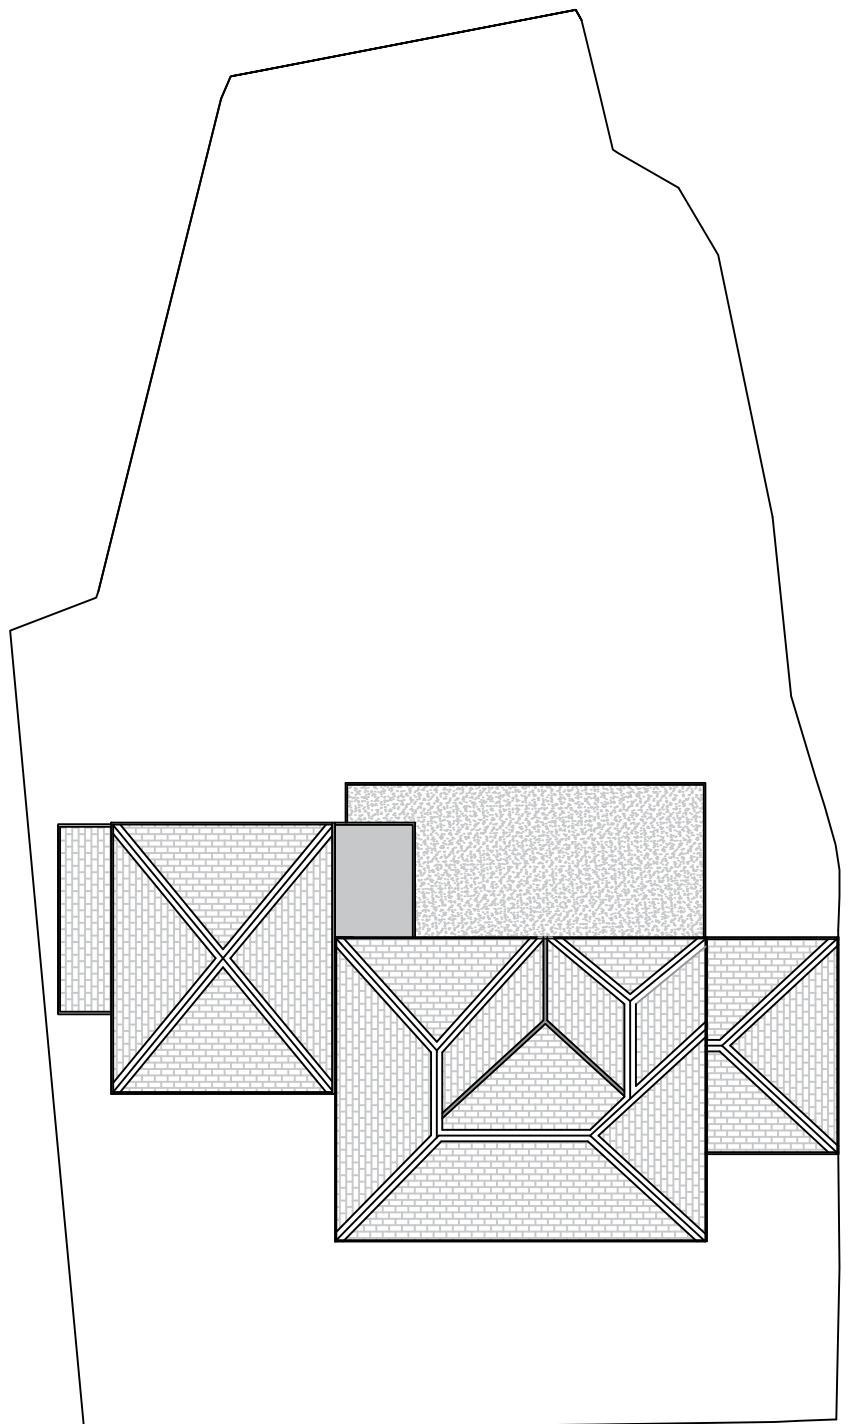

Proposed Site Block Plan With Roof Plan 1:200

