



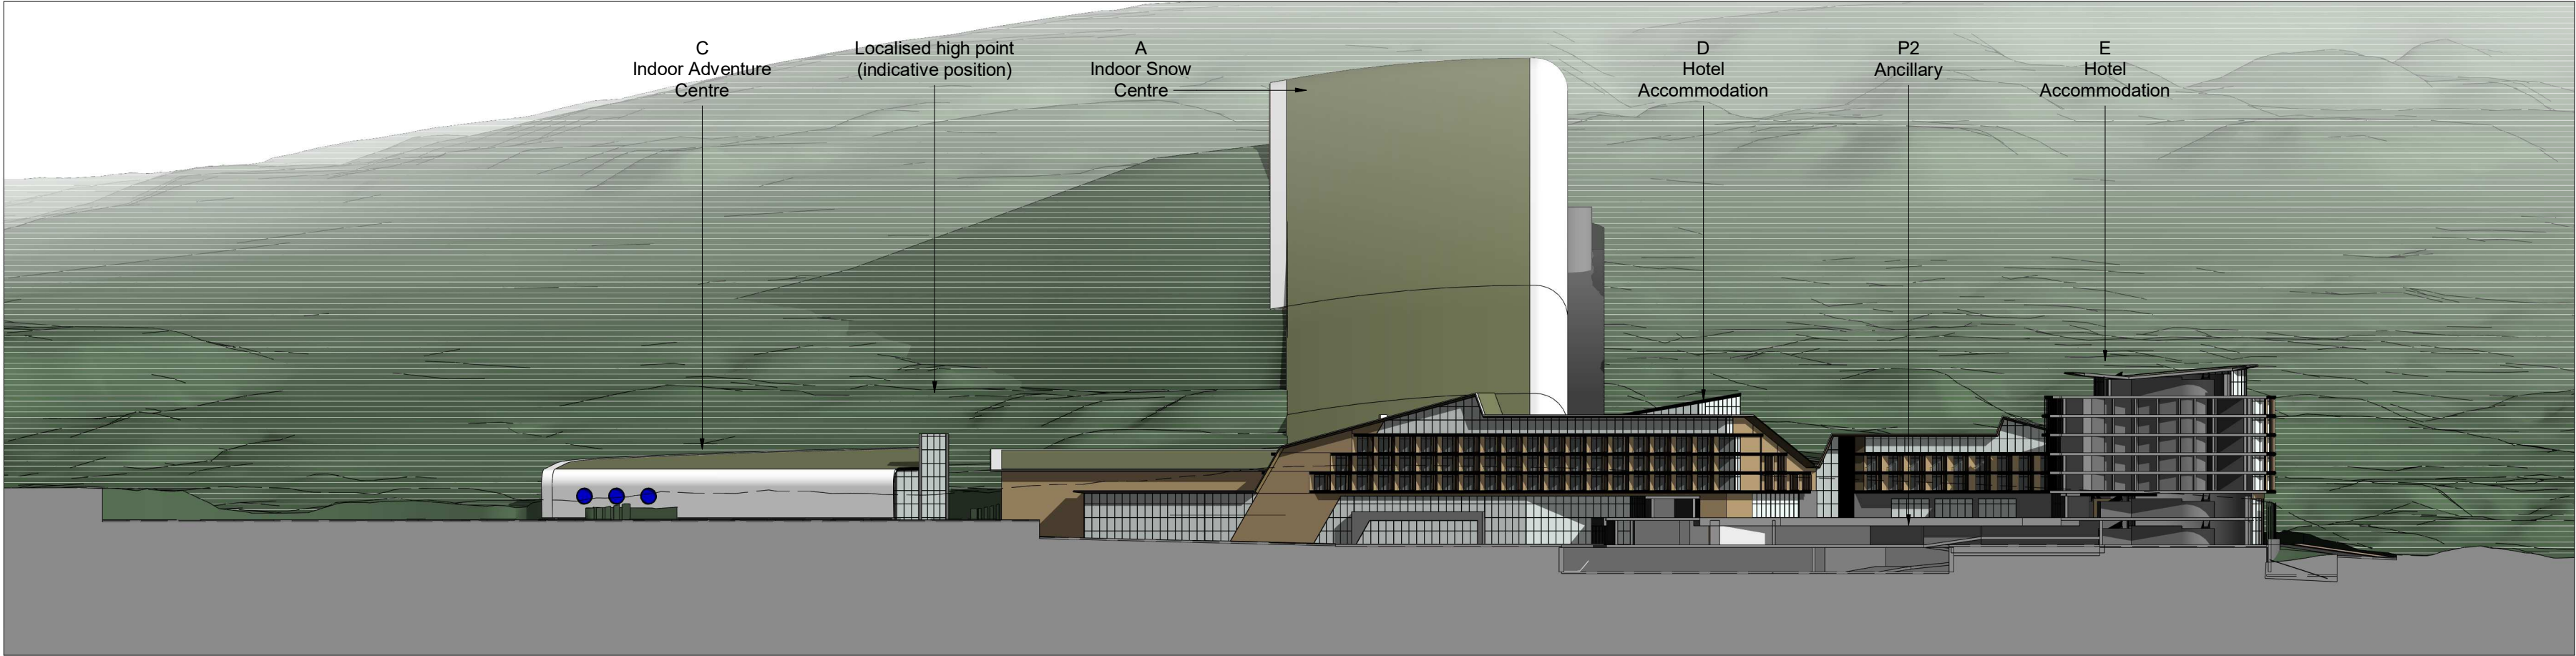

1 Illustrative Masterplan Section D
1 : 1000

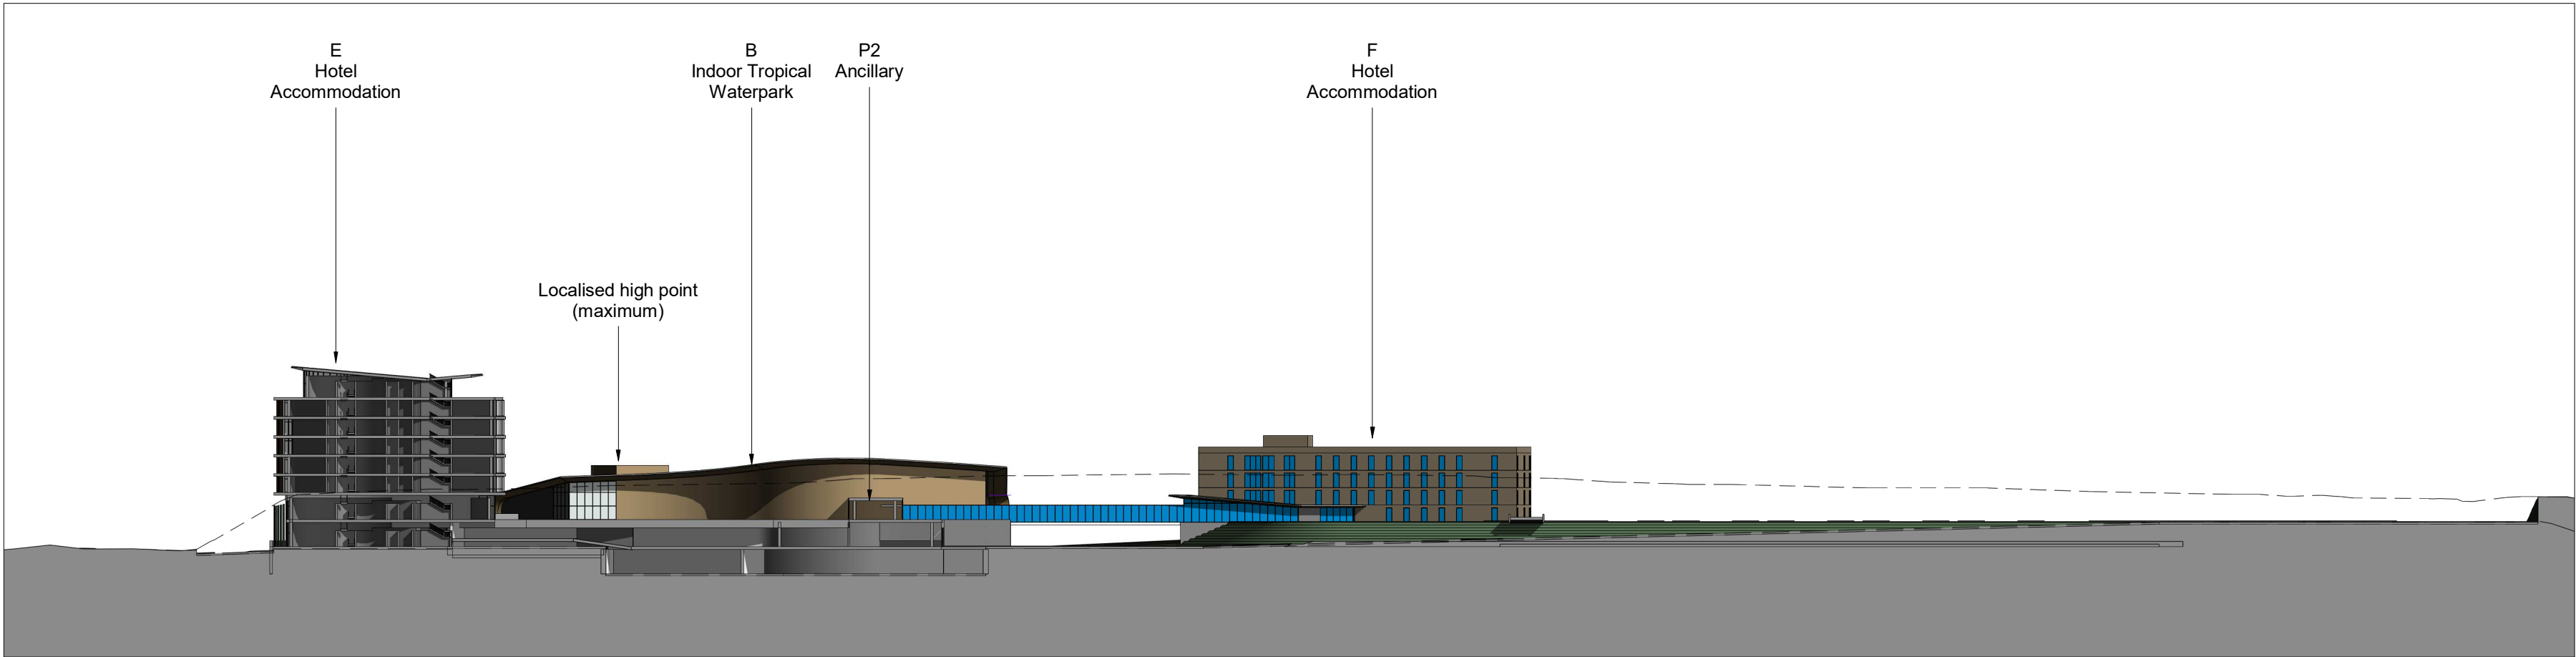

2 Illustrative Masterplan Section E
1 : 1000

P2	S0	07/12/22	WS	ISSUED FOR PLANNING
P1	S0	14/02/22	WS	ISSUED FOR PAC
Rev.	Status	Date	Check	Description

HolderMathiasarchitects

T +44 (0) 20 7287 0735
www.holdermathias.com
London Cardiff Munich

Project
Rhydycear West
Merthyr Tydfil
Marvel Ltd

Title
Illustrative Masterplan Sections 2

Job No 4170 Scale at A1 Status Rev. Ext. Int. S0 P2

Project	Originator	Zone	Level	Type	Role Sheet
RHDR-HMA-LE-ZZ-DR-A	PL-121				

ISO 14001 : 2015 ISO 9001 : 2015 RIBA Chartered Practice
Please consider the environment before printing this document

