



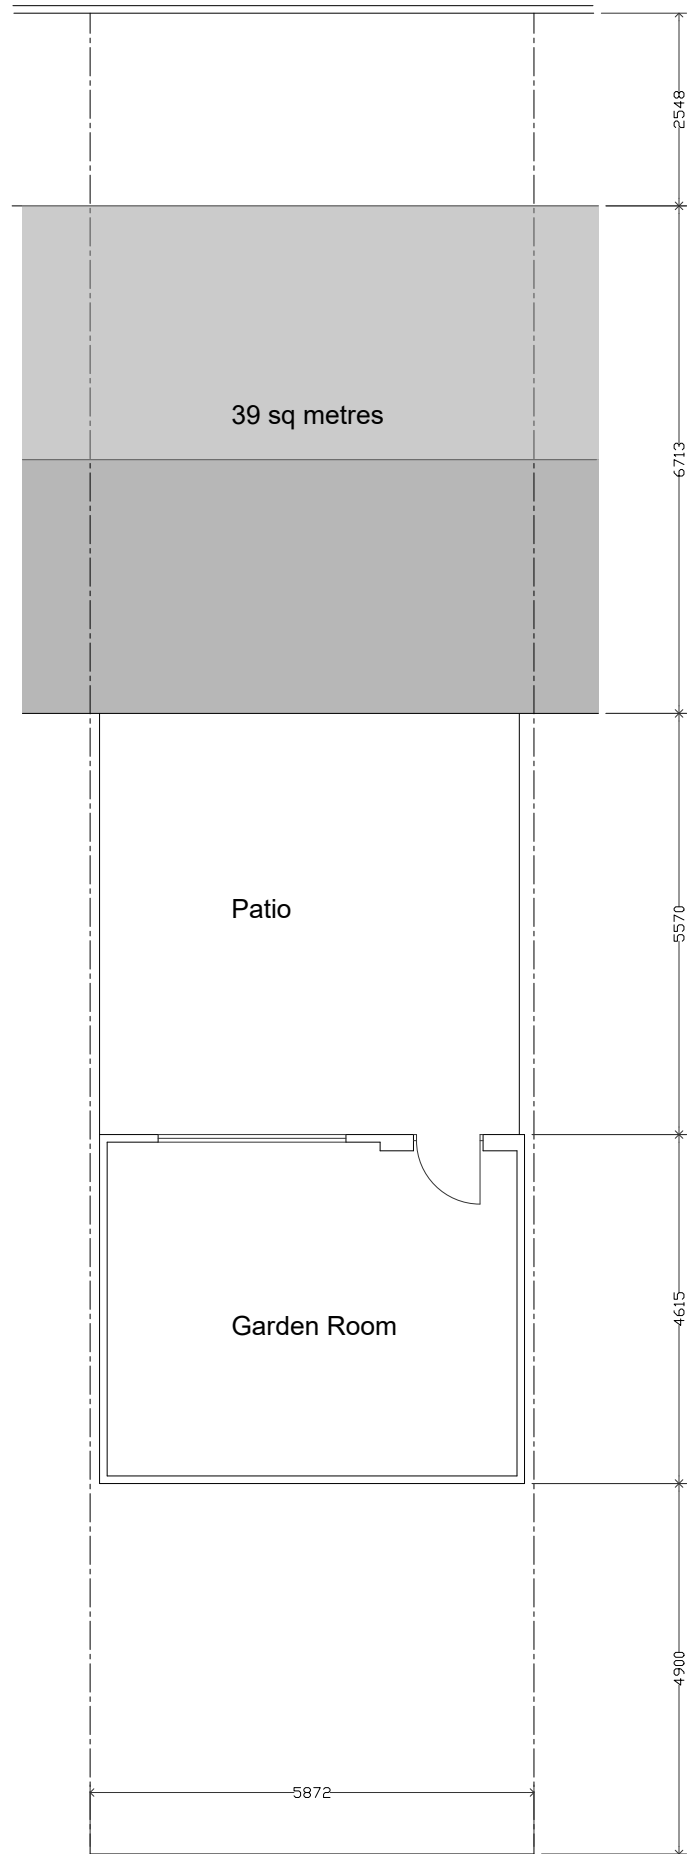

BLOCK PLAN - EXISTING

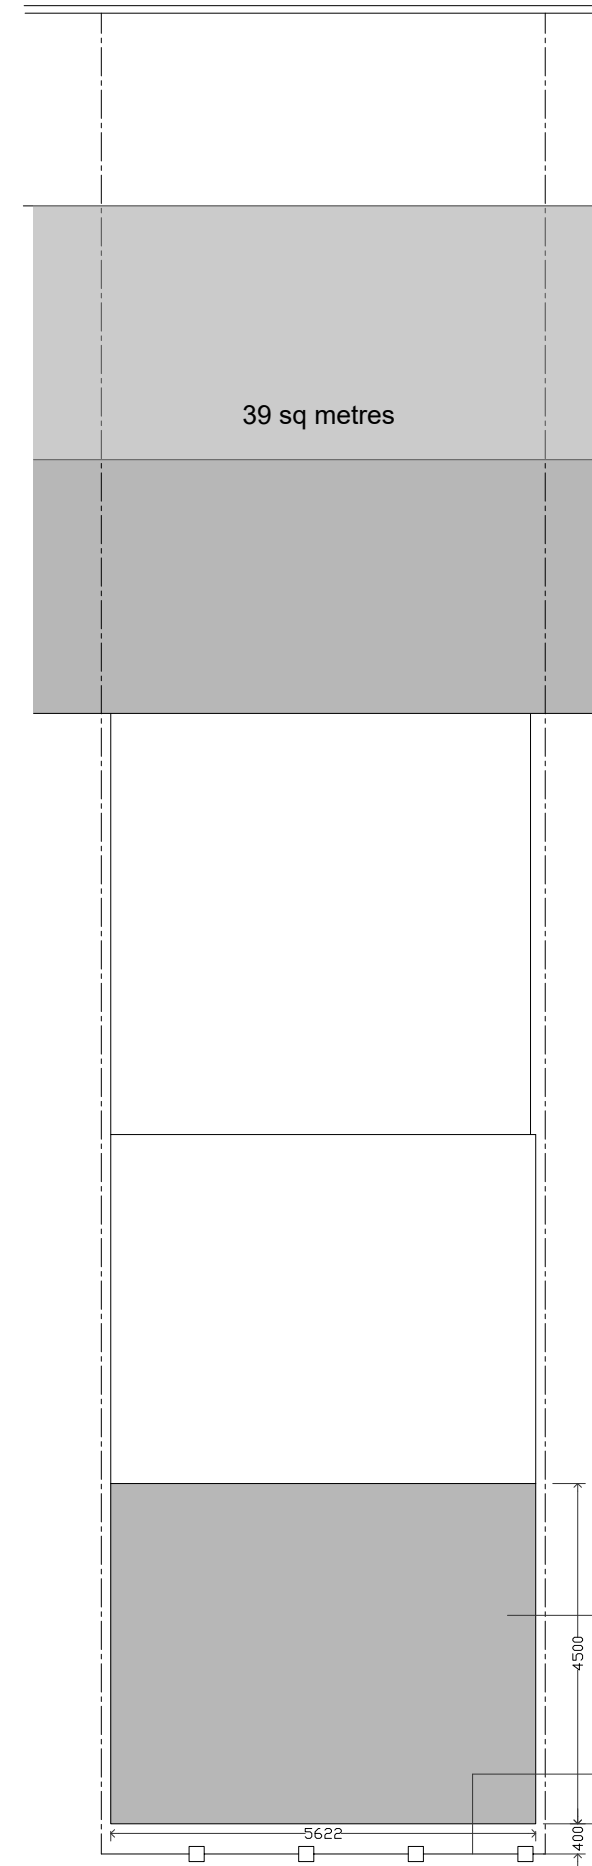

BLOCK PLAN - PROPOSED

k.j.lloyd AADip. RIBA
CHARTERED ARCHITECT

49 Coed Y Pla Llanbradach
Caerphilly, CF83 3PT

PROJECT
PROPOSED GYM
21 ASH CRESCENT
MERTHYR TYDFIL

SCALE 1:100 @ A3
DRAWN KL
DATE AUG 2021
DRG. NO. 03

DRAWING BLOCK PLANS

THIS DRAWING IS COPYRIGHT