


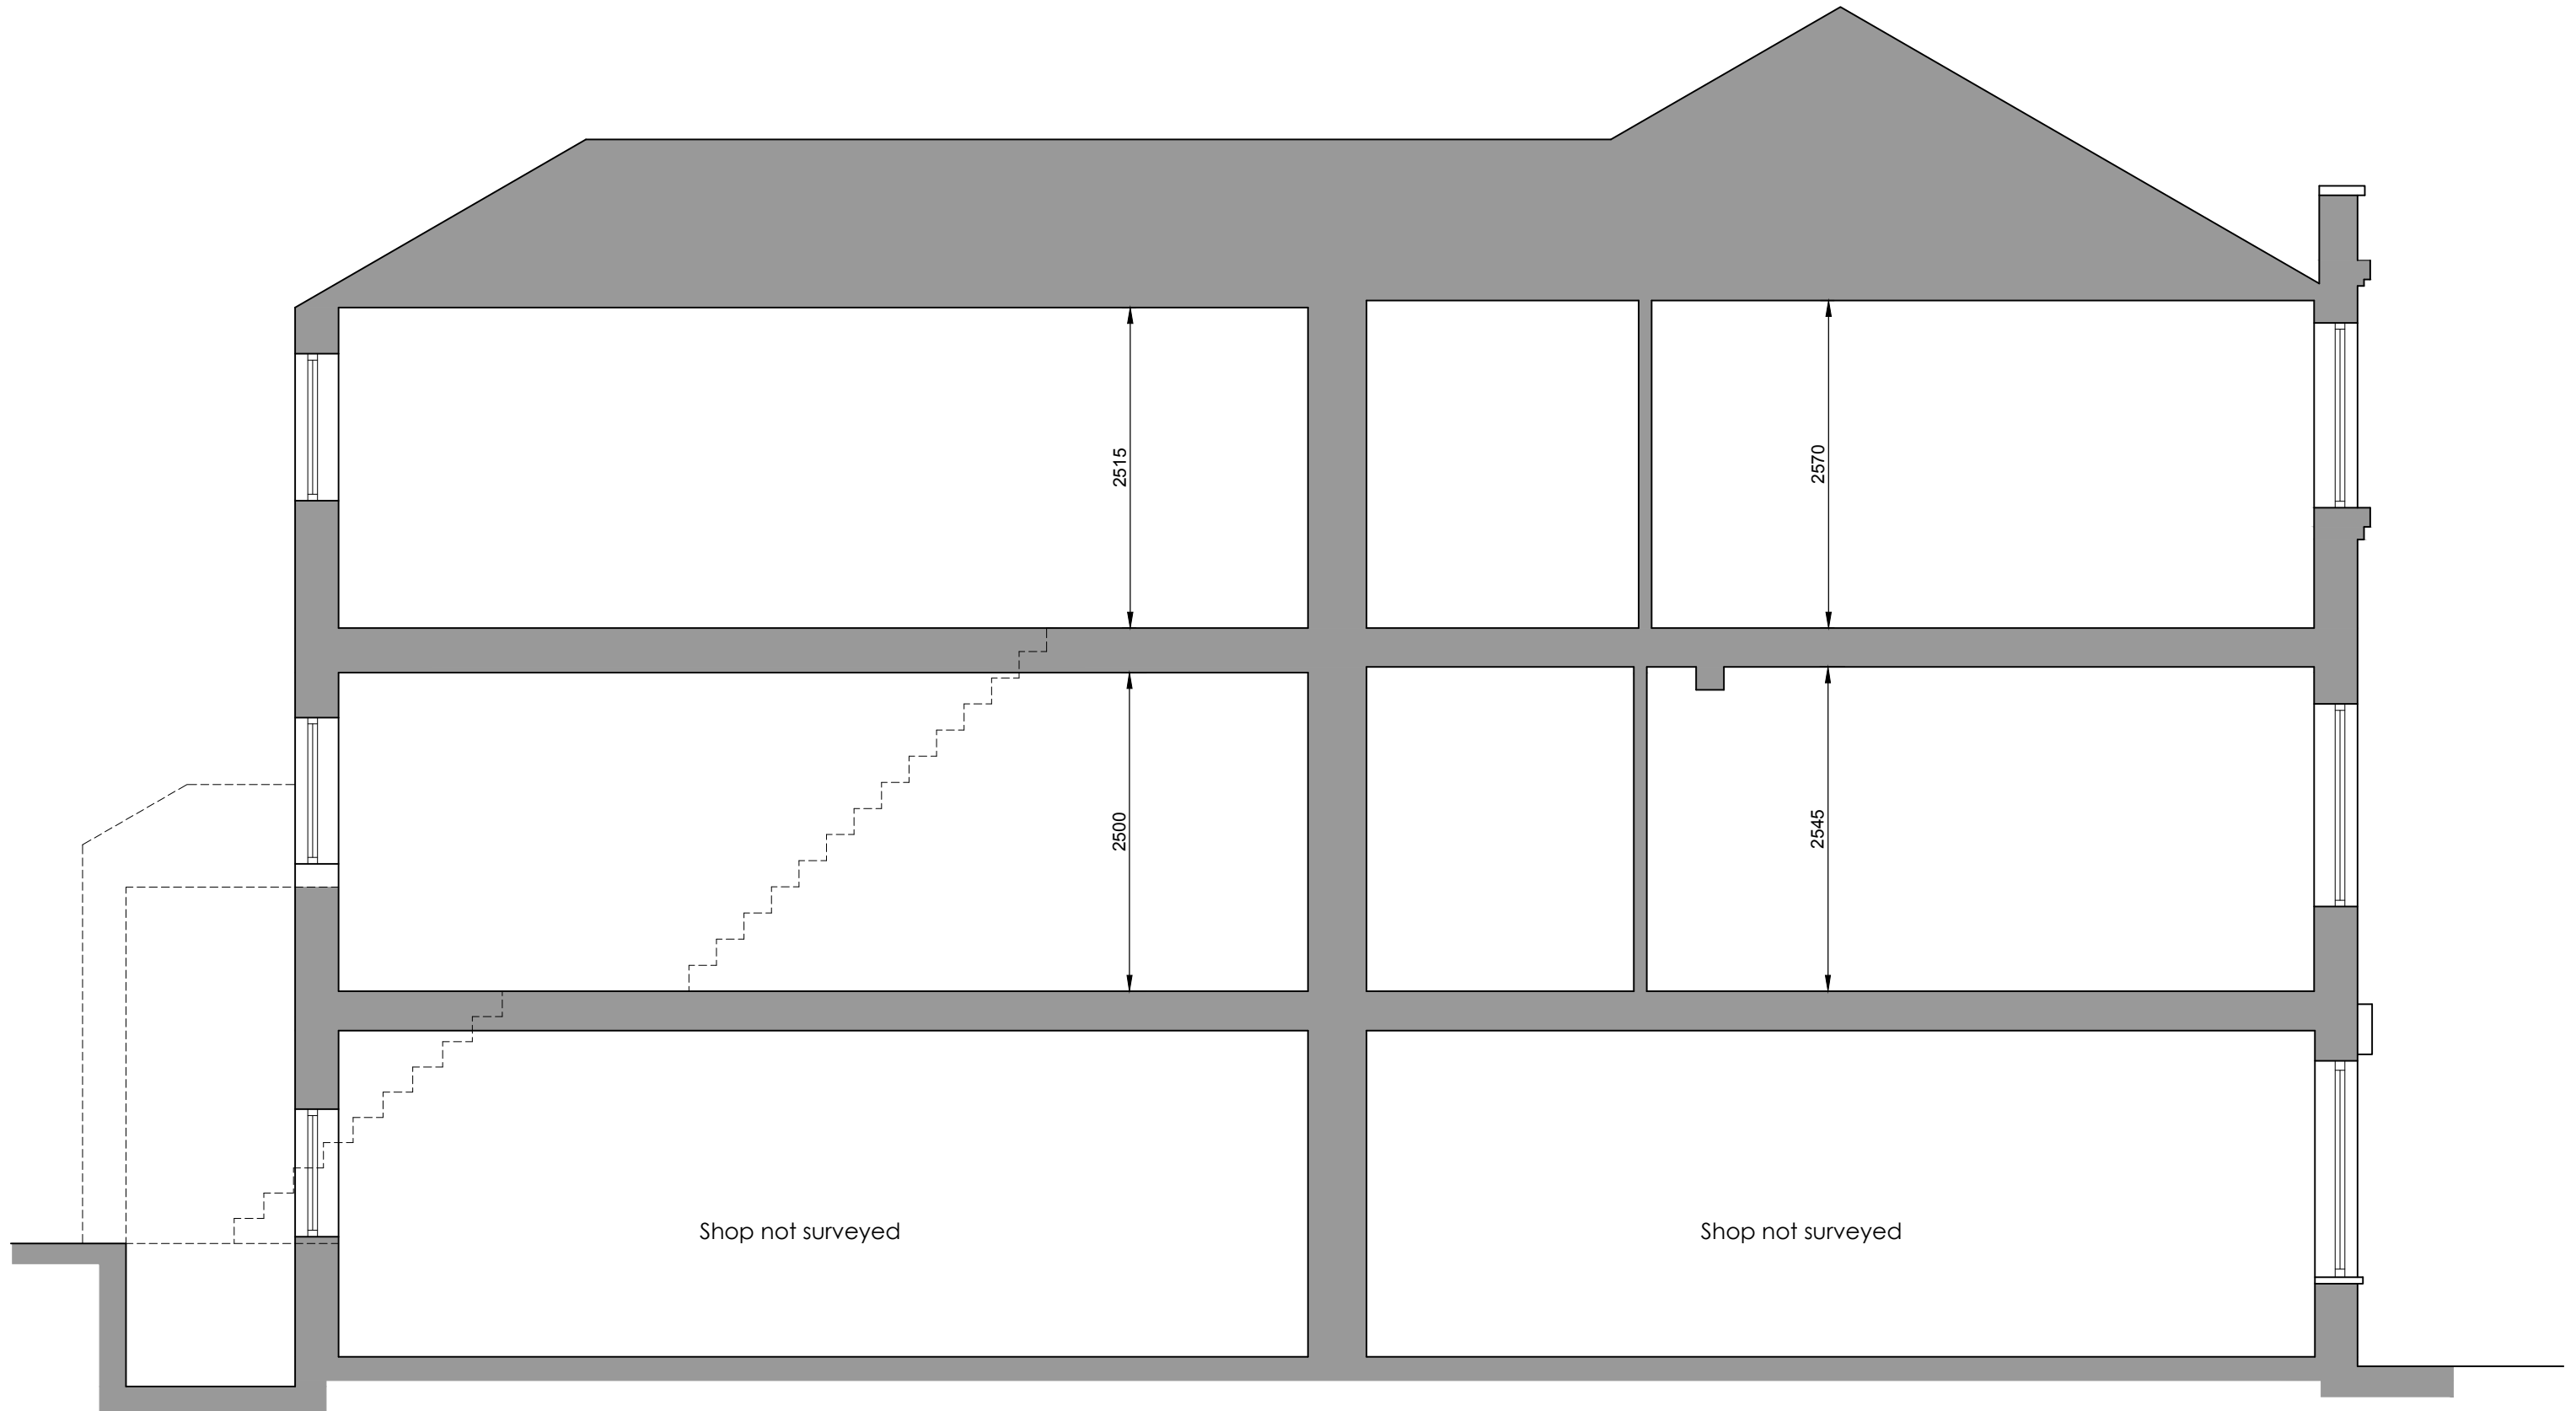

EXISTING CROSS SECTION
SCALE 1:50