


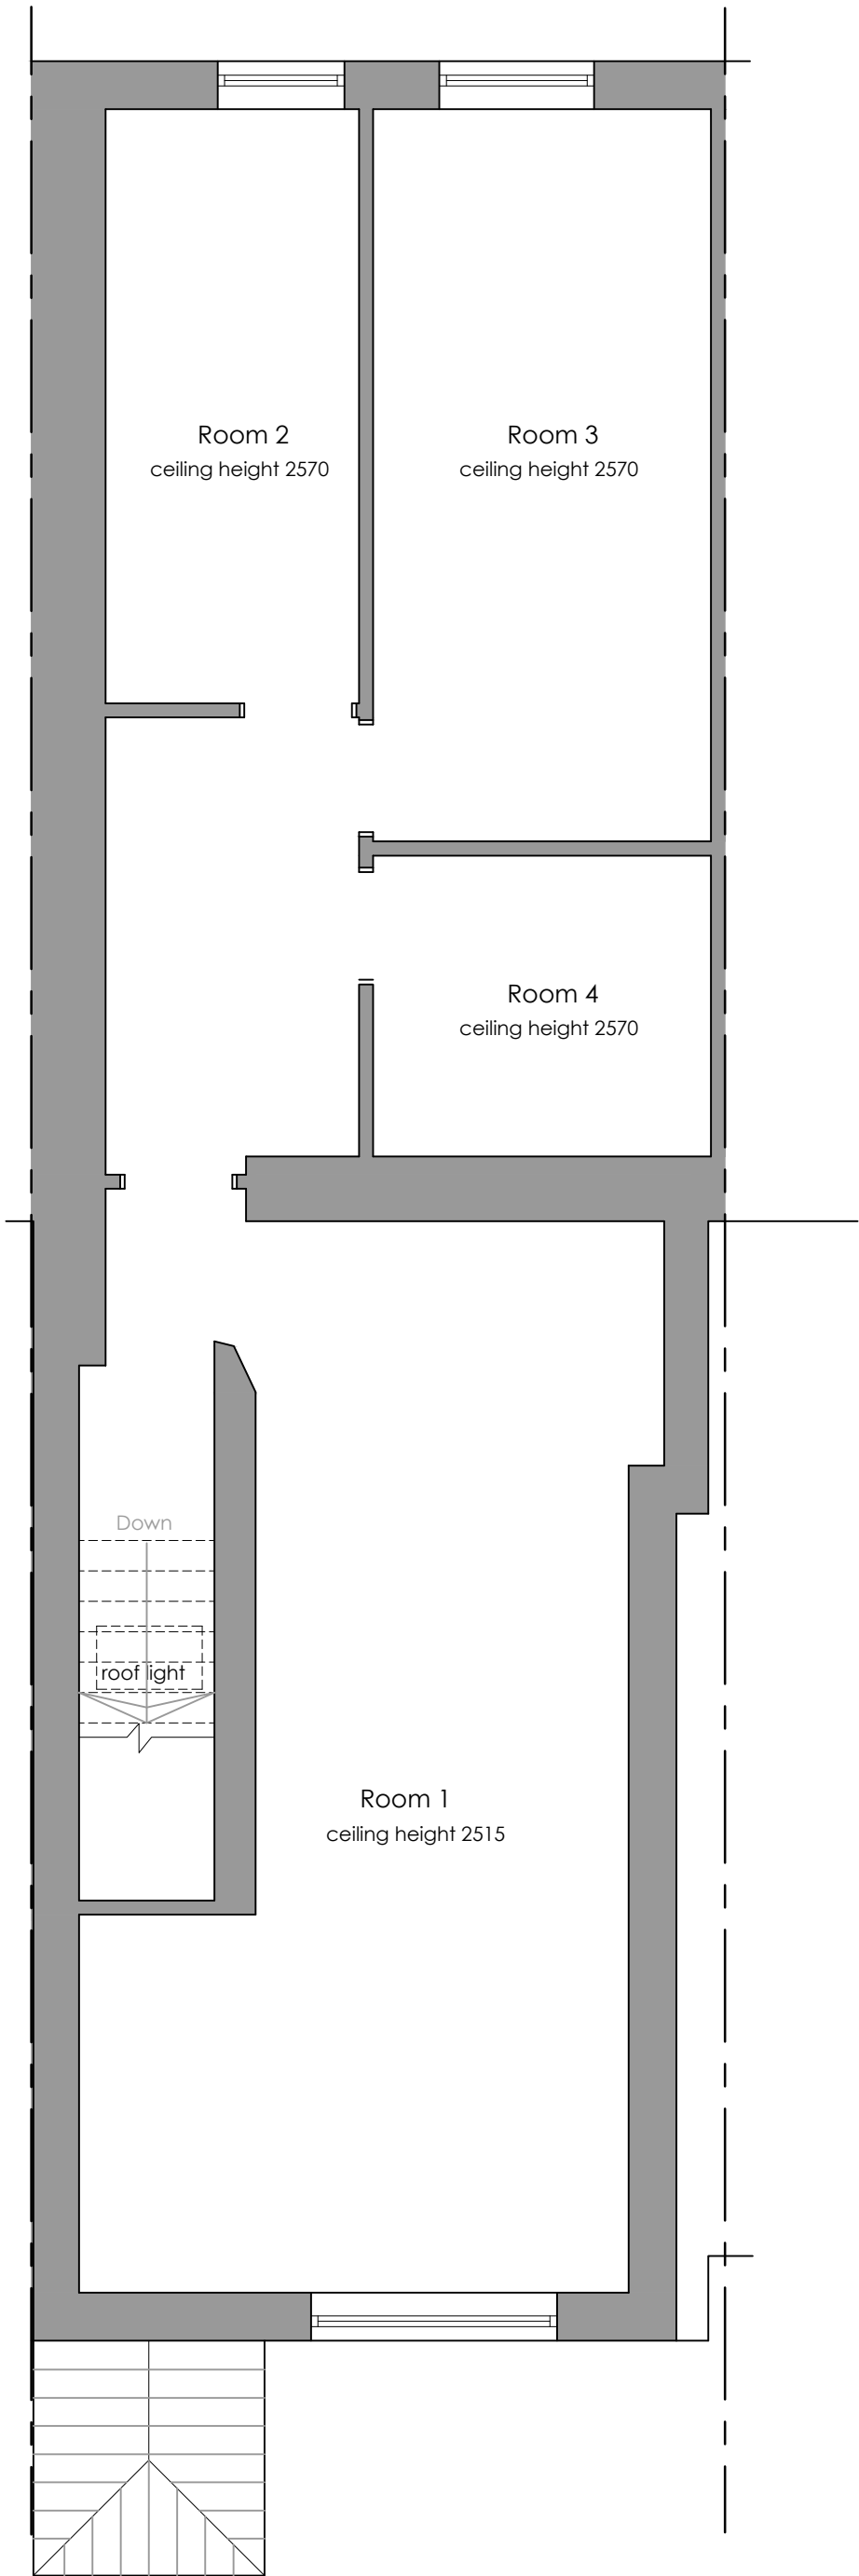

EXISTING SECOND FLOOR LAYOUT
SCALE 1::50