


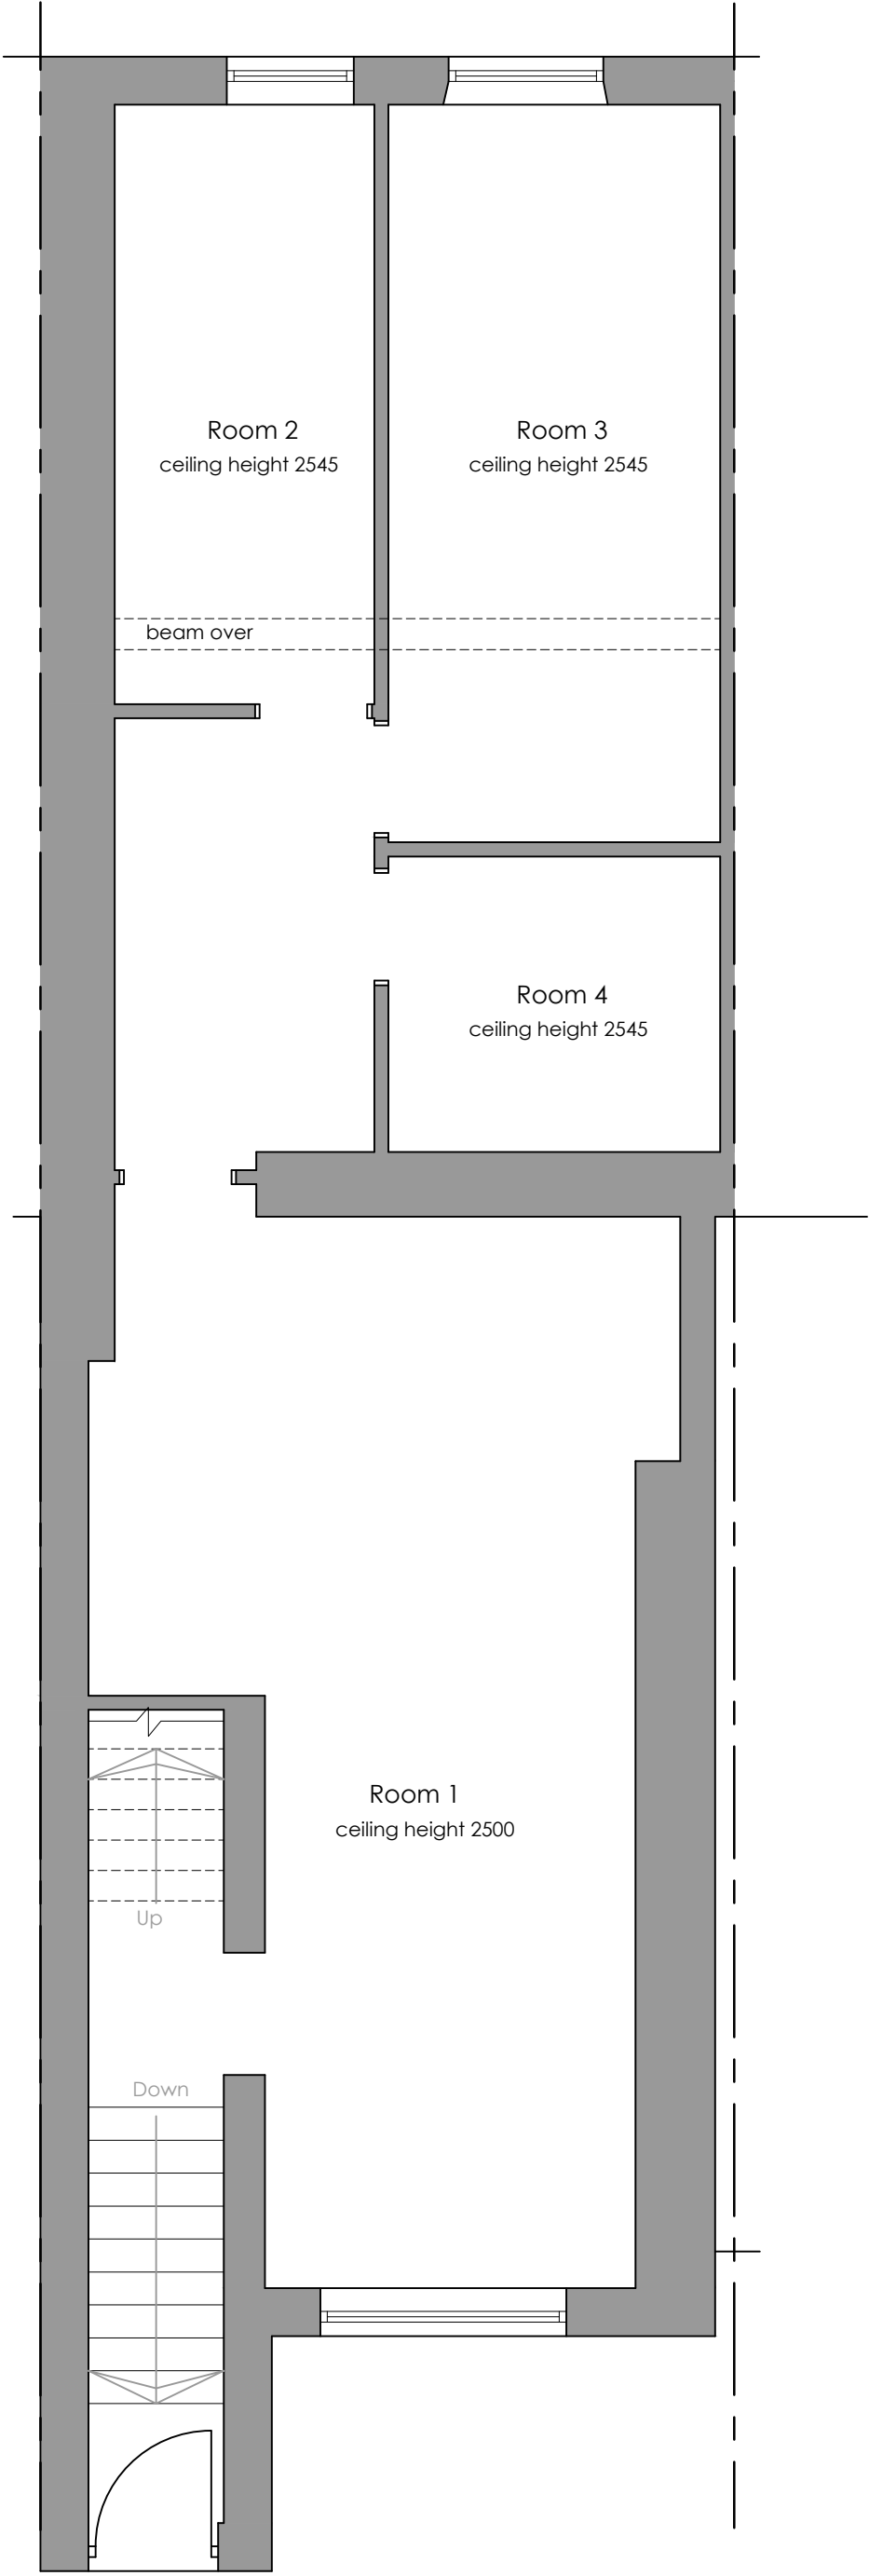

EXISTING FIRST FLOOR LAYOUT
SCALE 1::50