


30 Victoria St,
Merthyr Tydfil
CF47 8BW
1:50 @ A3

001 - Front Elevation



PROPOSED FRONT ELEVATION

30 Victoria St,
Merthyr Tydfil
CF47 8BW
1:50 @ A3
002 - Rear Elevation

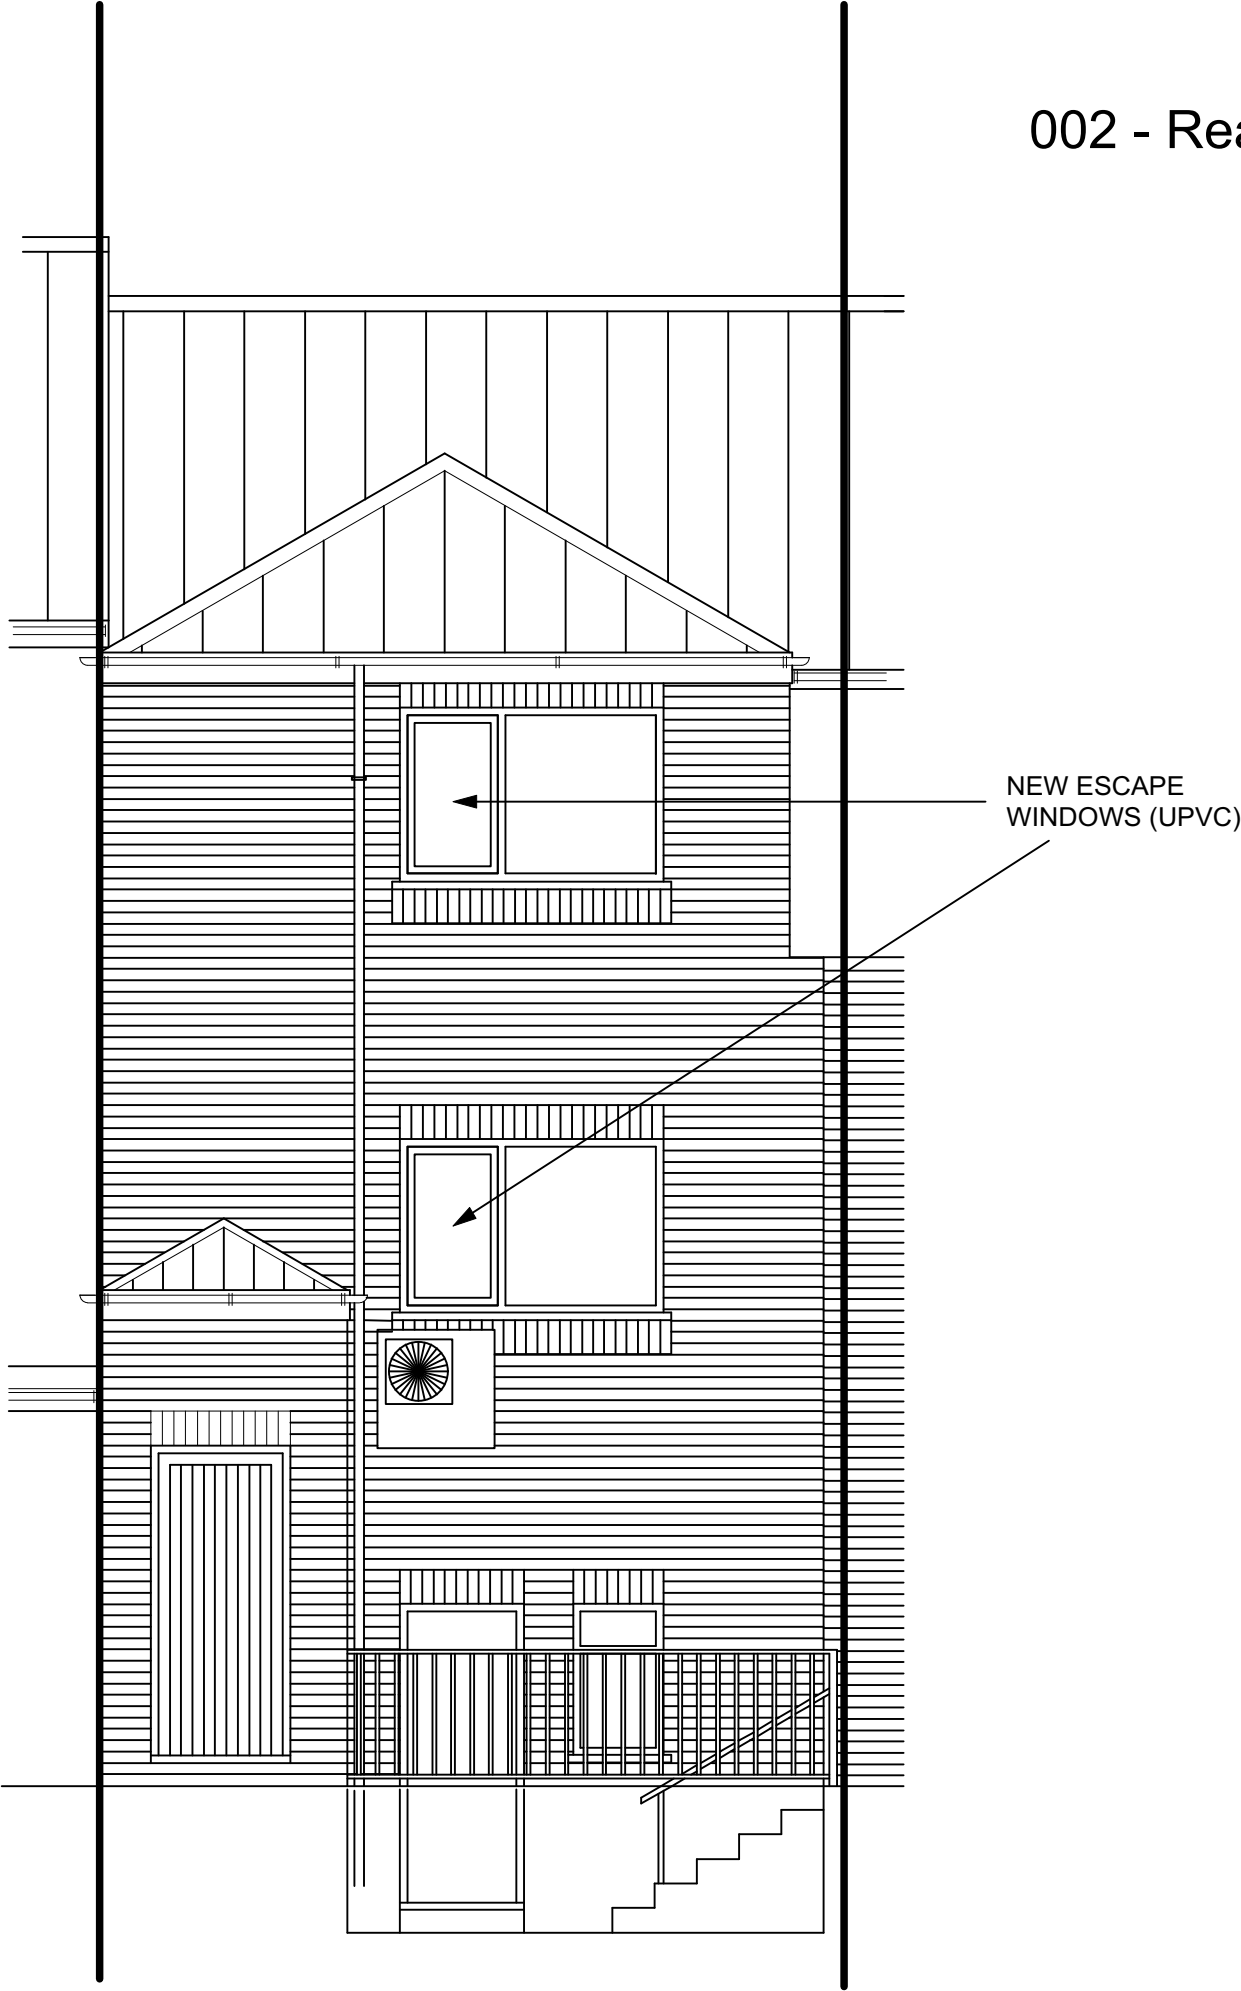


PROPOSED REAR ELEVATION

StuckeyGeorge

1st Floor, Woodfired Studios, 62 High Street,
Merthyr Tydfil, CF47 8DE
TEL 01685 387952


30 Victoria St,
Merthyr Tydfil
CF47 8BW
1:50 @ A3
003 - First Floor

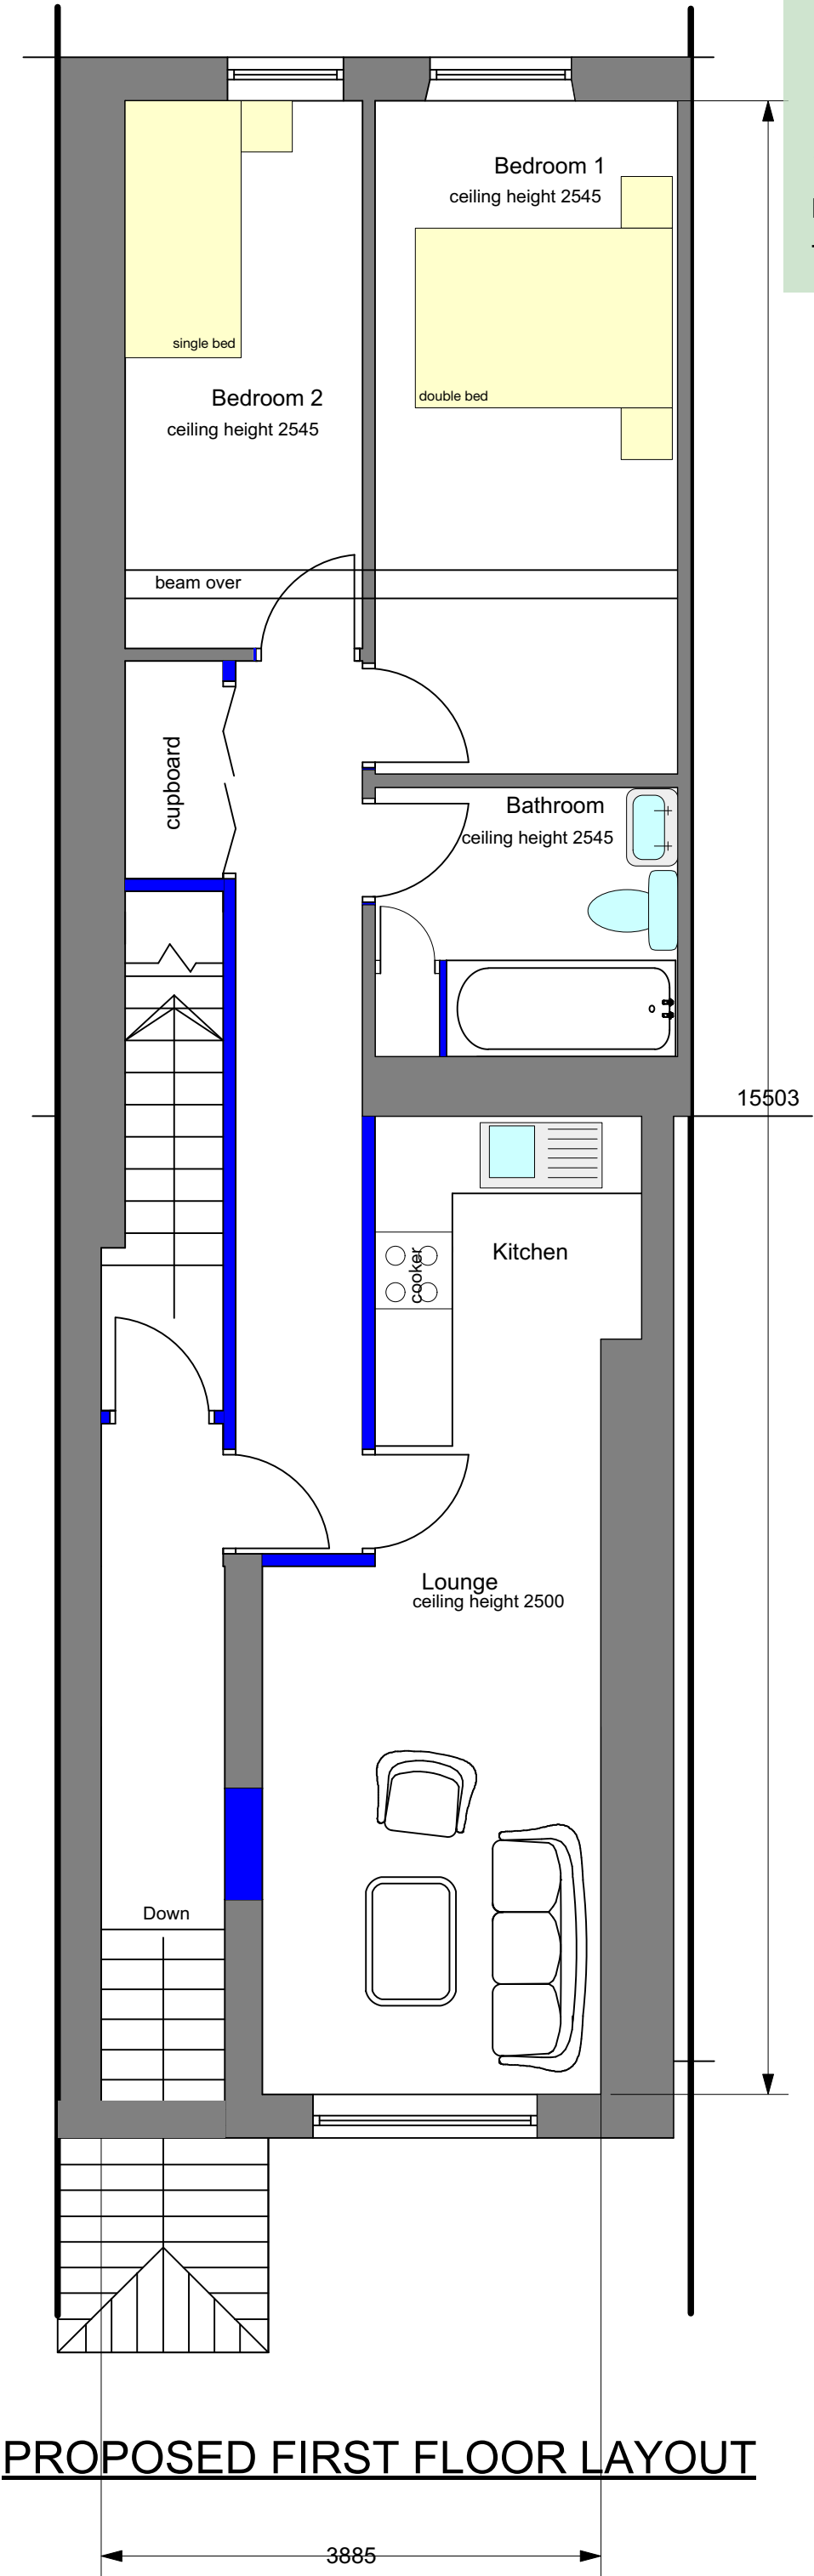

StuckeyGeorge

1st Floor, Woodfired Studios, 62 High Street,
Merthyr Tydfil, CF47 8DE
TEL 01685 387952

30 Victoria St,
Merthyr Tydfil
CF47 8BW
1:50 @ A3
004 - Second Floor

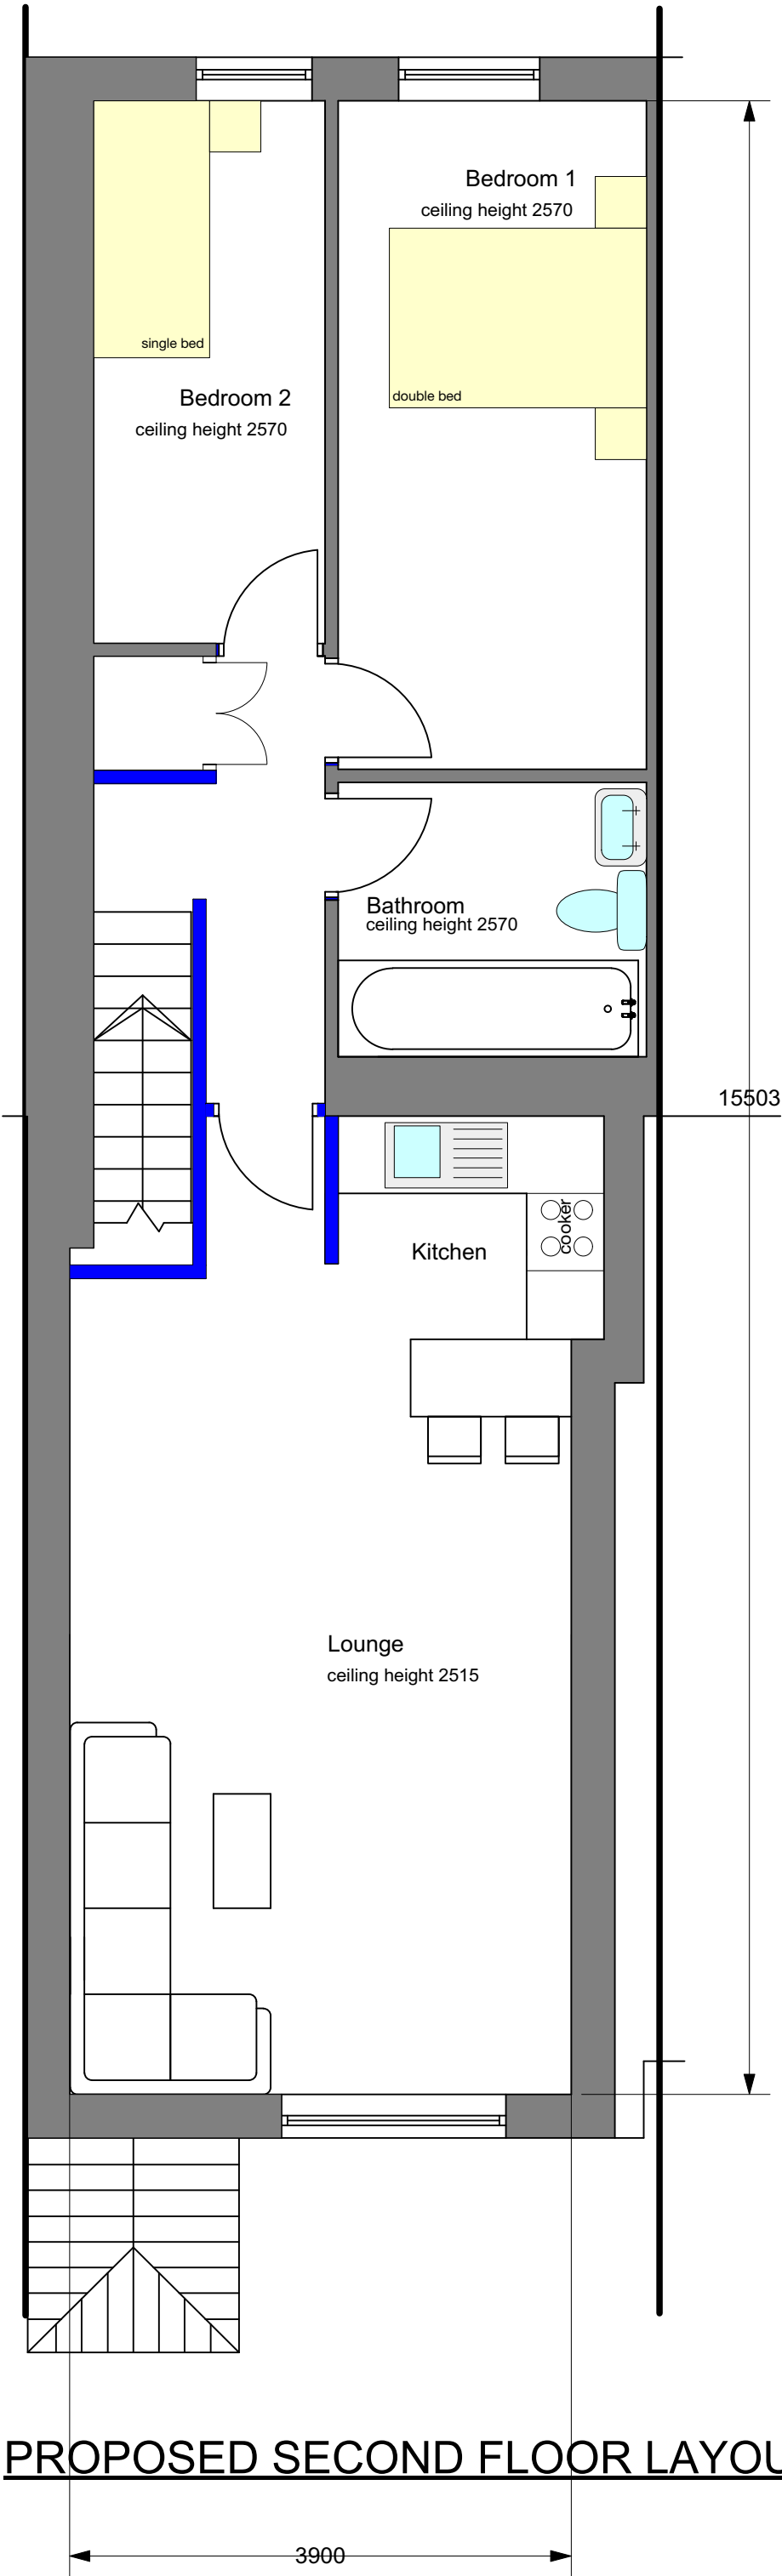

PROPOSED SECOND FLOOR LAYOUT


StuckeyGeorge

1st Floor, Woodfired Studios, 62 High Street,
Merthyr Tydfil, CF47 8DE
TEL 01685 387952

30 Victoria St,
Merthyr Tydfil
CF47 8BW
1:50 @ A3

005 - Ground floor plan

SHOP NOT SURVEYED

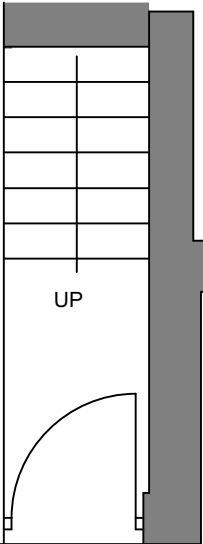

PROPOSED GROUND FLOOR LAYOUT