



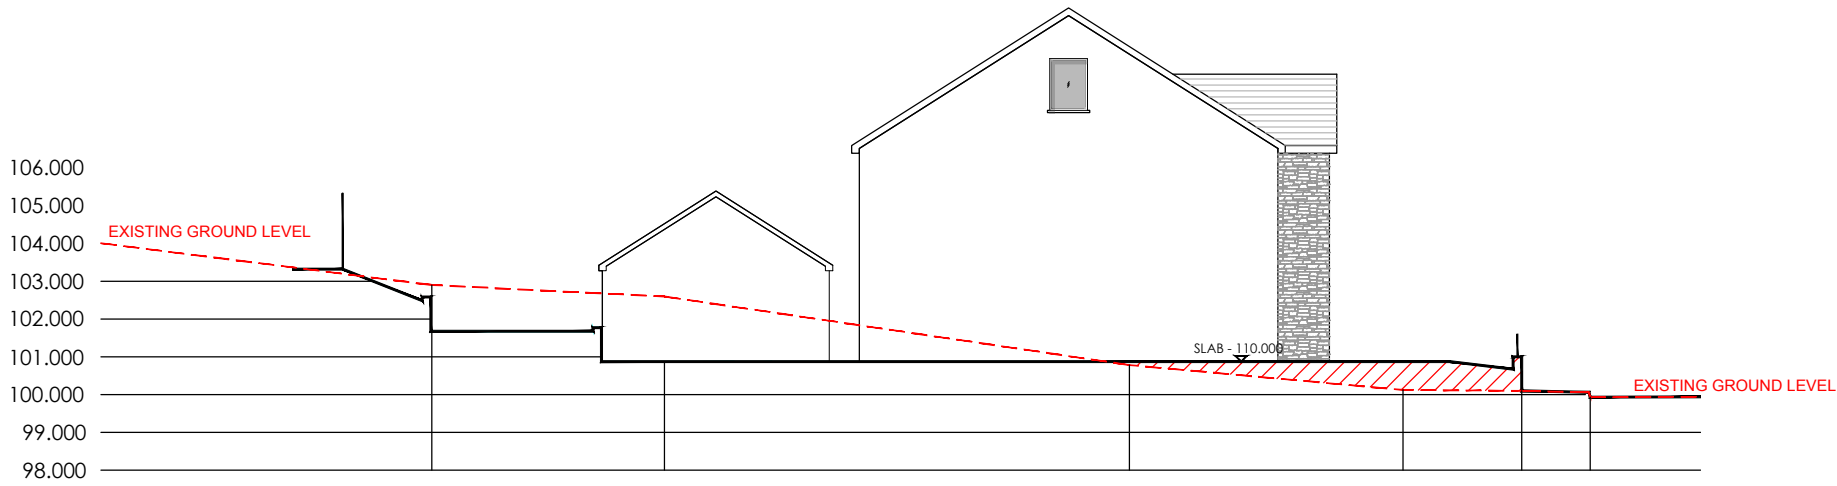

SECTION A - A



SECTION B - B

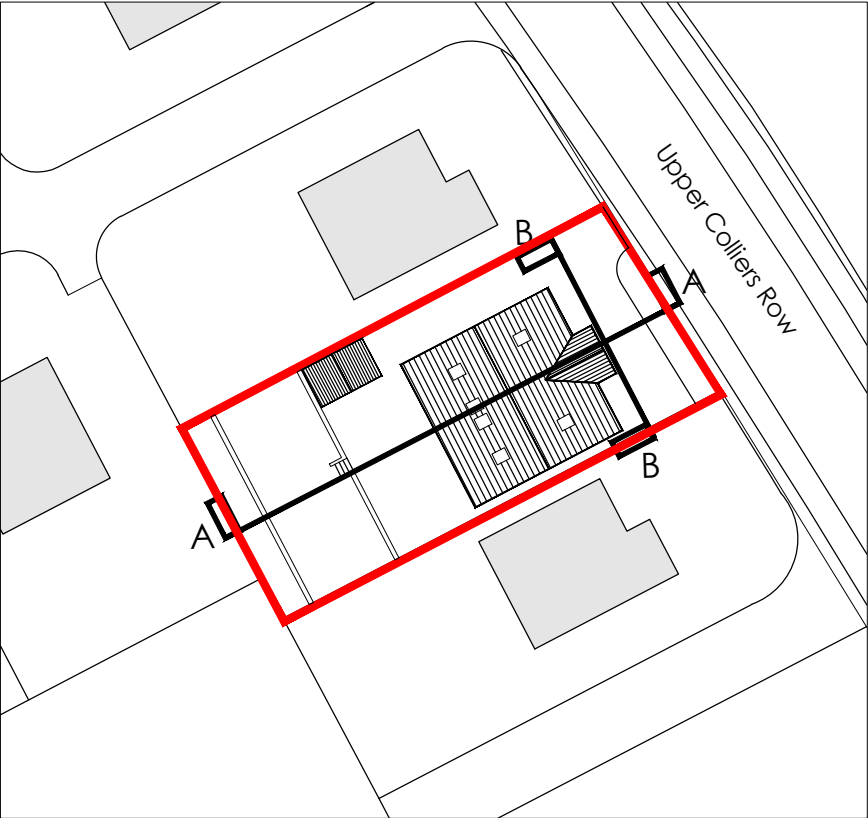

SECTION PLAN 1:500