


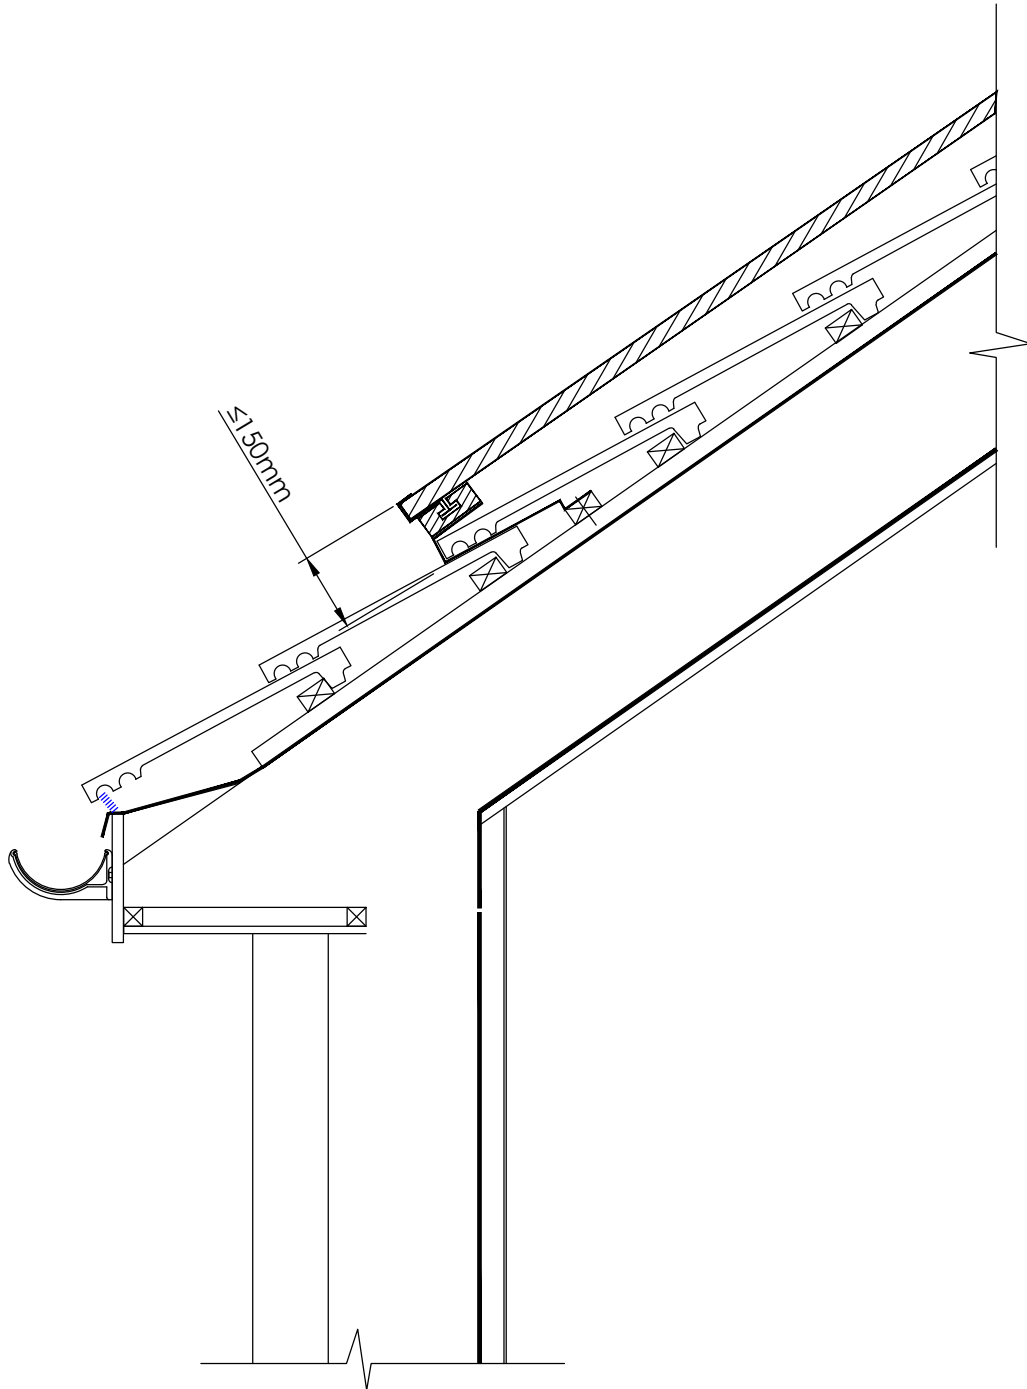

PROJECT: PLOT 7
SITE ADDRESS: UPPER COLLIERS ROW, MERTHYR TYDFIL
CLIENT: MAXIOM LTD

STAGE: PLANNING
DWG NAME: PV_SECTION
DWG REF: TPS.22.17.UPCOL.PV_SECT

SCALE: 1:100 @ A3
DATE: SEPT 2022
REVISION: A

PV ROOF SECTION