




Proposed Section A

Proposed Section B

Proposed Section C

- Notes:
1. Drawings must not be scaled and any discrepancies must be reported immediately.
 2. The drawing is to be read in conjunction with all other relevant project drawings and schedules.
 3. Dimensions indicated are structural.
 4. Drawing must be printed in colour to ensure all elements are clearly identified.

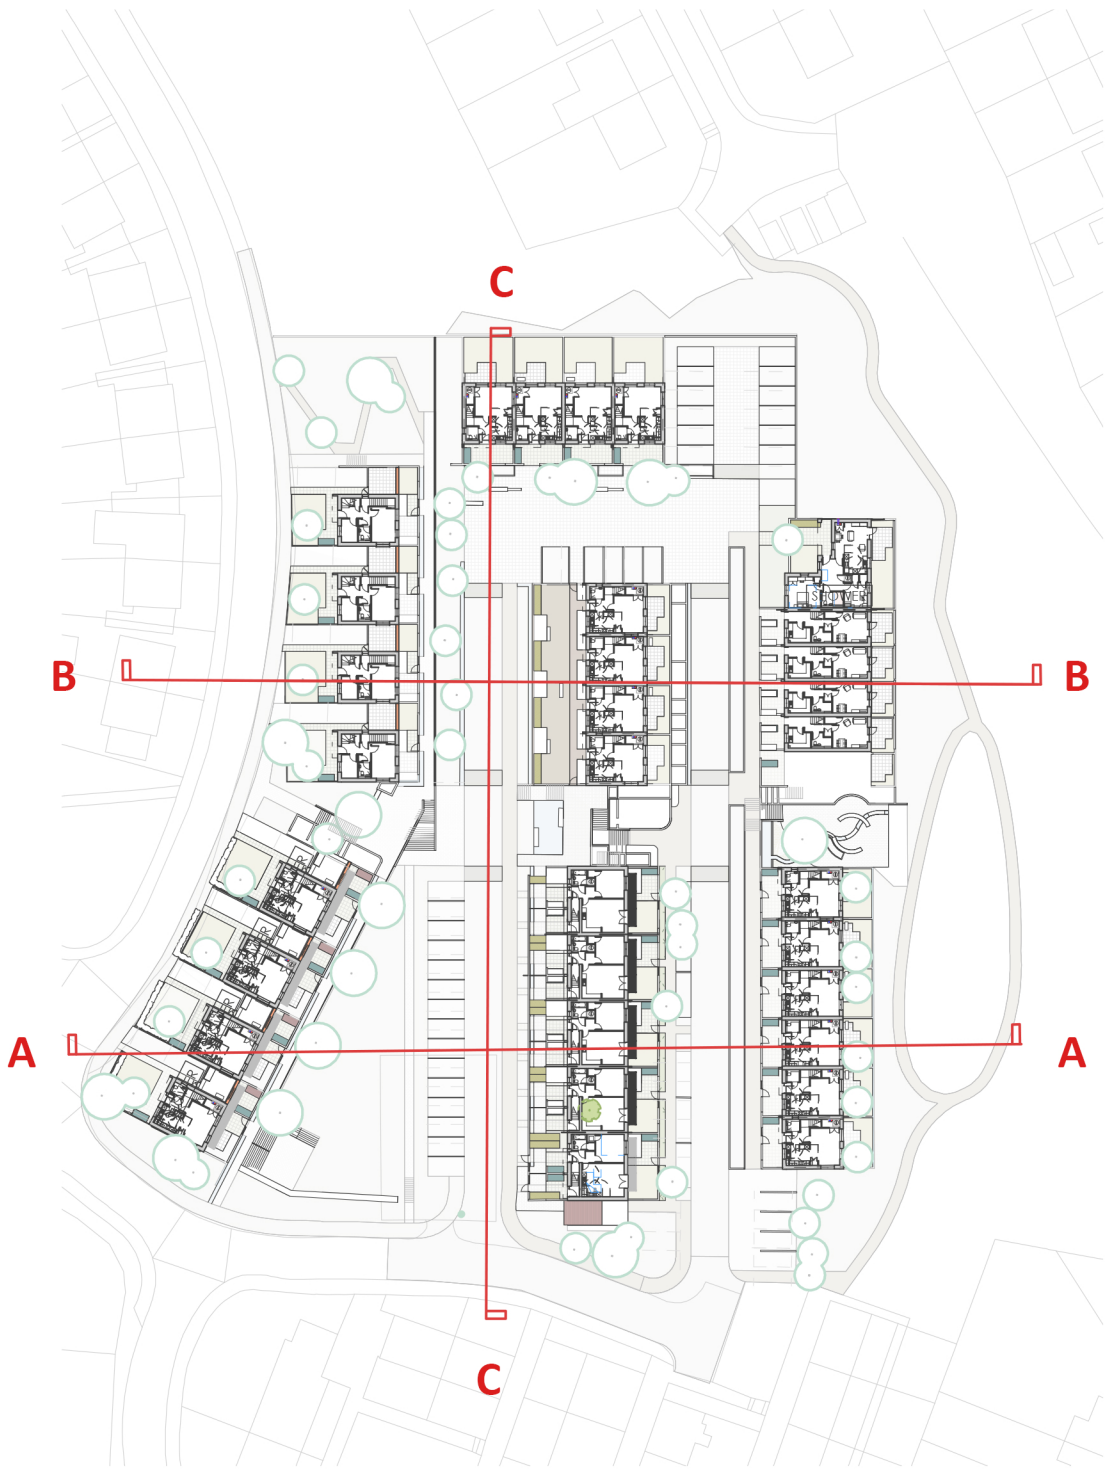

P1	Issued for Comment.	JJ	CW	21.01.25
Rev.	Description	Drawn	Check	Date

FOR APPROVAL

pentan
architects

22 Cathedral Road
Cardiff - CF11 9LJ
t. 029 2030 9010
info@pentan.co.uk

Project
Haydn Terrace
Client
Merthyr HA
Drawing Title

Proposed Site Sections

Job no.	Org.	Zone	Level	Type	Role	Description	Status	Rev.
4134	PEN	ZZ	XX	DR	A	0005	S4	P1

Scale
As indicated @ A1
Date
Jan '25

NOTES: Do not scale. All dimensions are in millimetres unless stated otherwise