
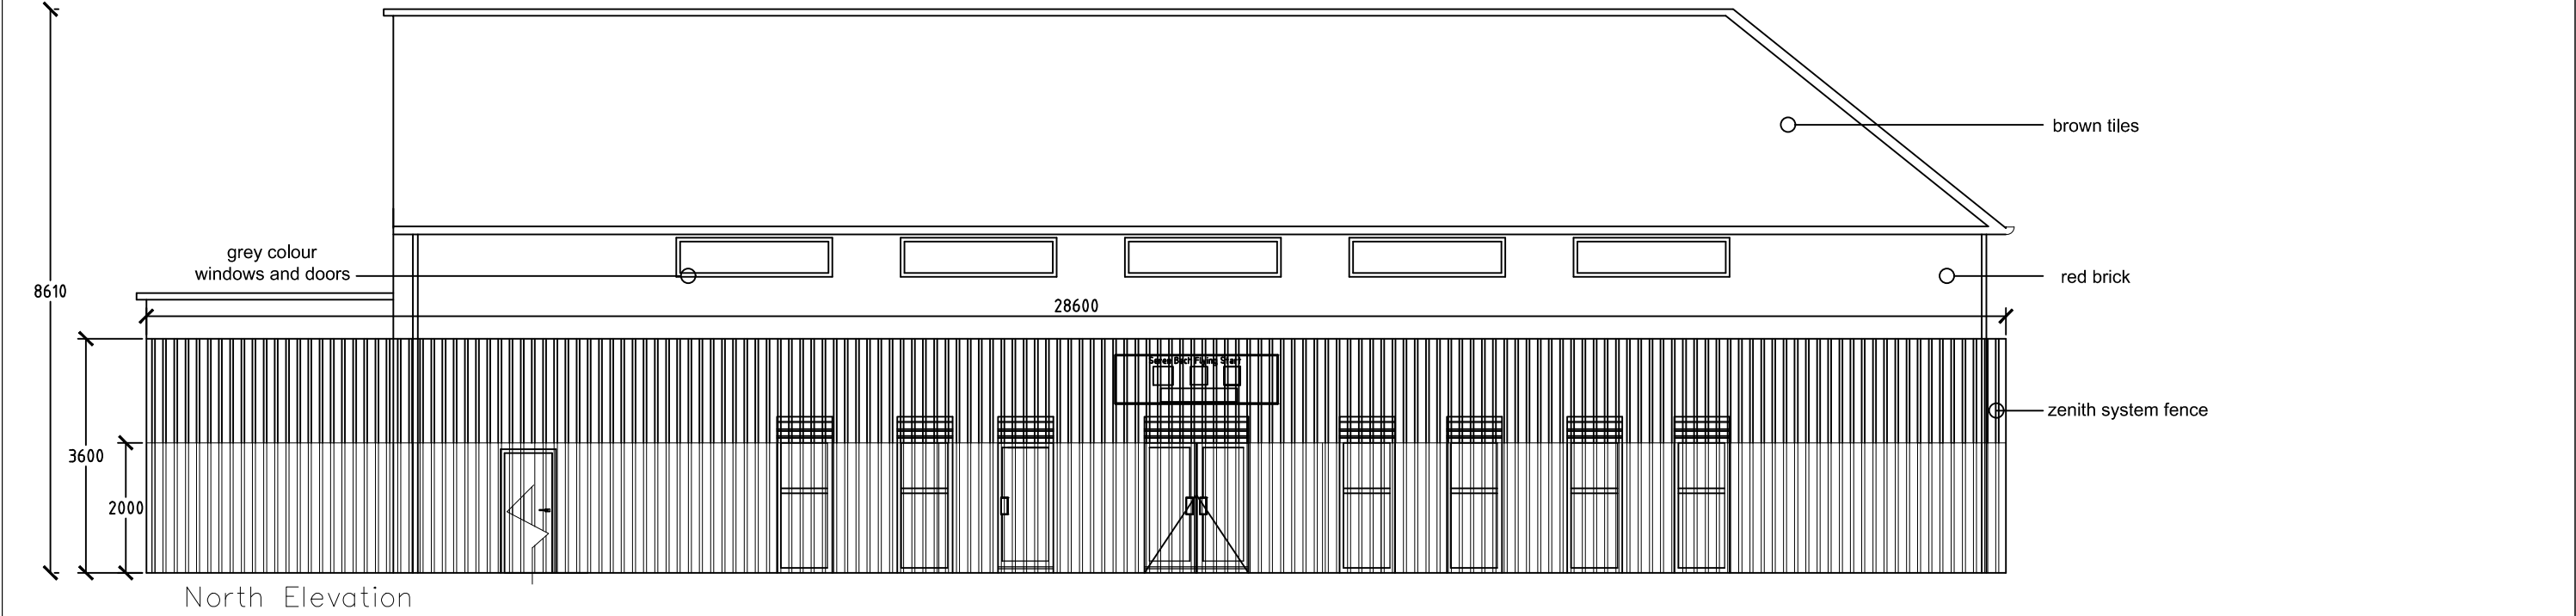
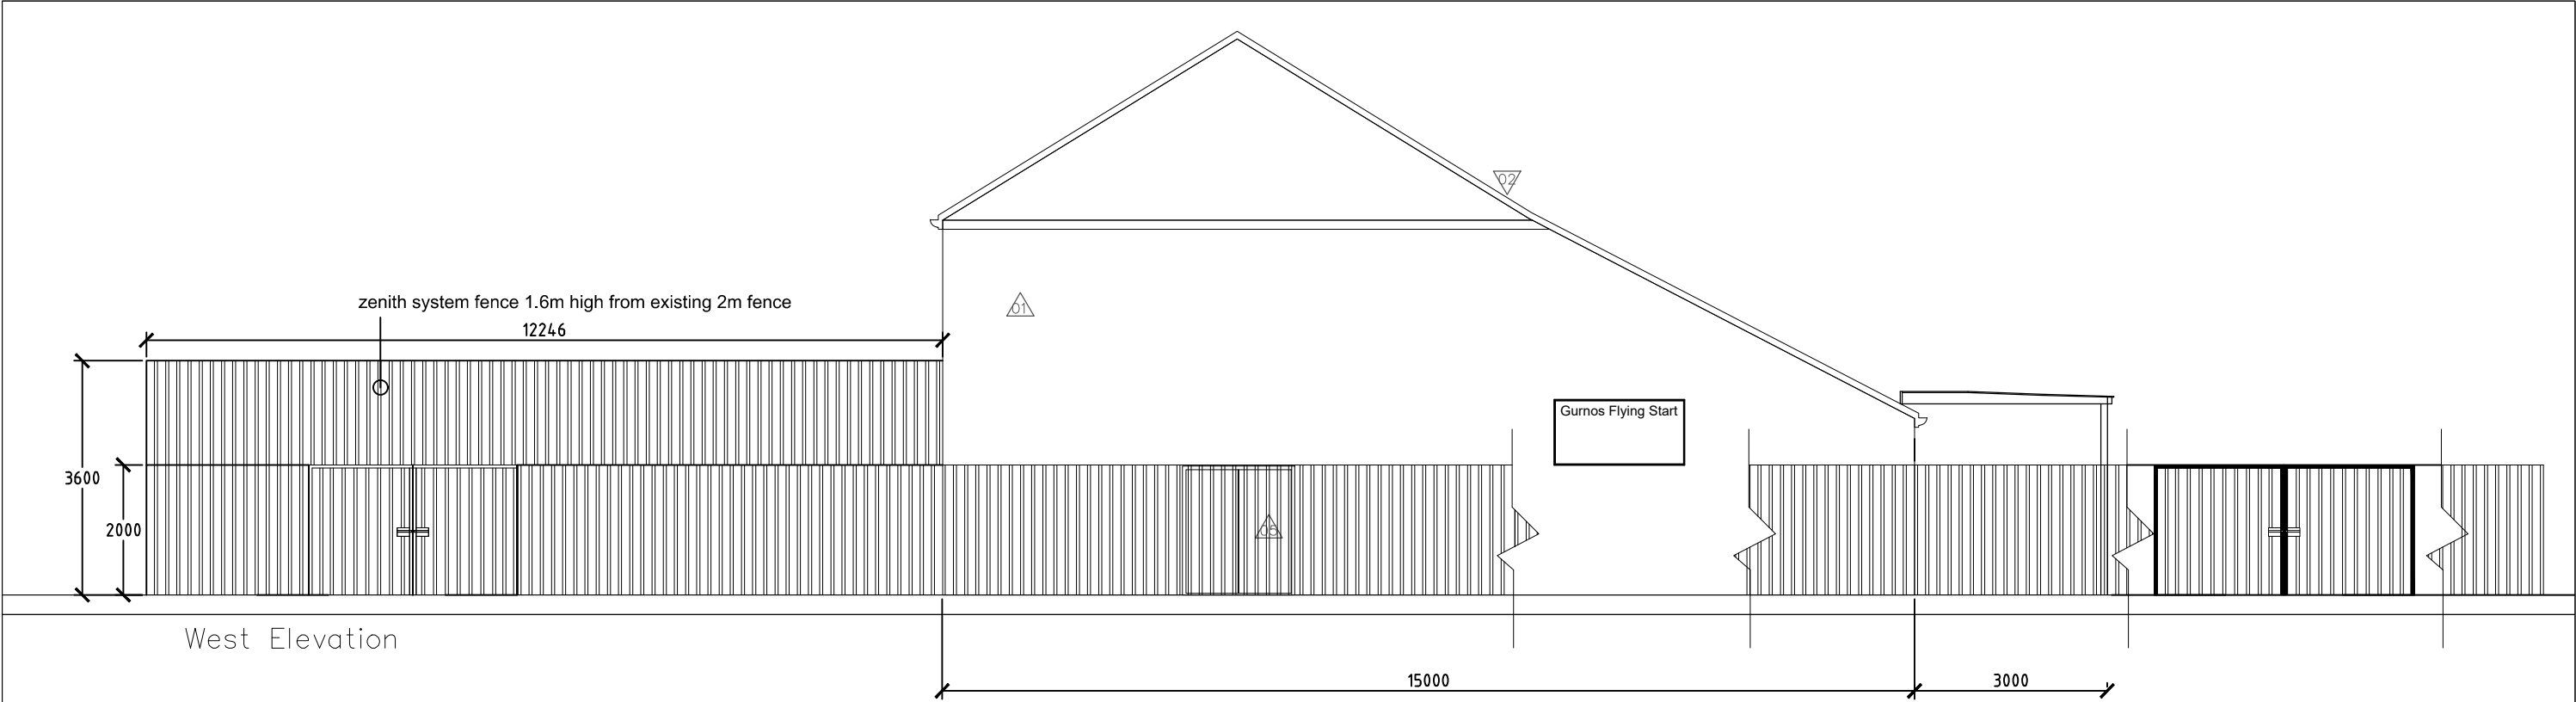


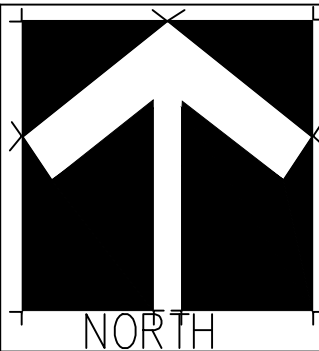

|   |                                                                                              |   |                                  |                           |                   |      |
|---|----------------------------------------------------------------------------------------------|---|----------------------------------|---------------------------|-------------------|------|
| Corporate Property<br><br>Unit 5<br>Triangle Business Park<br>Pentrebach<br>Merthyr Tydfil<br>CF48 4TQ | <br>NORTH | Job<br><br>New Canopies<br><br>Gurnos Community Centre<br>Almond Grove,<br>Merthyr Tydfil,<br>CF47 9AU | Title<br><br>Existing Elevations | Scale 1/100               |                   |      |
|   |                                                                                              |   |                                  | Date October 21           |                   |      |
|   |                                                                                              |   |                                  | Drawn Alun Roberts        |                   |      |
|   |                                                                                              |   |                                  | Checked                   |                   |      |
|   |                                                                                              |   |                                  | Job. Ref.<br>2021-069(Gs) | Dwg. No.<br>01(P) | Rev. |