


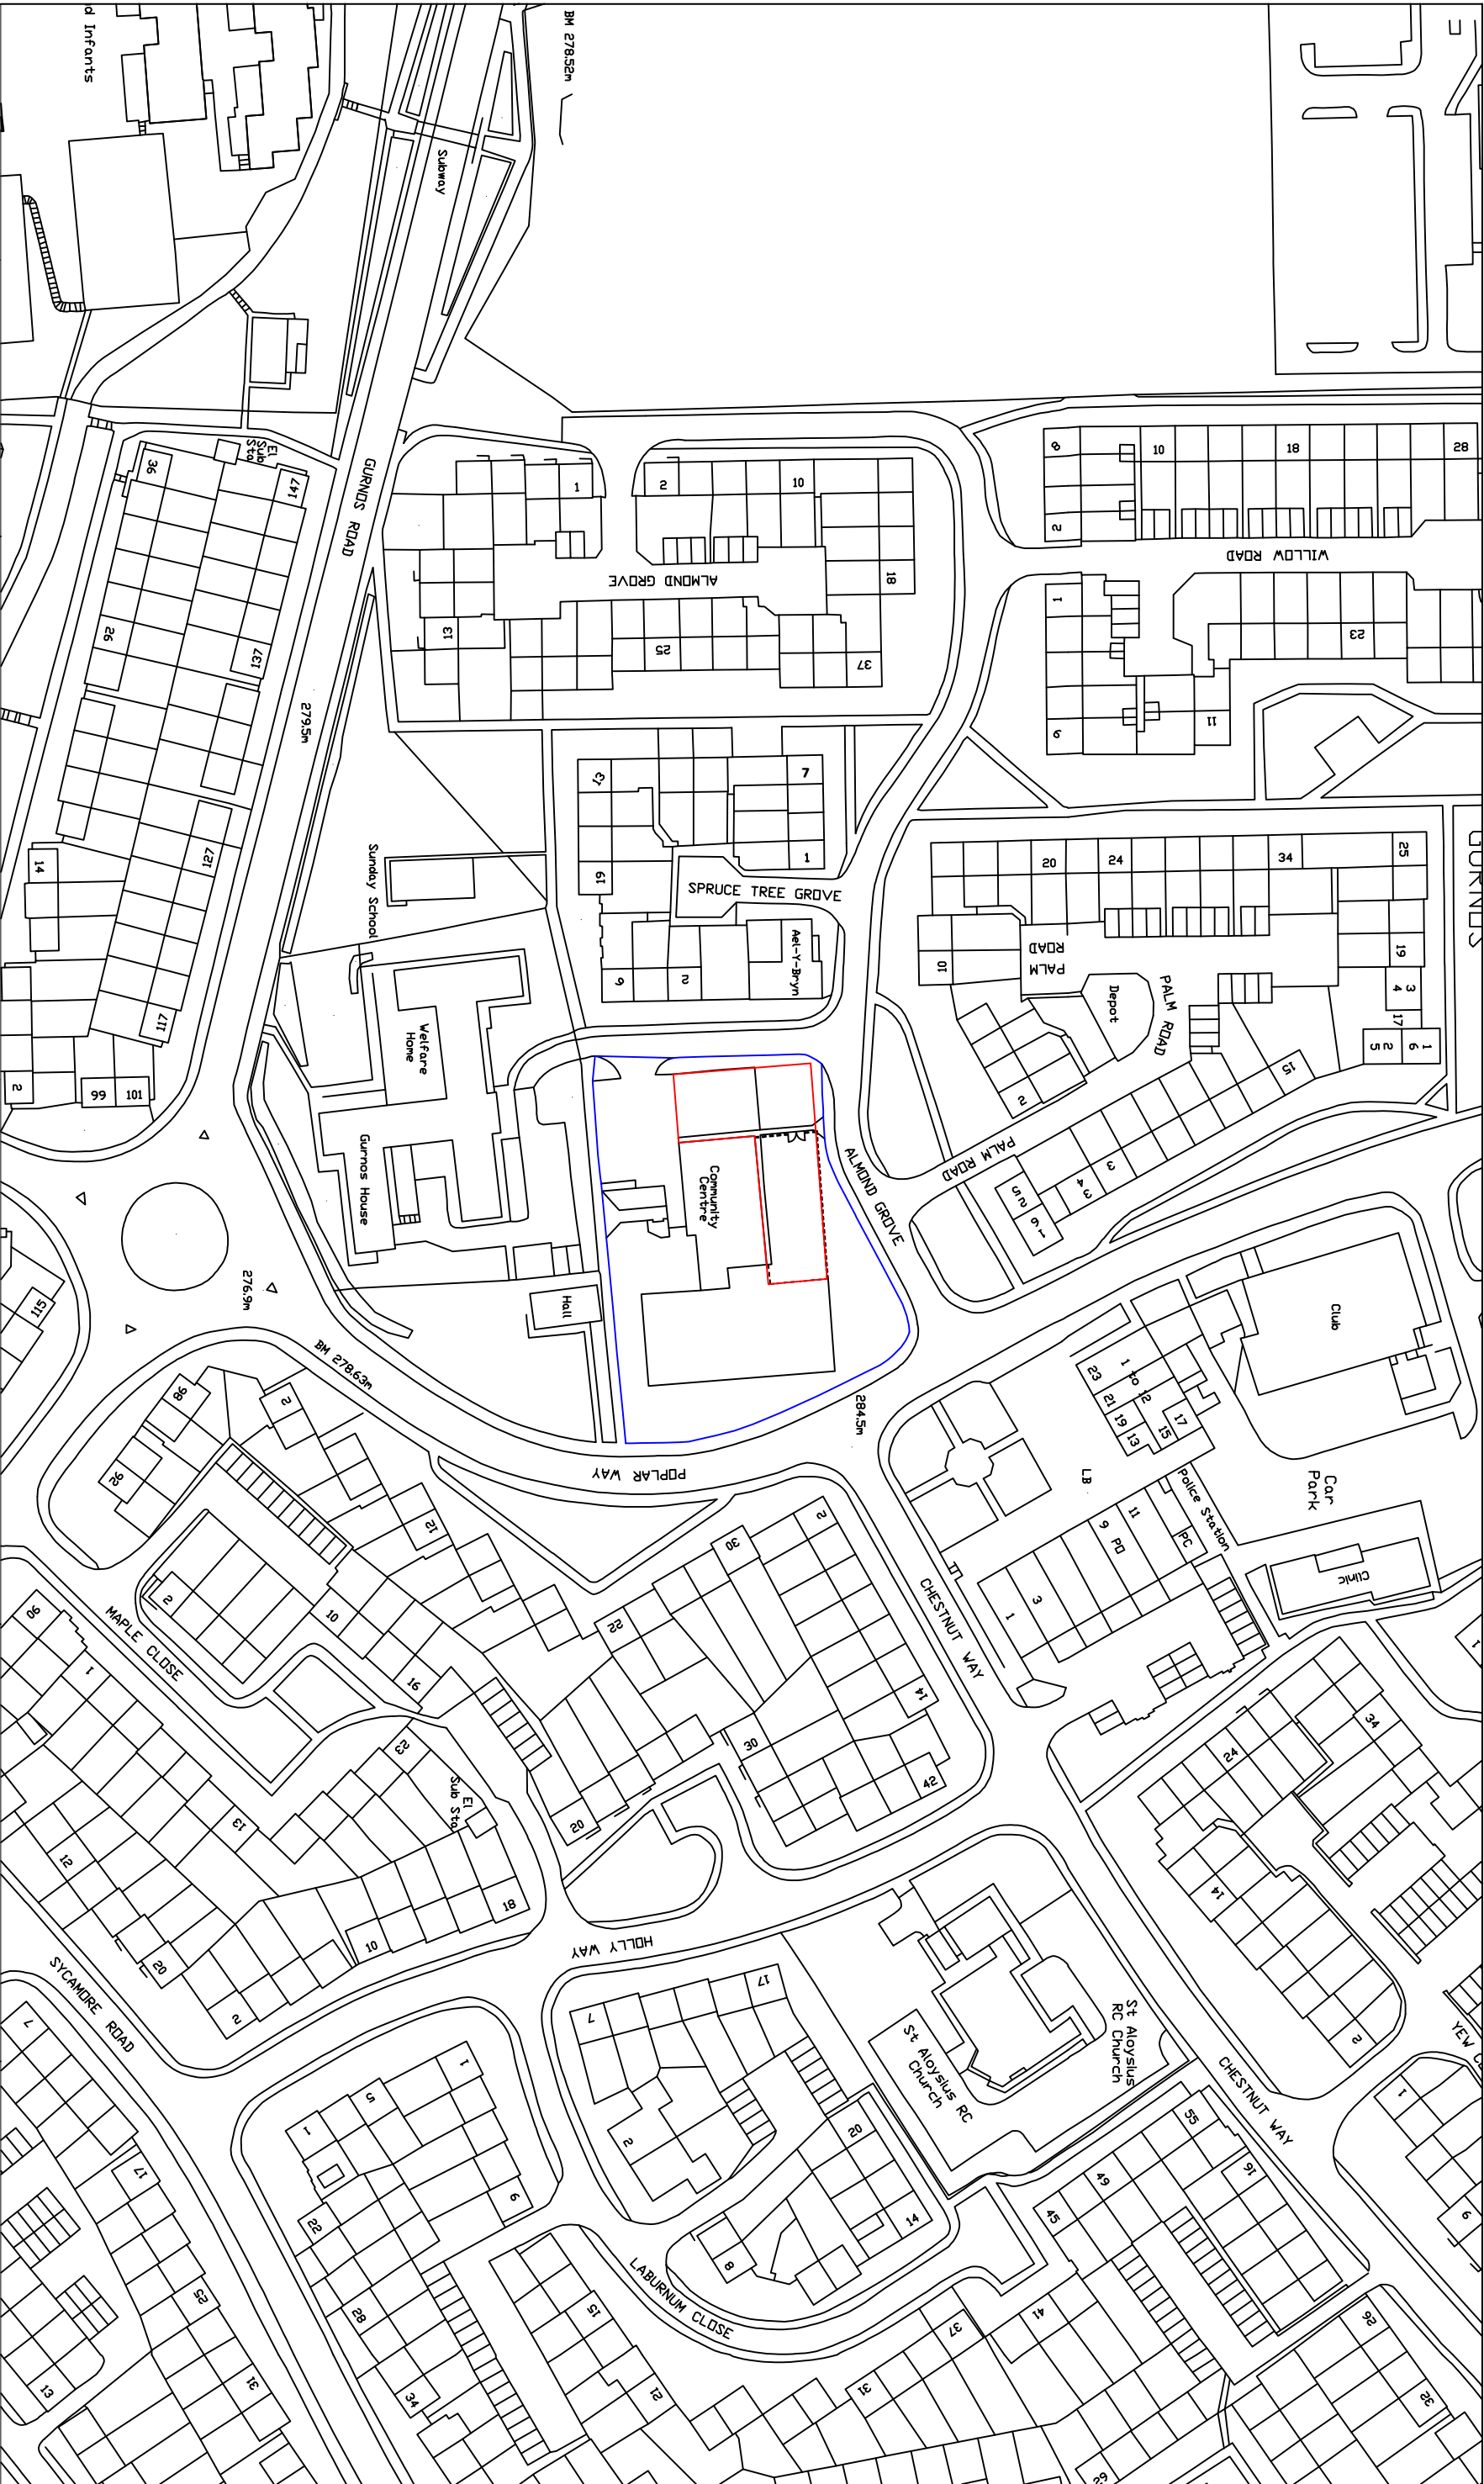

Corporate Property

Unit 5
Triangle Business Park
Pentrebach
Merthyr Tydfil
CF48 4TQ

NORTH

Job

New Canopies

Existing
Location Plan

Scale 1/1250

Date October 21

Drawn Alun Roberts

Checked

Job. Ref. 2021-069(Gs)

Dwg .No. 06(P)

Rev.